


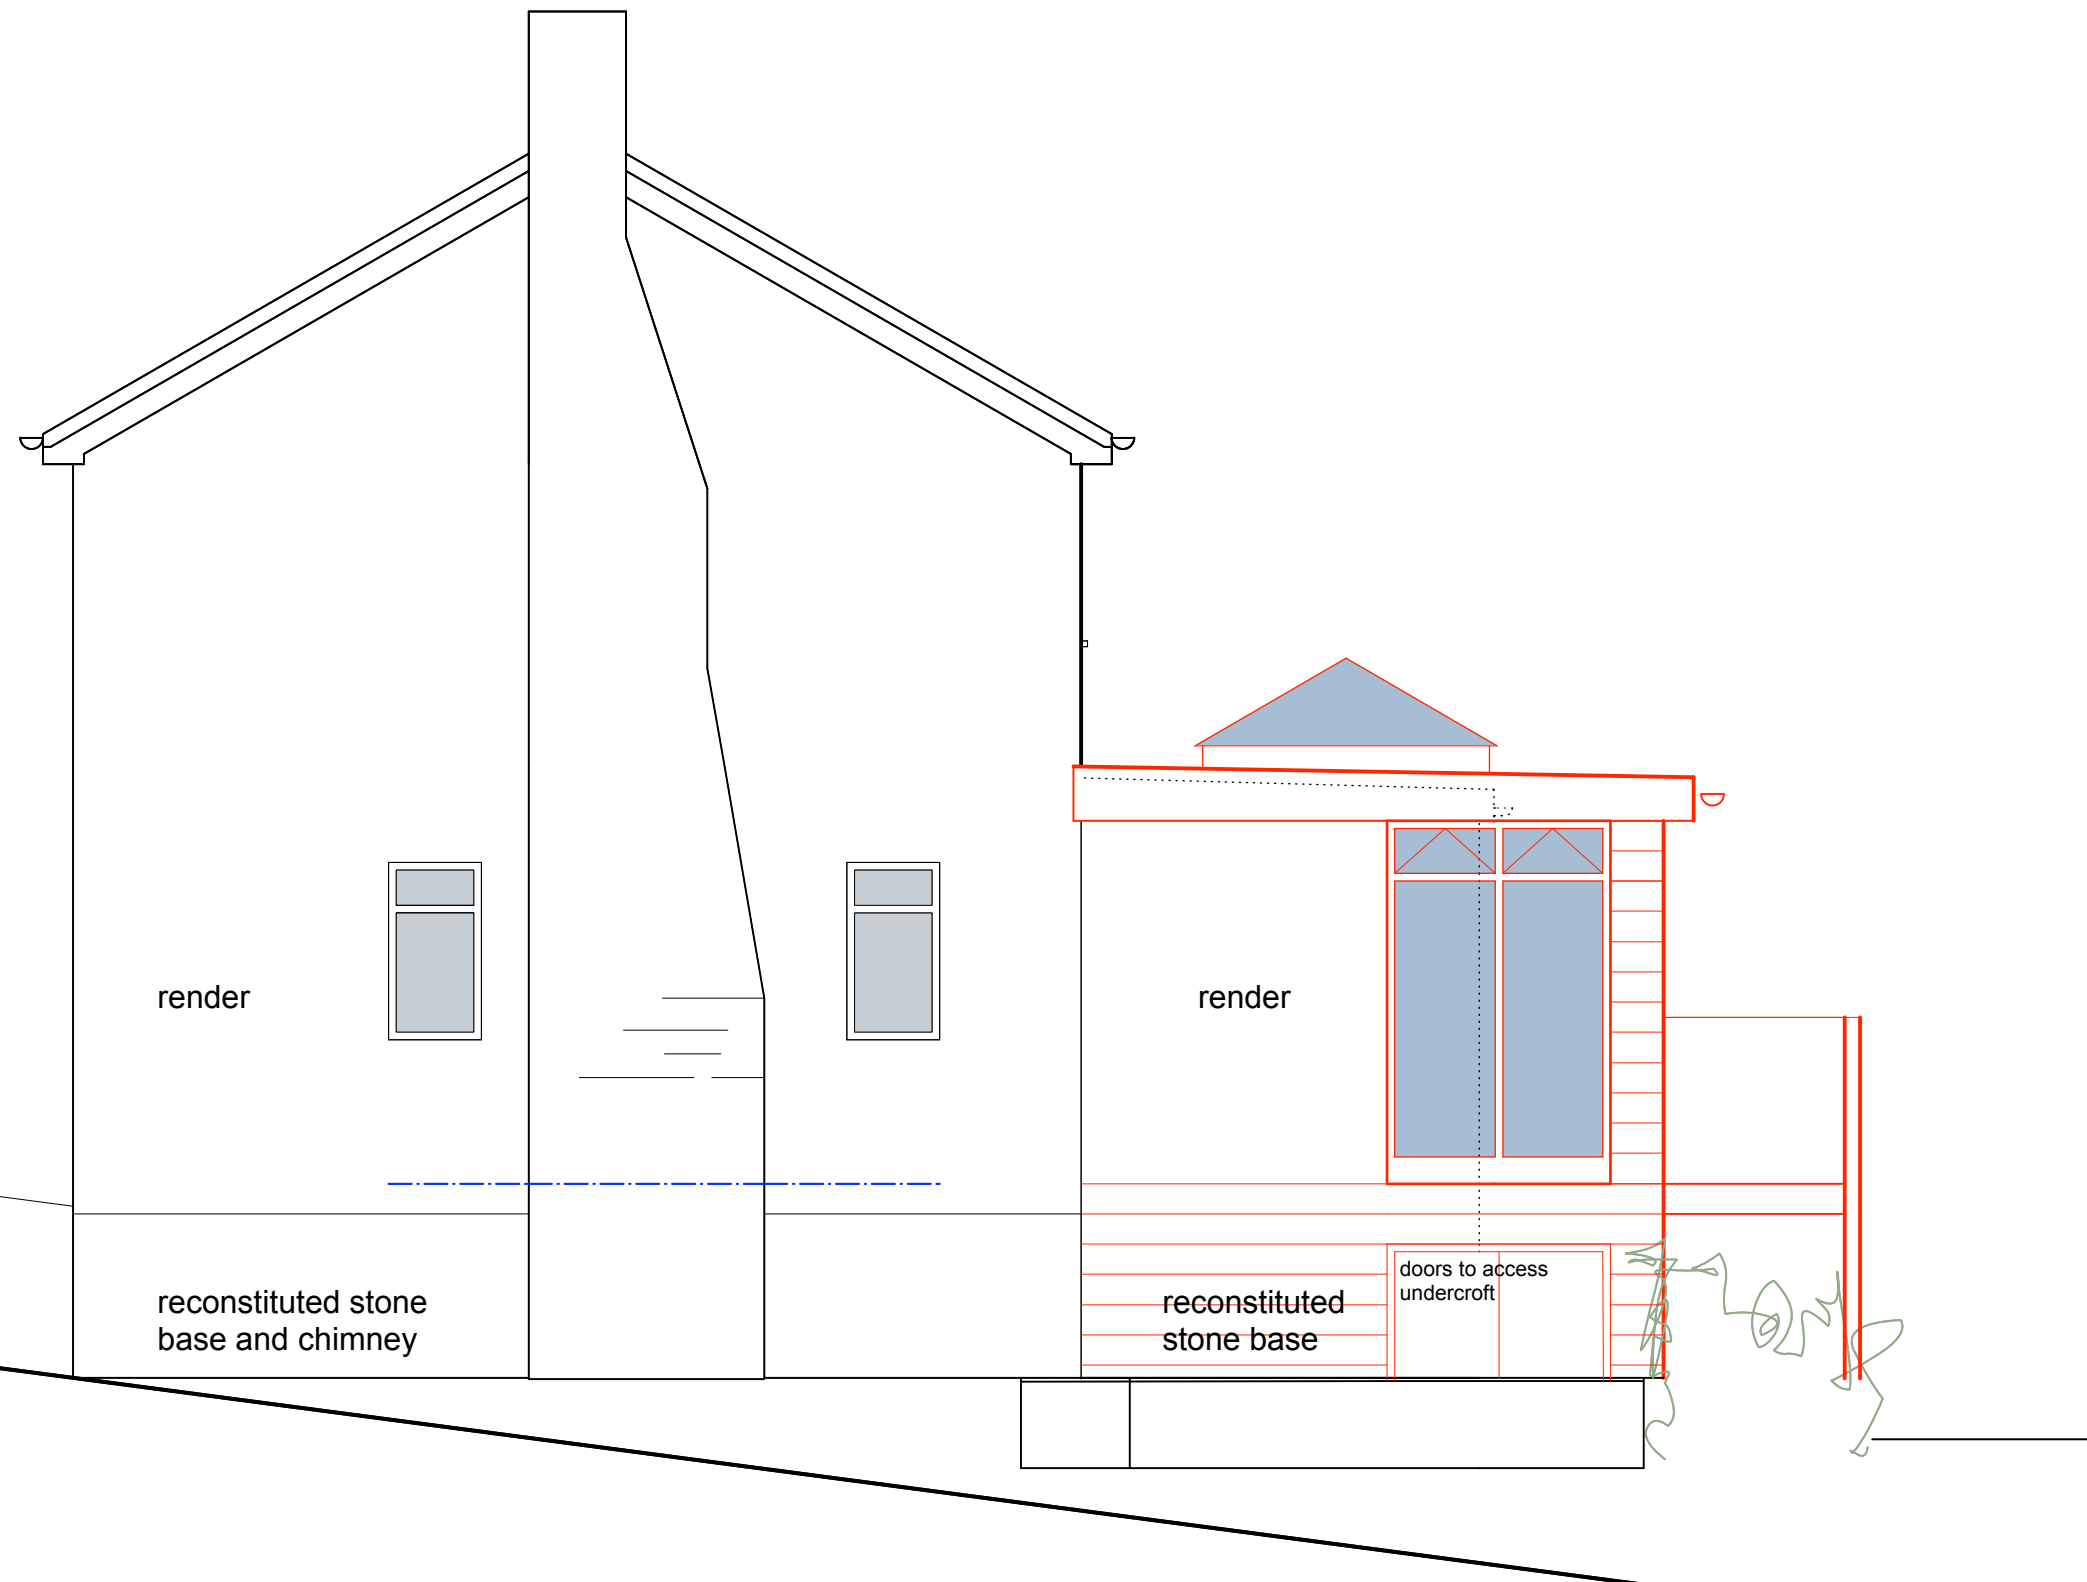

Mattin MacLean Ltd
Chartered Architects



15 Level Lane, Buxton
SK17 6TU

Proposed Extension
**South Elevation -
As Proposed**

Drwg 2404.09
1:50 at A3, November '24