



EXISTING PLANS 1:100


GROUND FLOOR

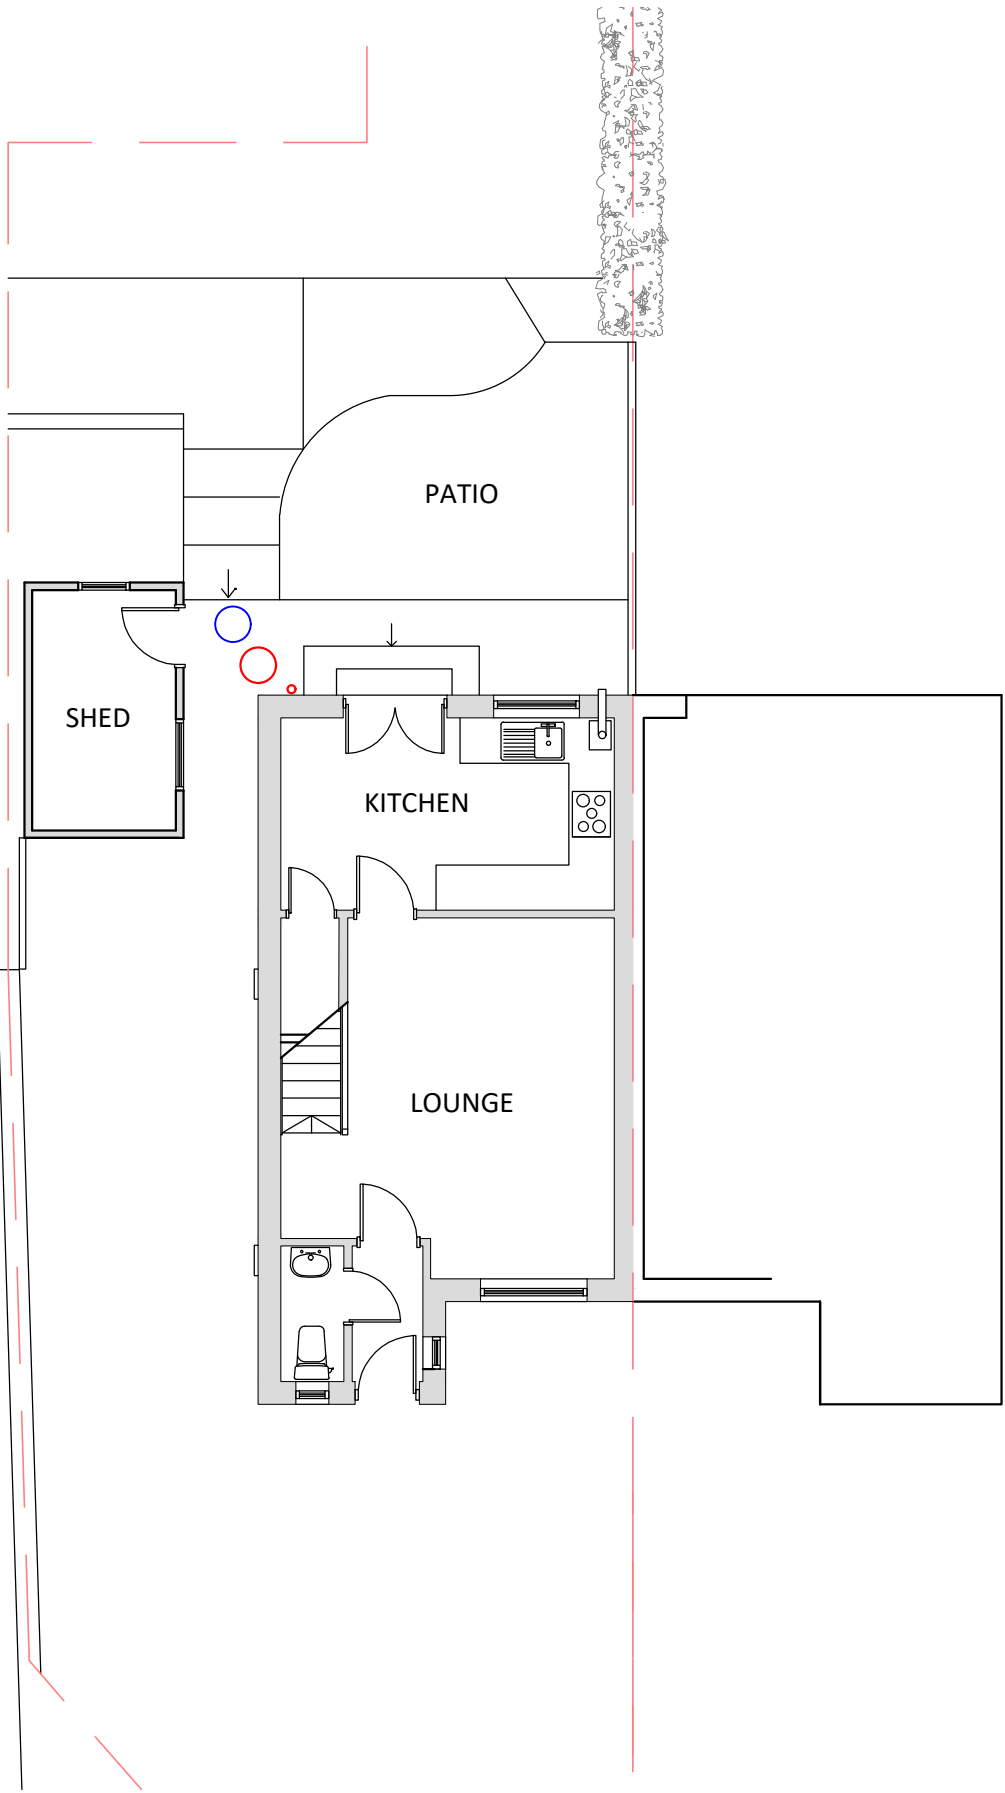

FIRST FLOOR

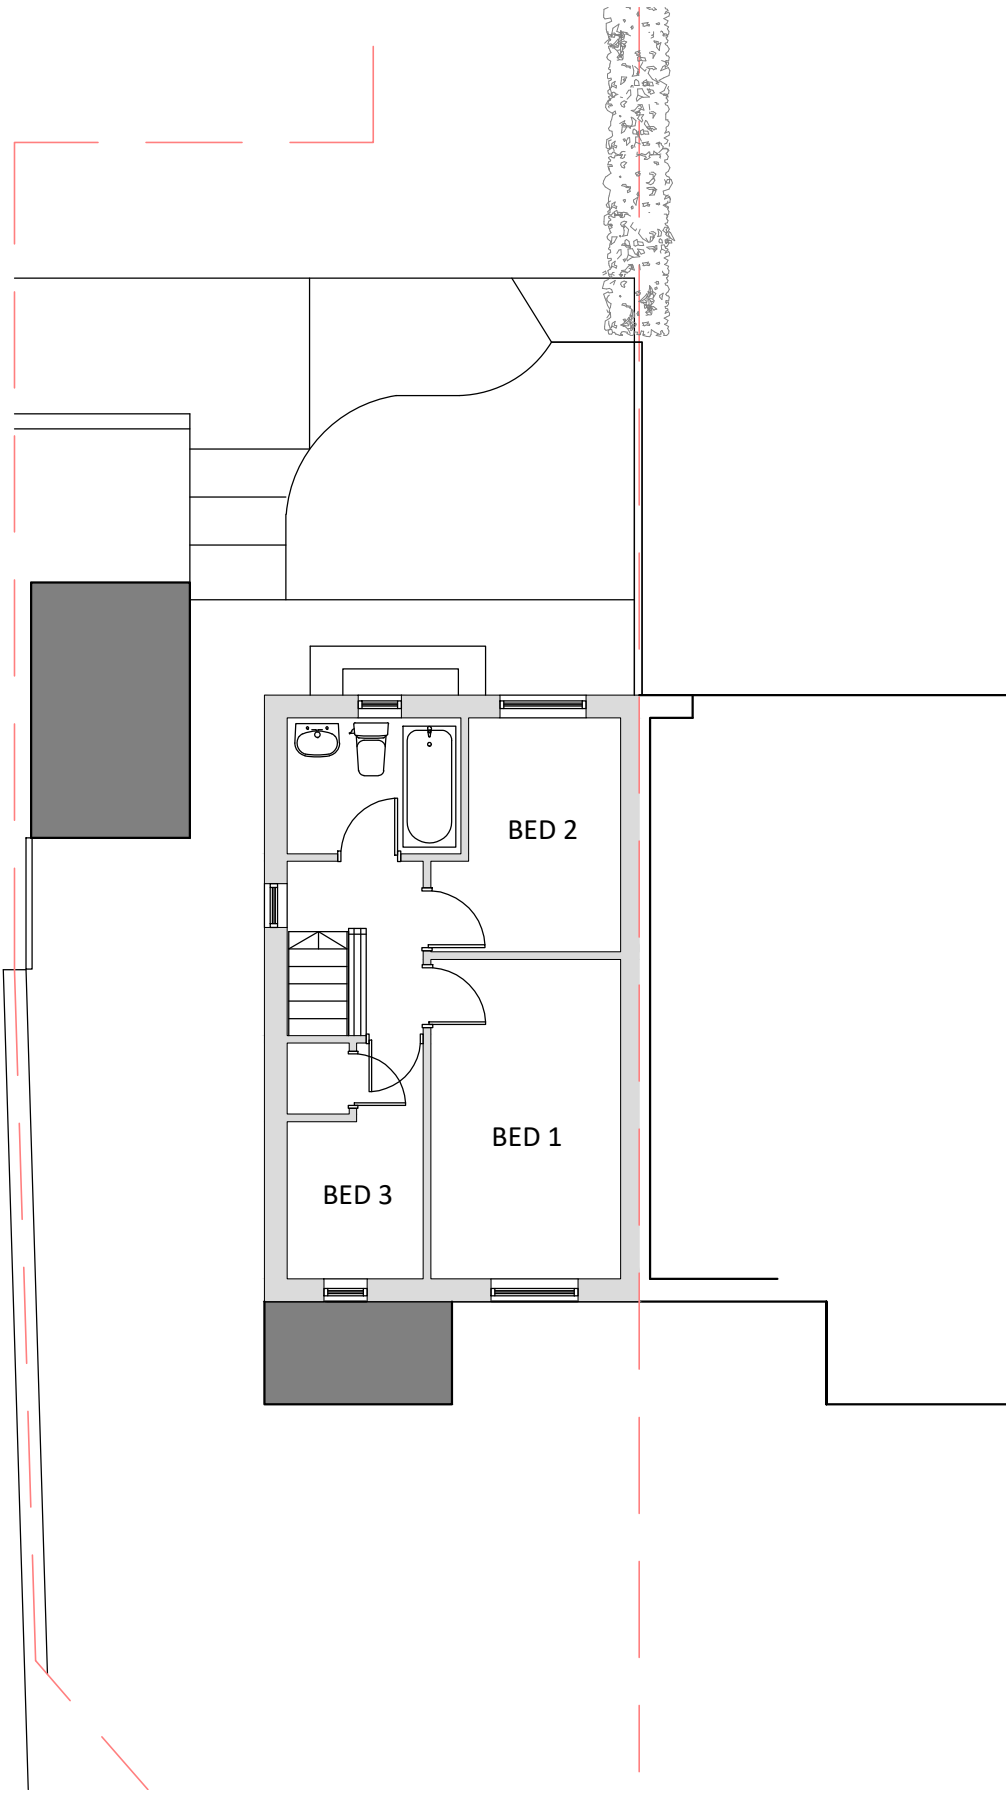


ROOF PLAN

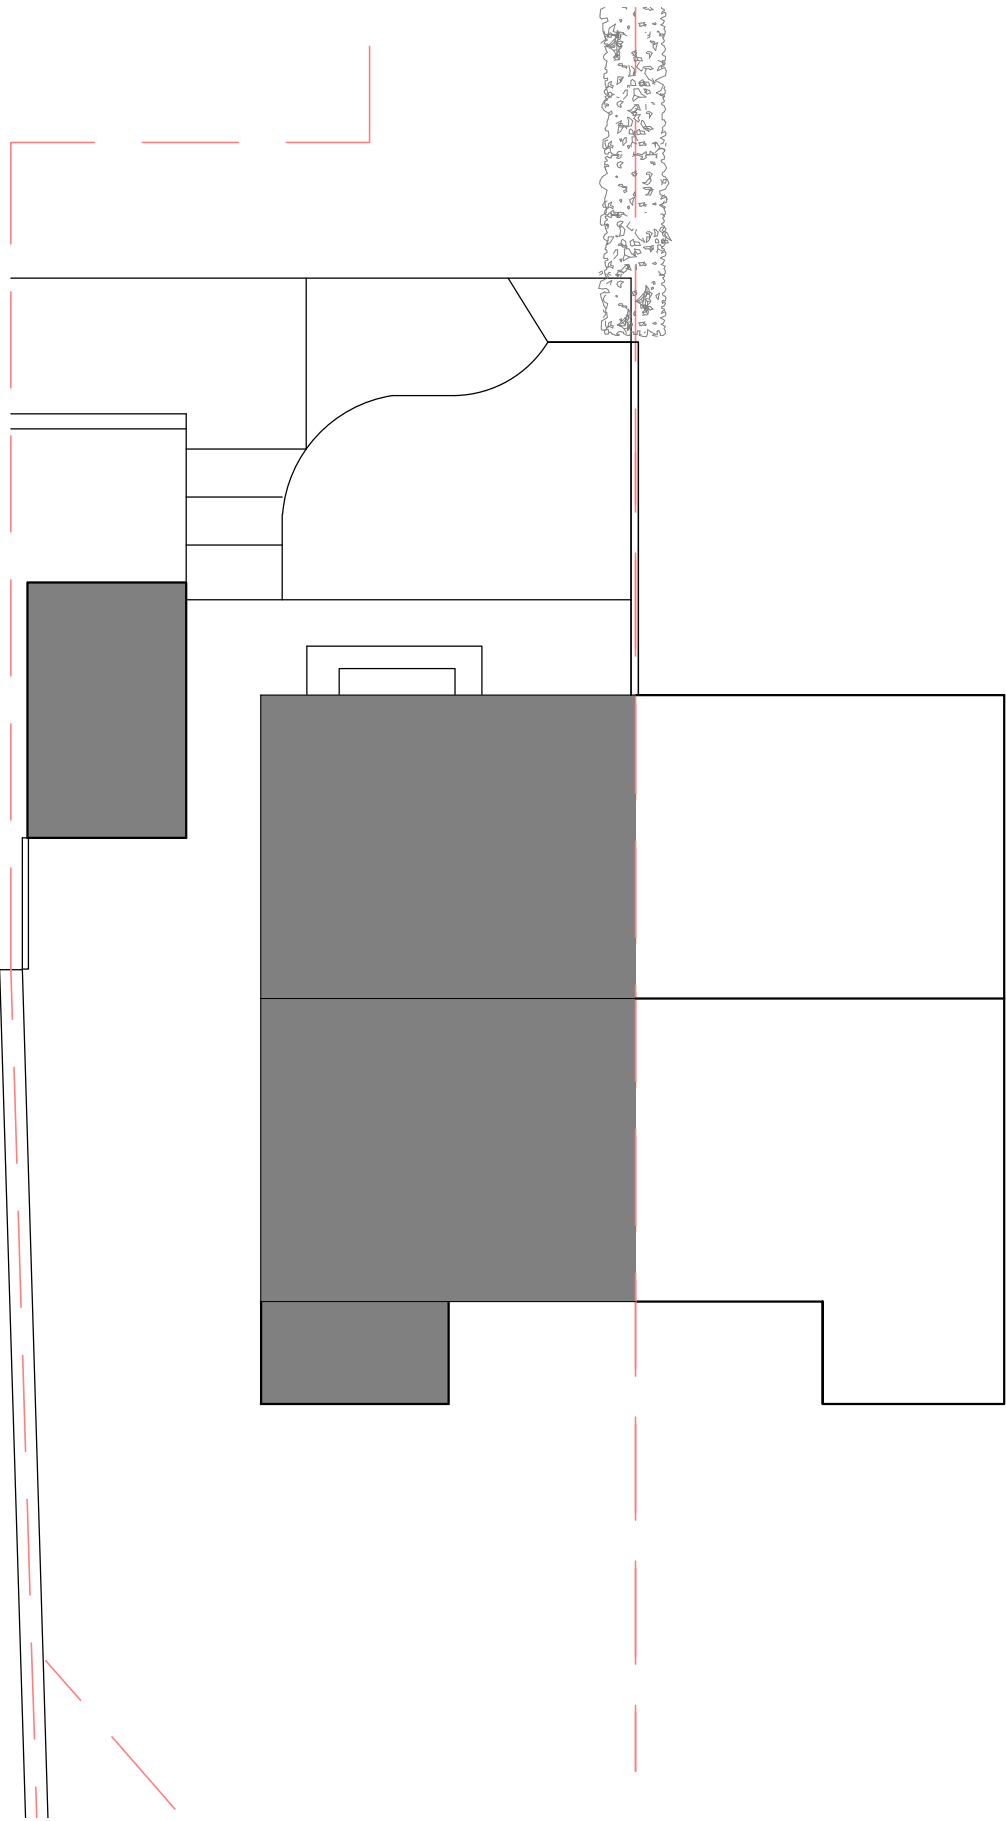


PROPOSED PLANS 1:100



GROUND FLOOR

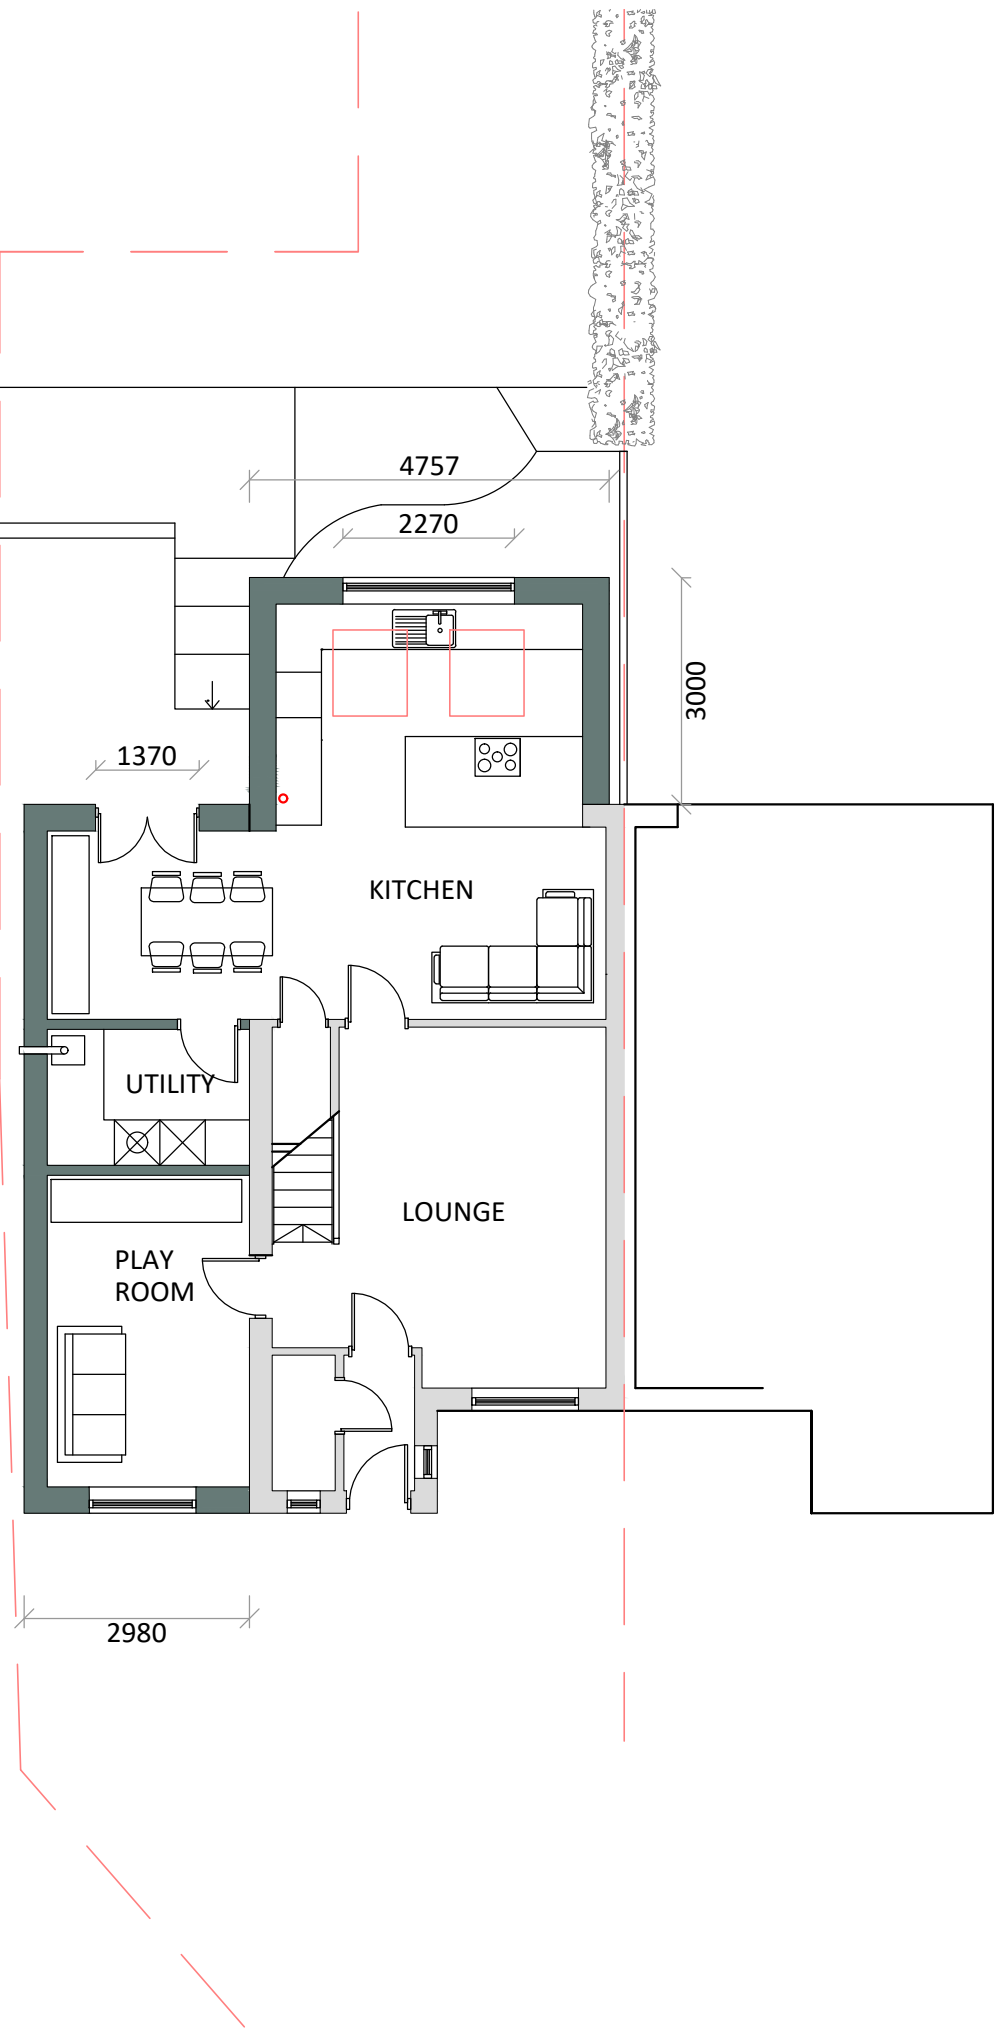

FIRST FLOOR

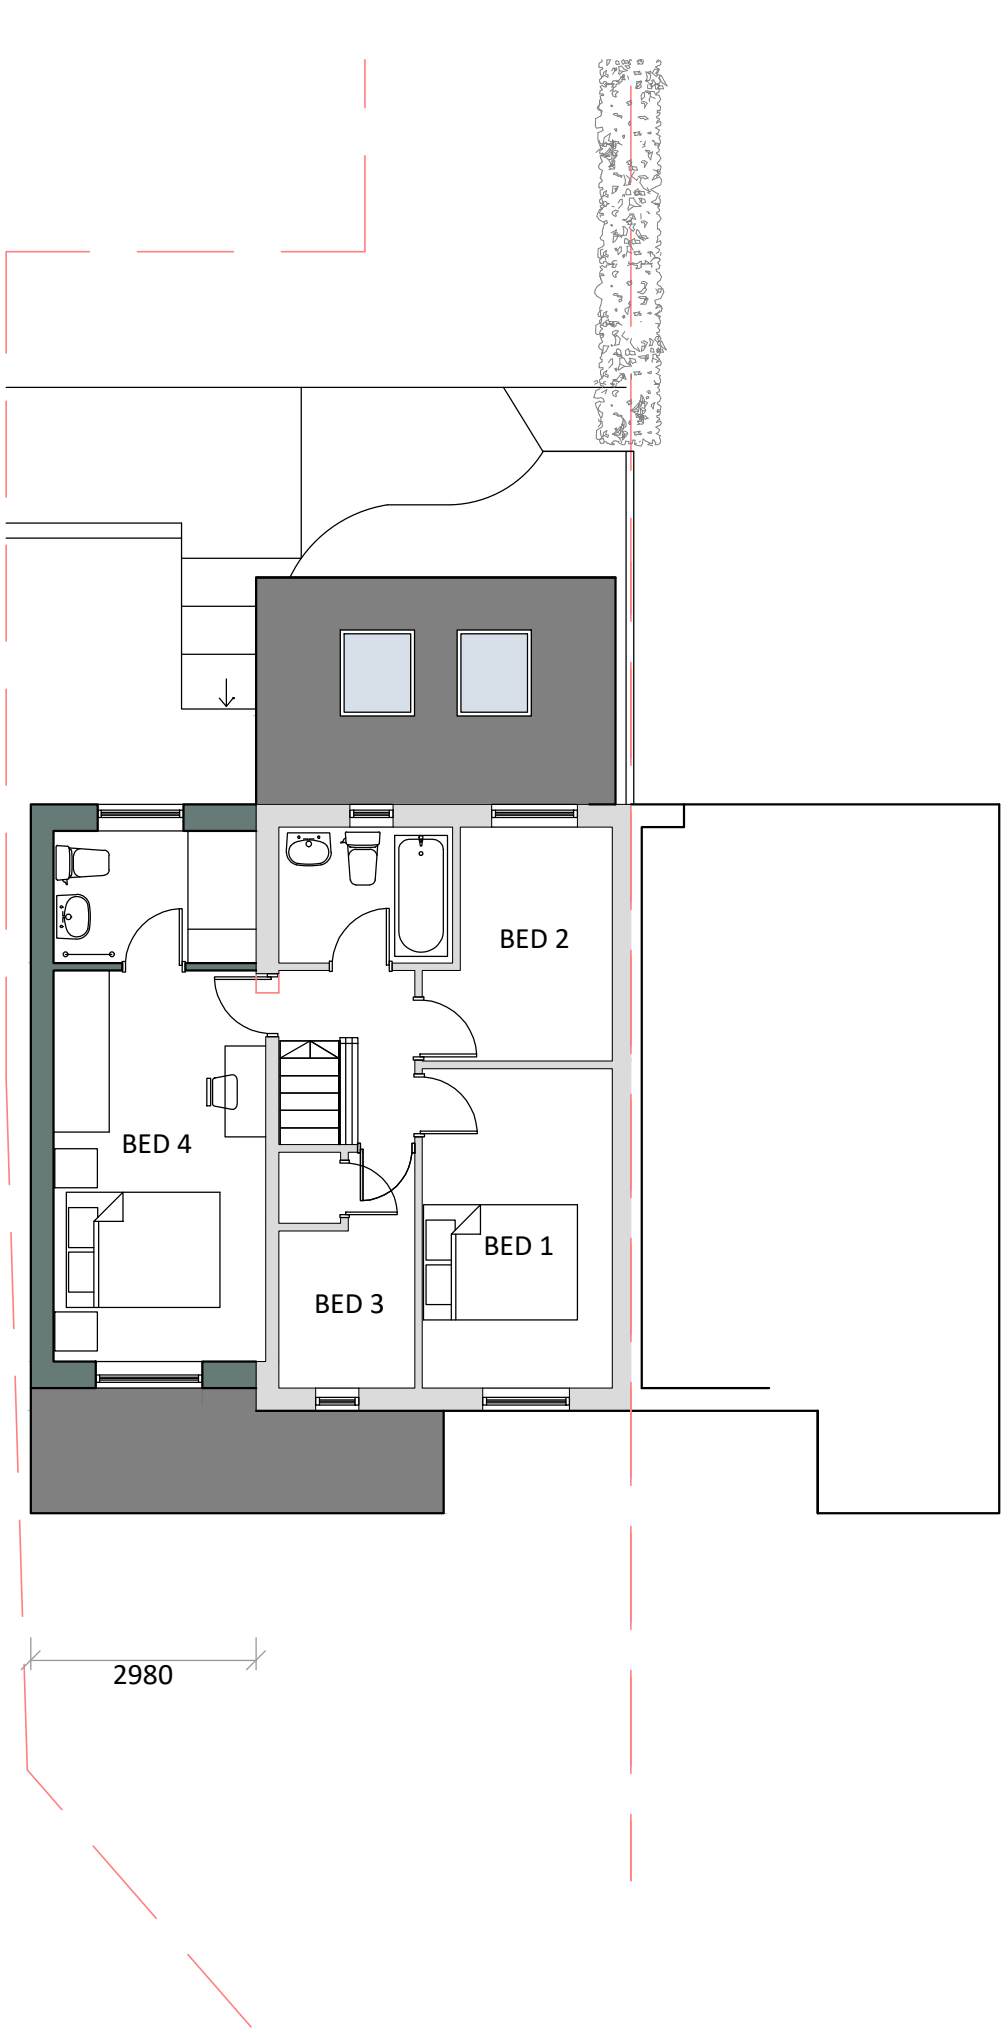

ROOF PLAN

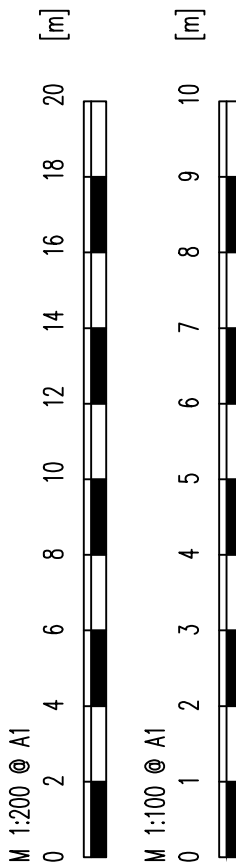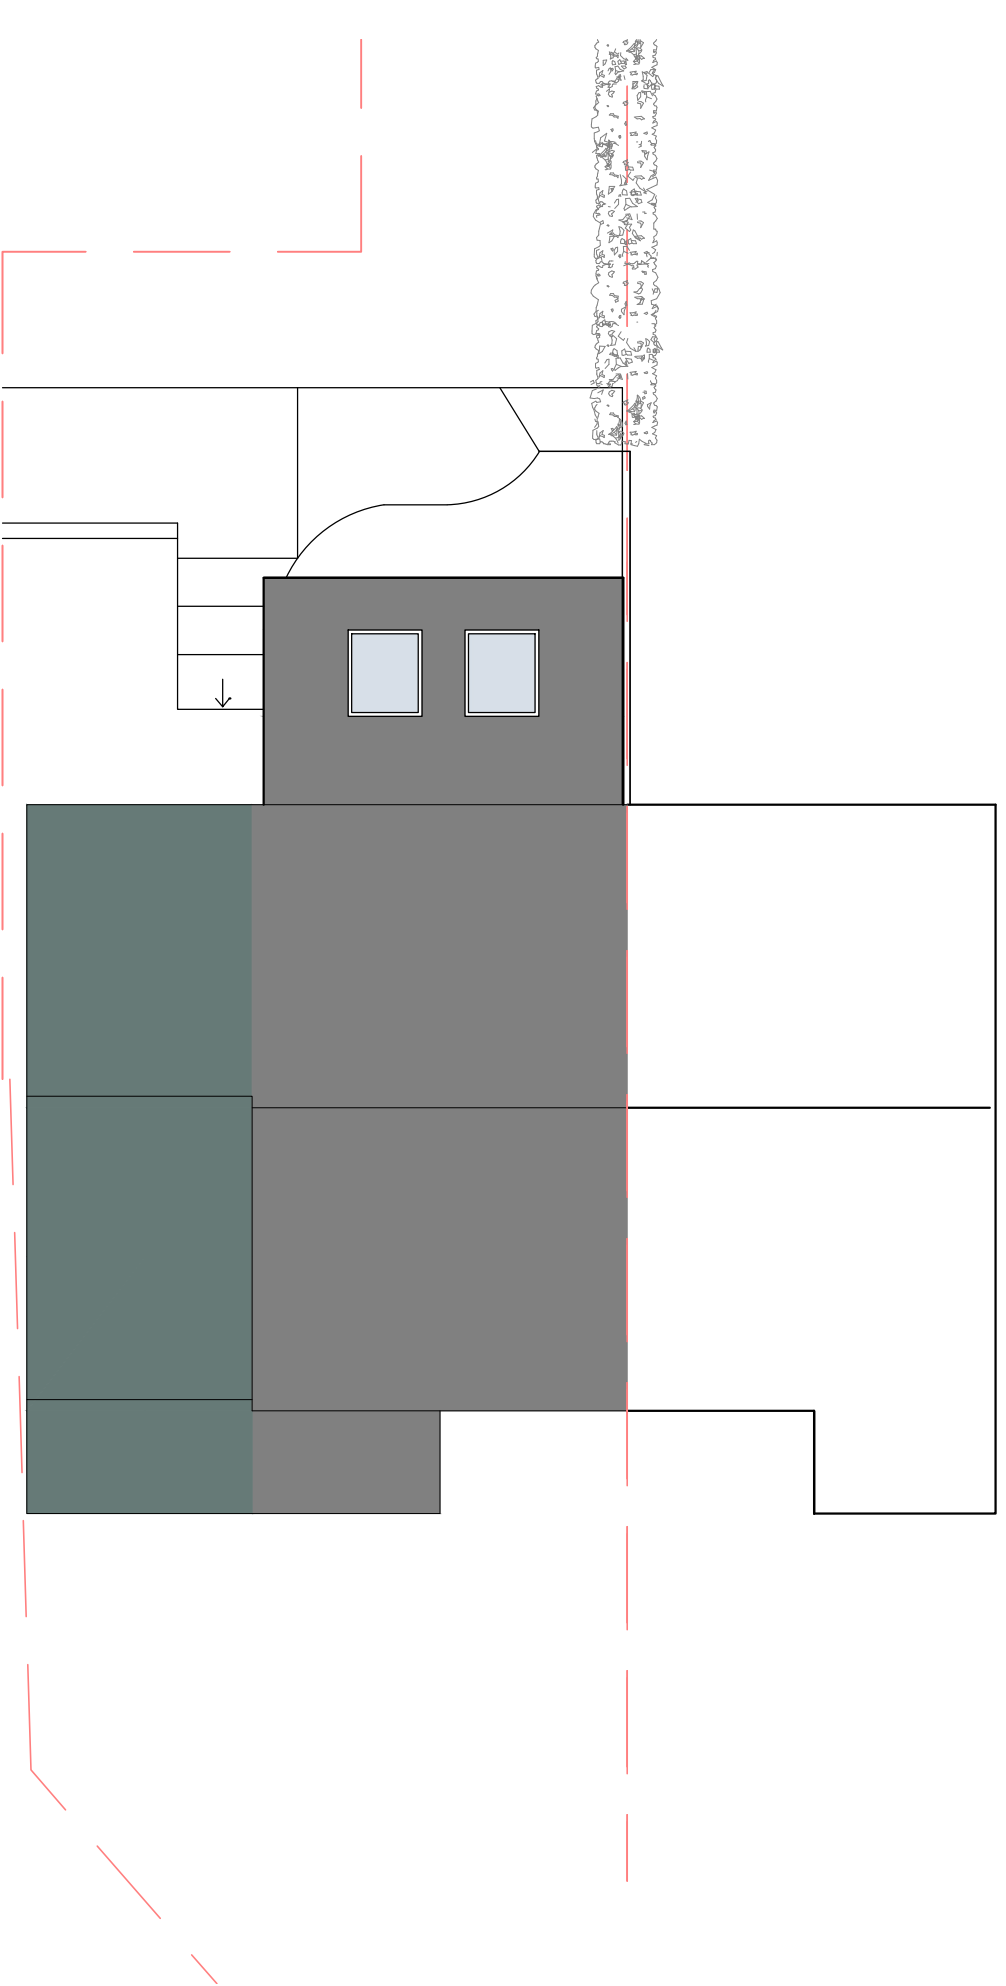

PLANNING DRAWINGS

3 Carriers Meadow
Chapel en le Frith
High Peak
SK23 0JT

2 Storey Side & Single Storey Rear
Extension

Revision	Date
A - Set back	22.10.24
B - 3m Rear Extension	31.10.24
C - Remove pike	20.11.24

Drawing Ref	Date
3CW/PL3/02/C	1st September 2023

PLANS ARE TO BE READ IN CONJUNCTION WITH STRUCTURAL ENGINEERS DETAILS. IT IS THE RESPONSIBILITY OF THE CONTRACTOR TO CHECK ALL MEASUREMENTS ON SITE PRIOR TO WORK COMMENCING. IT IS THE RESPONSIBILITY OF THE OWNER TO ENSURE ALL ASPECTS OF THE PARTY WALL ETC ACT 1996 ARE MET. PLEASE CONTACT PLAN DRAWER IF ANY ON SITE AMENDMENTS ARE TO BE MADE.



PLANS + DESIGN
Architectural Drawing

18 Eccles Road
Chapel en le Frith
High Peak
SK23 9RG

07912 845 210
info@plansanddesign.co.uk