



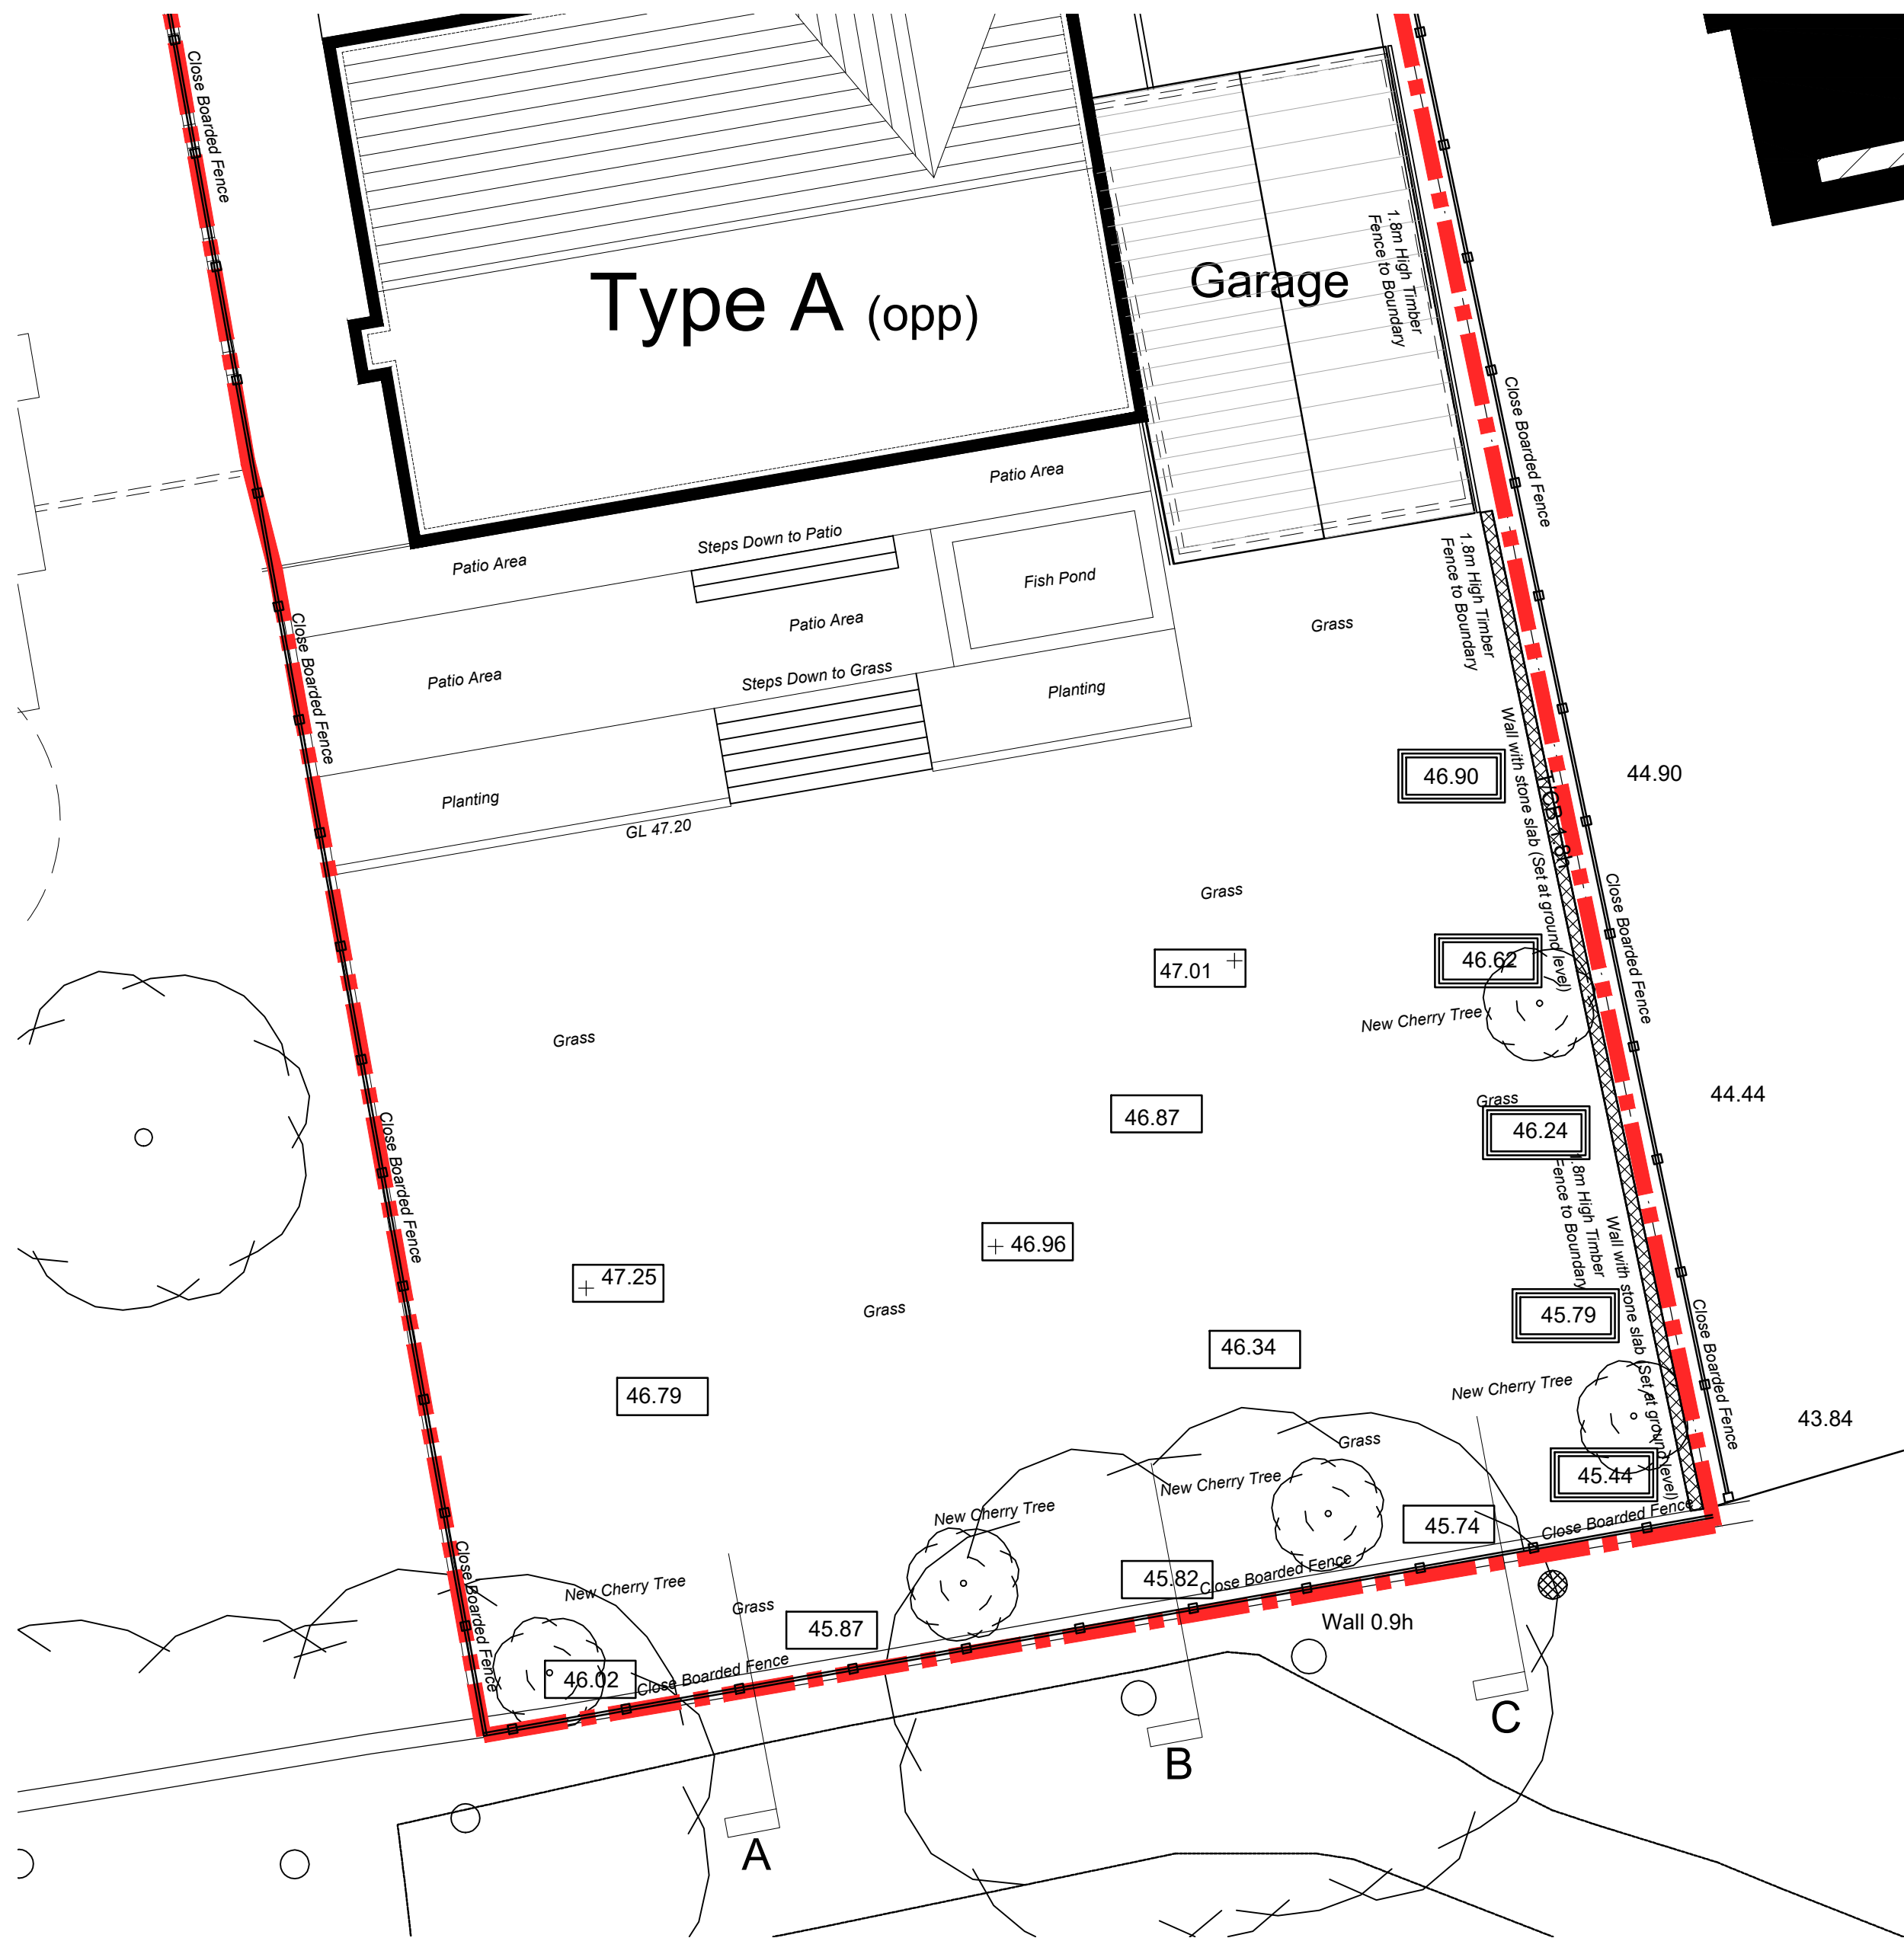


Site Layout with New Levels and Patio Area (1:100@A1)

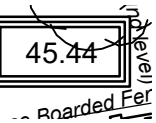


New Level's


Original Level's

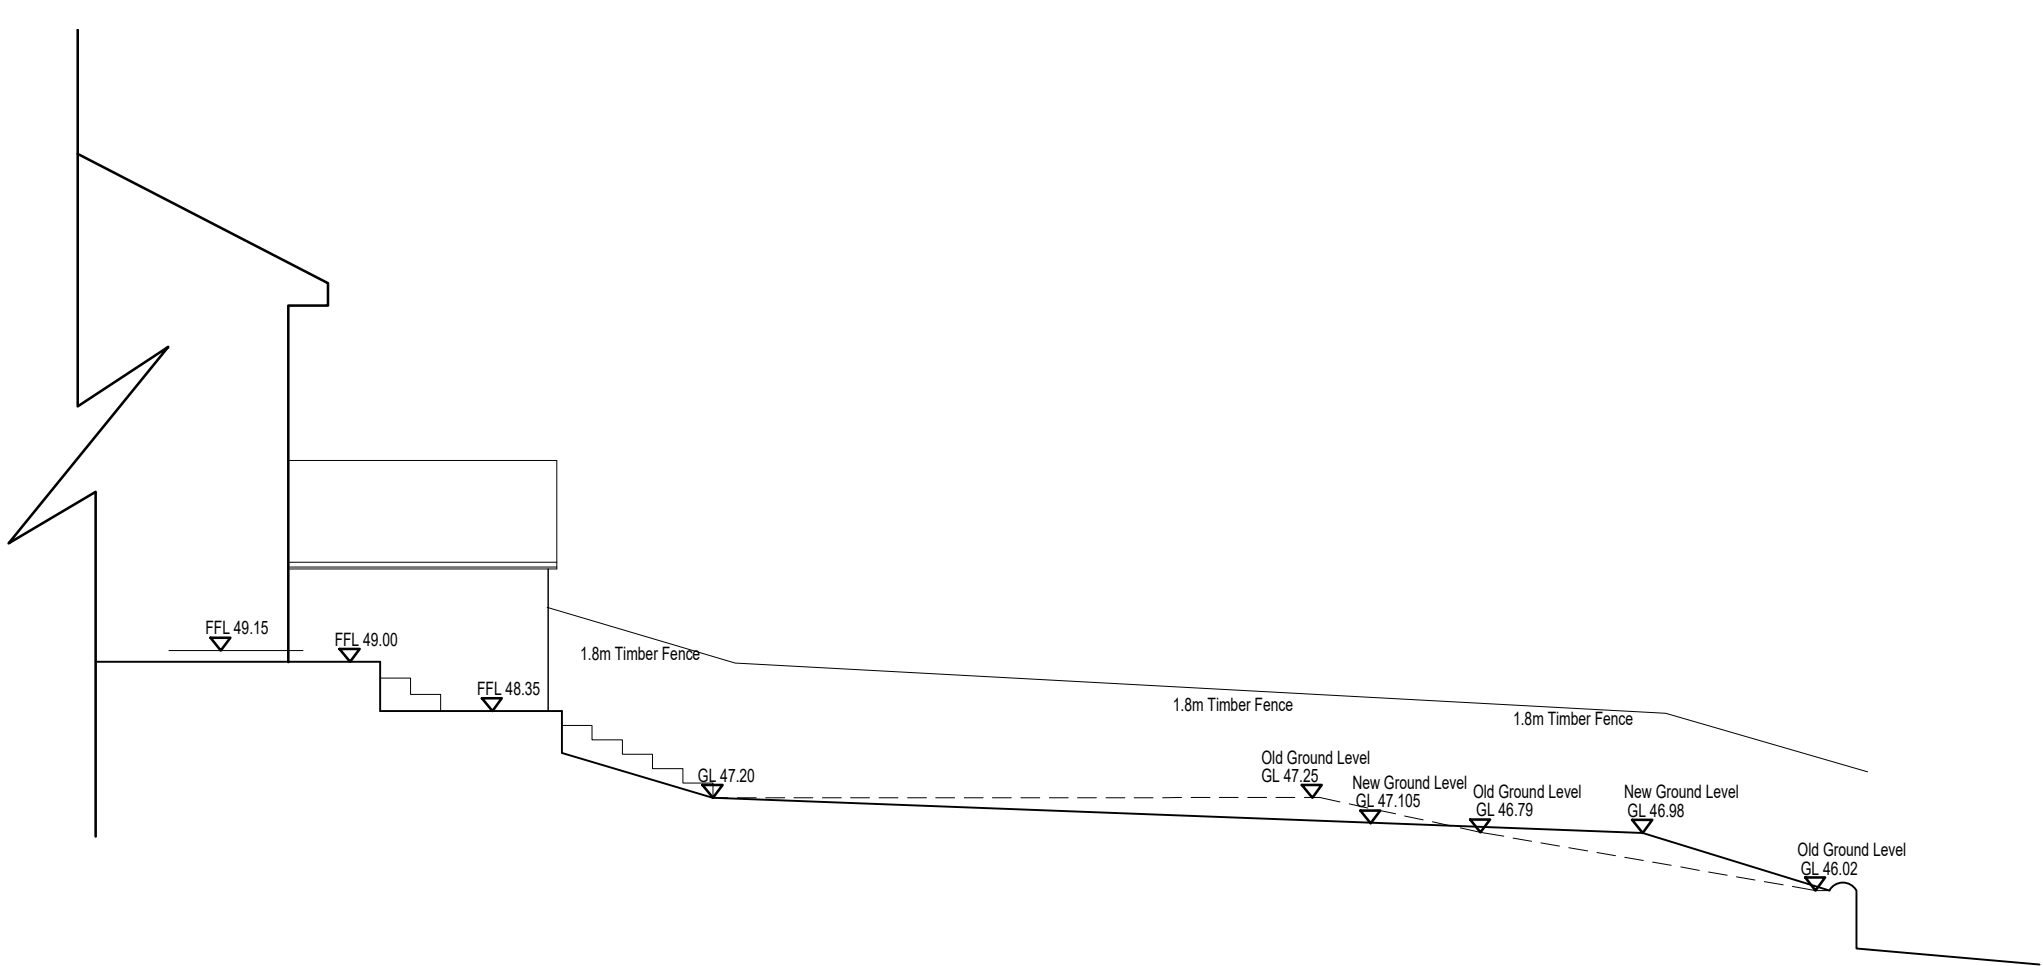

Existing and Proposed Levels Section A (1:100@A3)

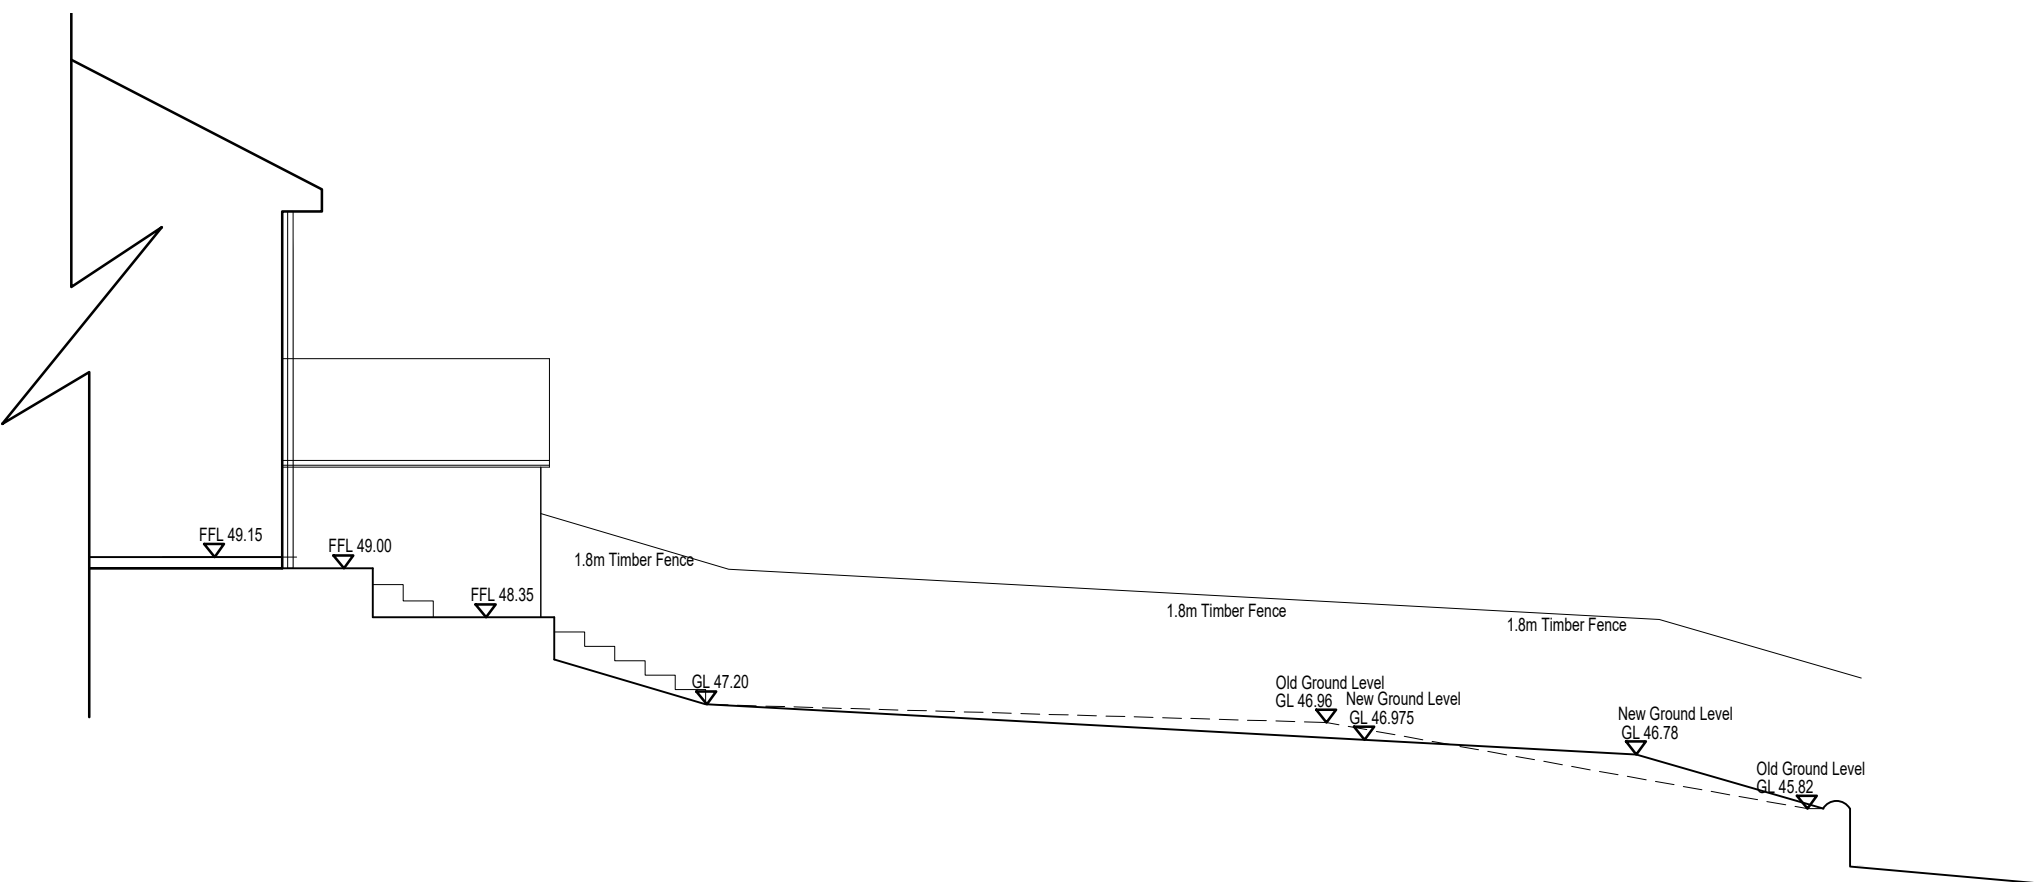


Existing and Proposed Levels Section B (1:100@A3)

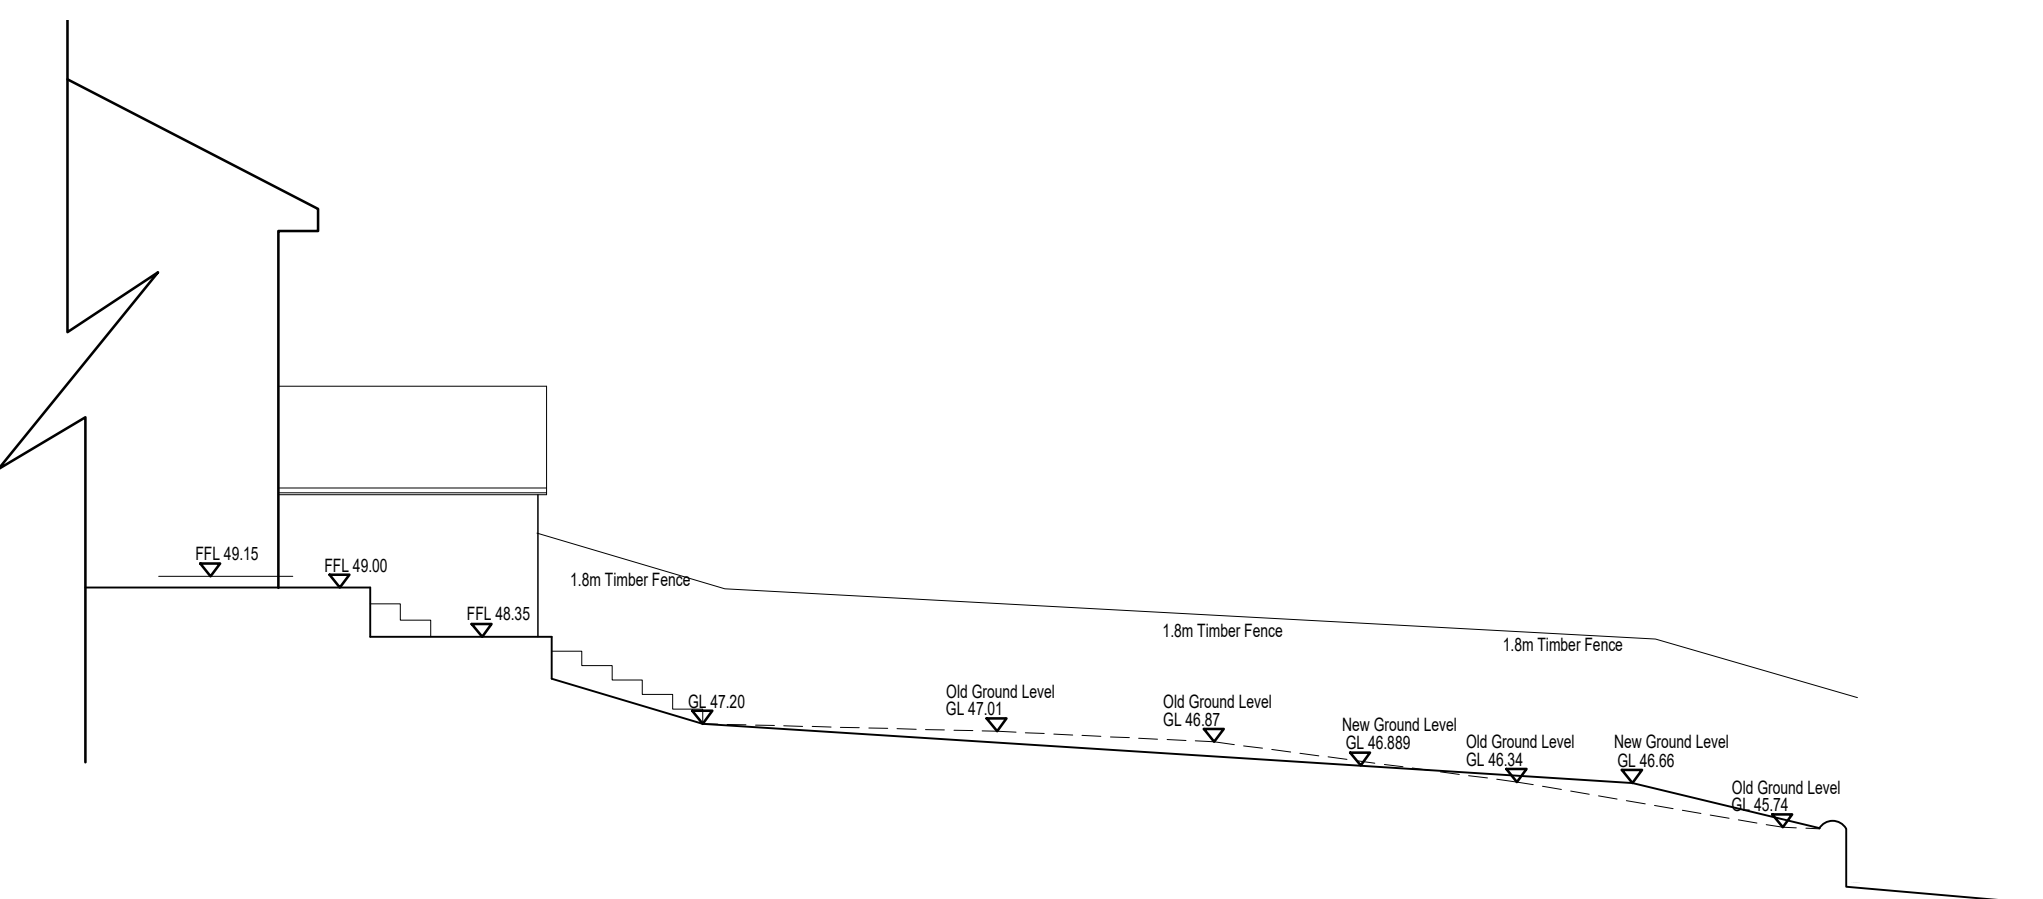

Existing and Proposed Levels Section C (1:100@A3)

revision	date	details
----------	------	---------

SCALE 1 : 100 0m 1m 2m 4m 6m 8m 10m
SCALE 1 : 1 0m 10mm 20mm 40mm 60mm 80mm 100mm

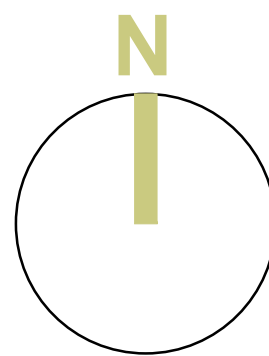

Job
33 St Johns Road
Buxton

Drawing Title
Site Layout with Levels and New Patio
Client
Mrs Robinson
Date
Oct 2020

Scale
1/100@A1

Drawing No.
T299 002 B