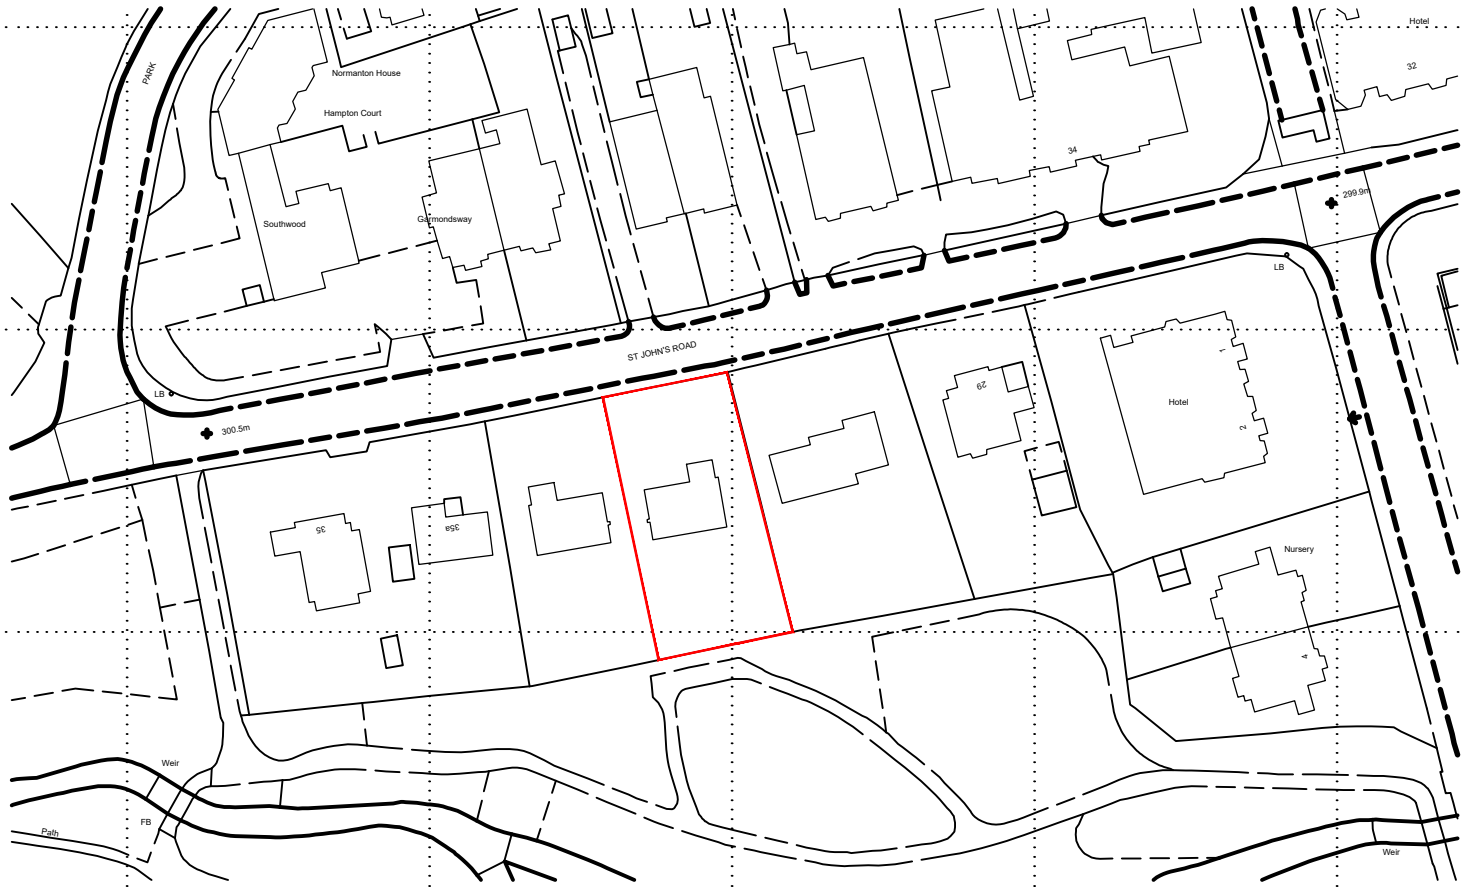


SCALE 1 : 1250

SCALE 1 : 1

0m 50 m 100 m 150 m 200 m 250 m

0m 10mm 20mm 40mm 60mm 80mm 100mm

revision	date	details

N

Job
33 St John's Road
Buxton

Drawing Title
Location plan

Client
Mrs Robinson

Date	Scale	Drawing No.
Oct 20	1/1250@A3	T299-005 A