
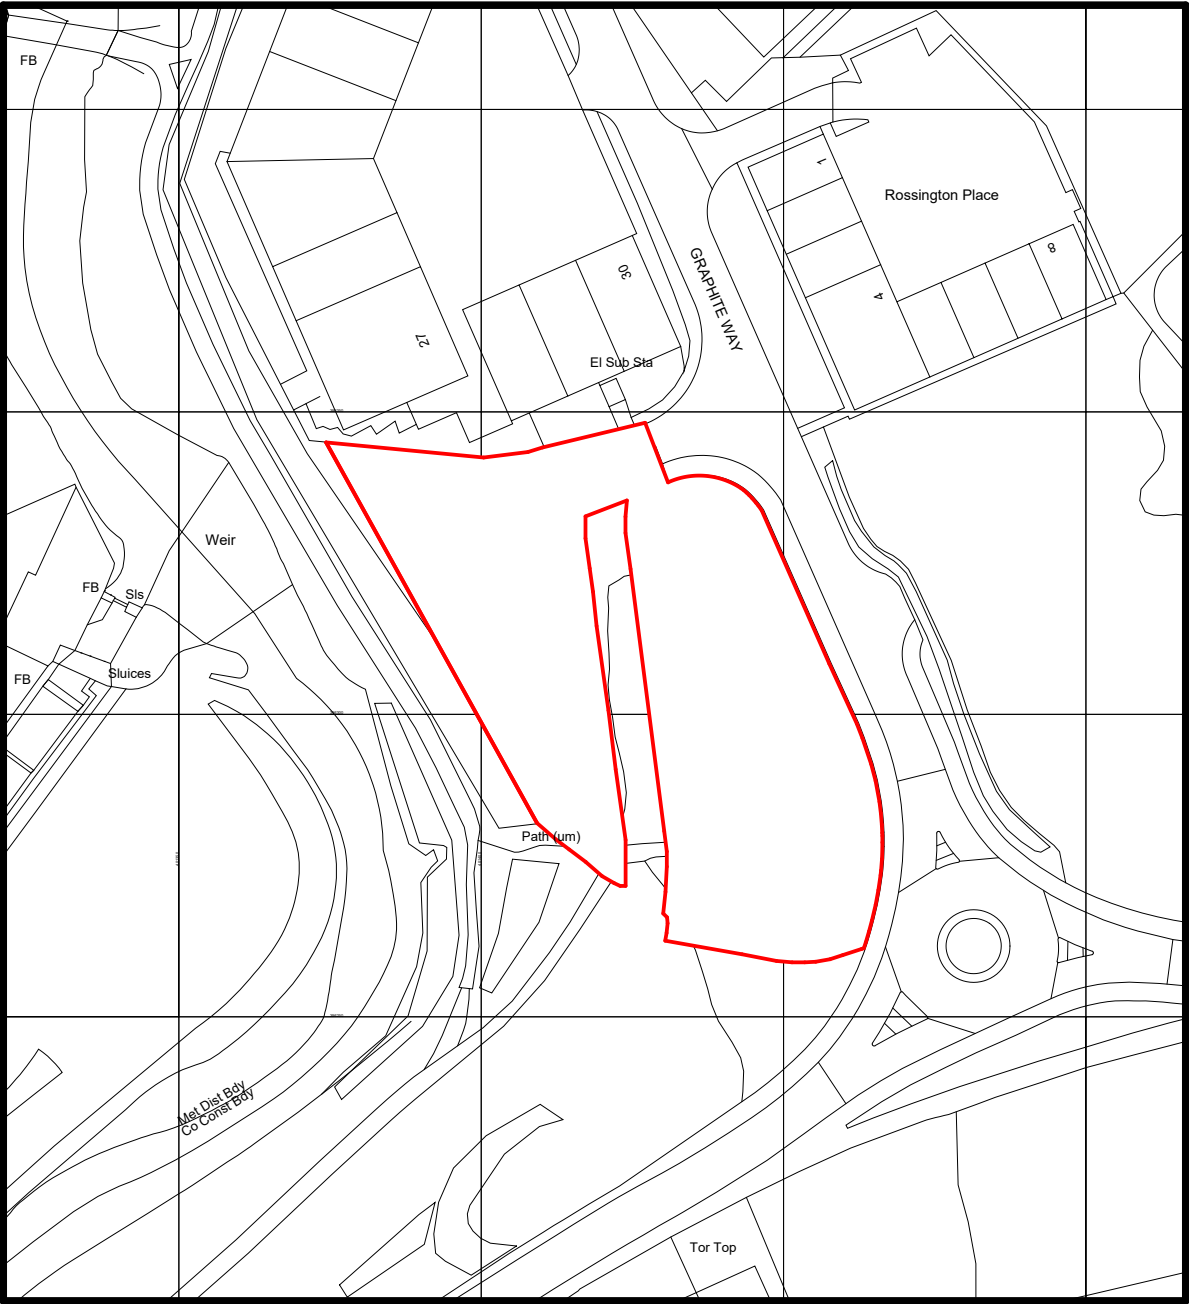


Ordnance Survey, (c) Crown Copyright 2022. All rights reserved. Licence number 100022432

Location Plan
Scale: 1 : 1250

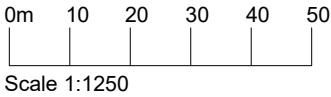

Drawing Issue Status:

Planning

All dimensions to be checked on site prior to manufacture, setting out, or construction. Any discrepancies to be notified for clarification.

All work to be carried out strictly in accordance with current Approved Documents, British Standards, Codes of Practice, statutory regulations, and manufacturers instructions whether specifically referred to or not.

Richard Jagger MCIAT
Chartered Architectural Technologist
CIAT Chartered Practice



RJ

DESIGN
Architectural Services

07721 996296
www.rj-design.co.uk

Project: Graphite Way, Hadfield				
Sheet Title: Location Plan				
Scale: As Shown	Size: A3	Project No: 22/	Drwg No: A101	Rev: A