
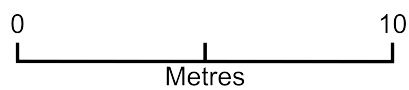


rear extension

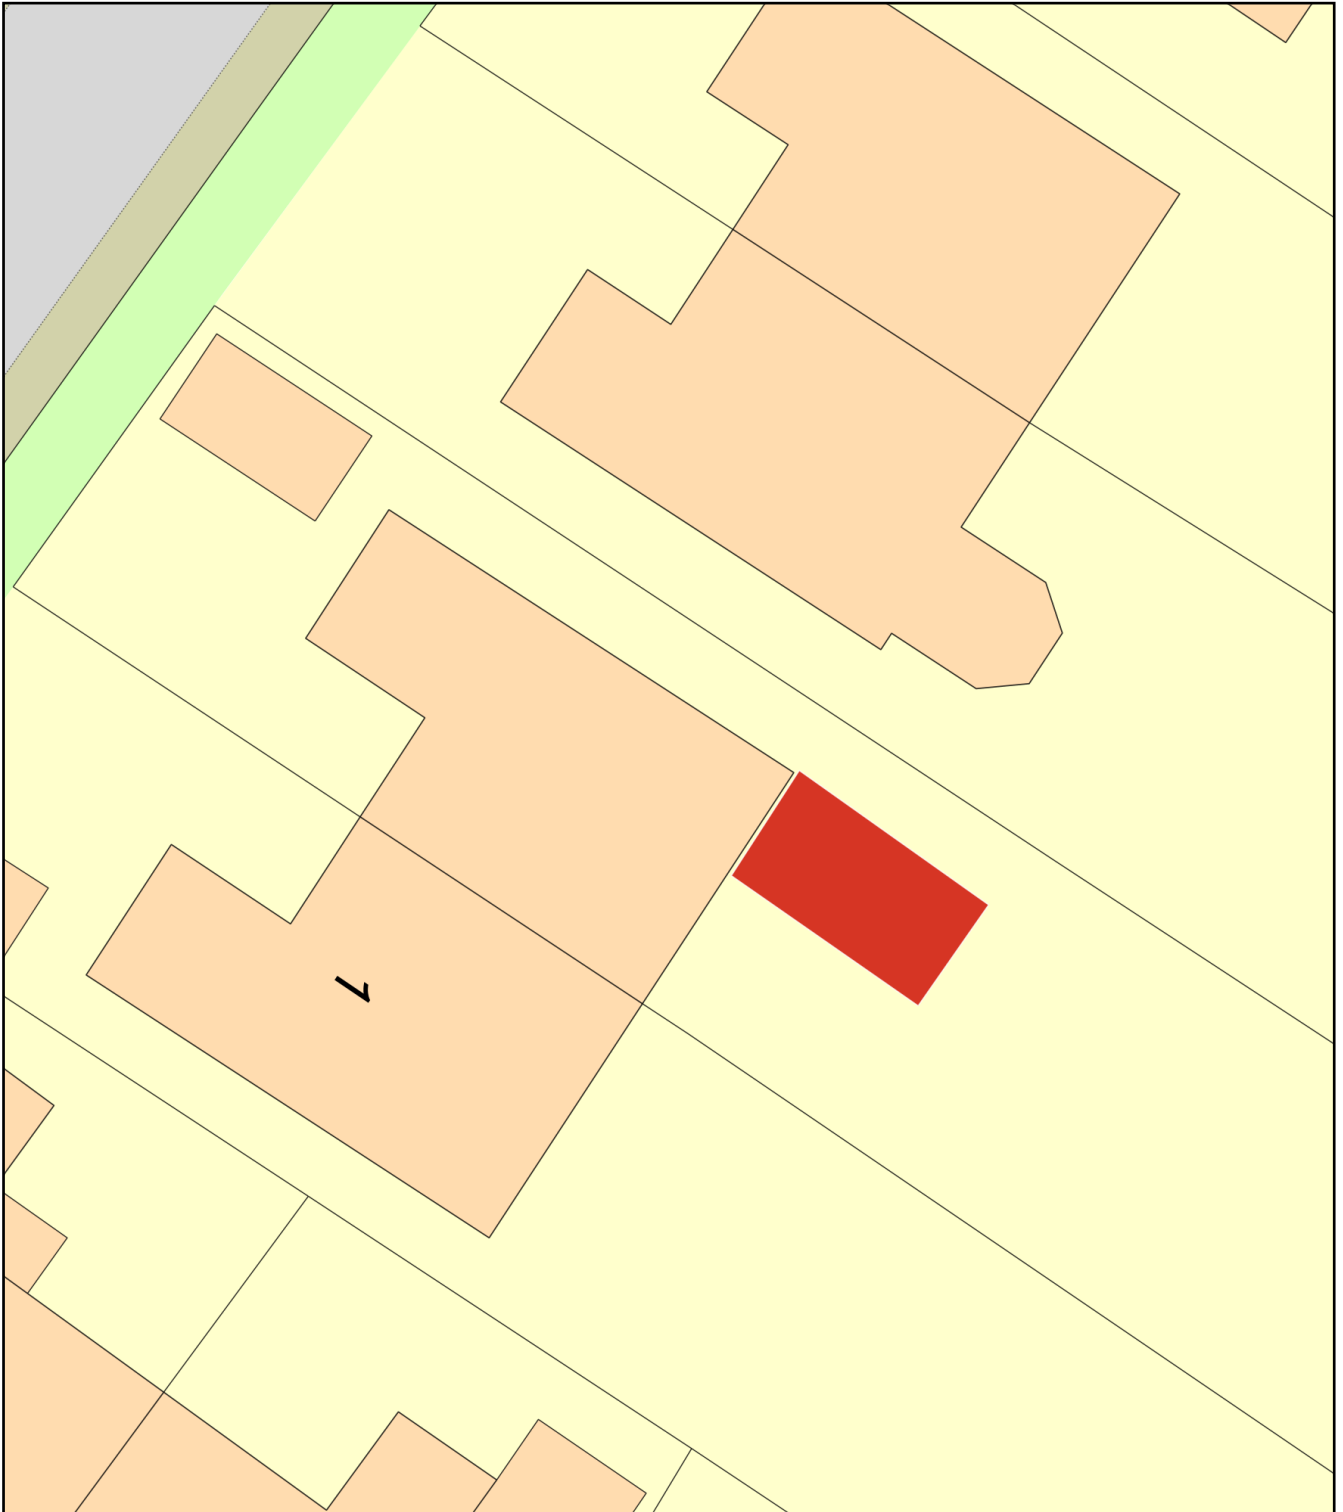

Plan Produced for: Chris smith

Date Produced: 16 Dec 2024

Plan Reference Number: TQRQM24351084522488

Scale: 1:200 @ A4