


SITE LOCATION PLAN

This line should measure 50mm along x and y axes when printed

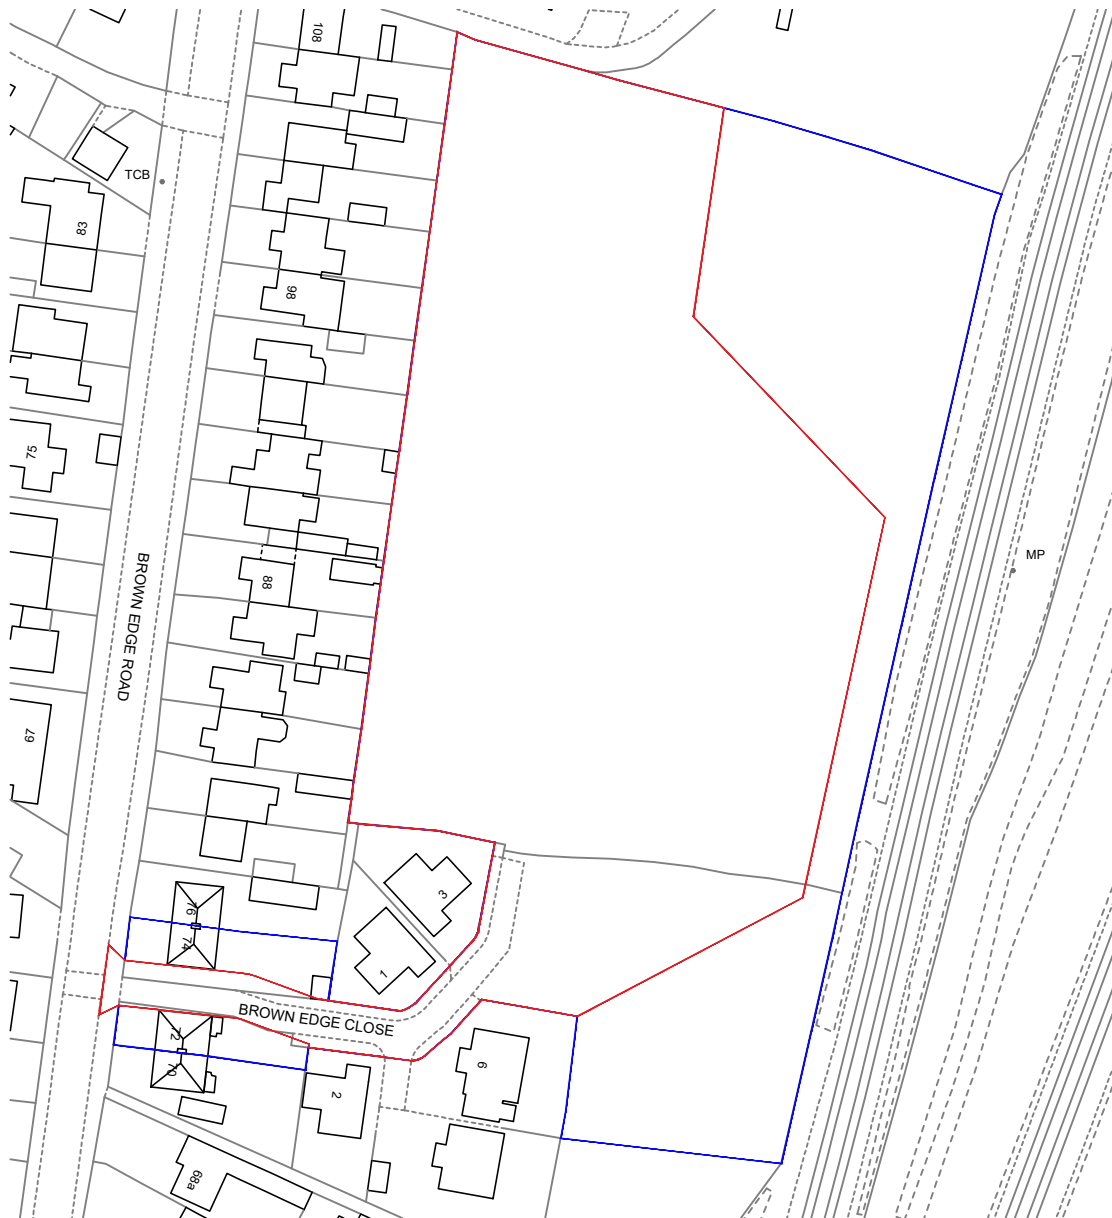

GENERAL NOTES:

© Crown copyright and database rights 2024 Ordnance Survey 100048957. The representation of road, track or path is no evidence of a boundary or right of way. The representation of features as lines is no evidence of a property boundary.

PLANNING



Revisions

Revision	Date	Revision notes	Drawn	Checked
-	01-10-24	First issue.	RP	TA
A	07-10-24	Boundaries and proposed site entrance revised to reflect purchase of No.74 Brown Edge Road plot.	RP	TA

Client

Mr K Singh

Job title

Land off Brown Edge Road, Buxton, SK17 7AF.

Drawing title

Site Location Plan

Check all dimensions and verify on site. Report any errors or omissions.
© Arni Architects Ltd

First issued 01-10-24

Drawn by RP

Drawing sheet size A4

Scale 1:1250

Inspected by TA

Drawing number 6412 (P) 001

Revision A



Arni Architects Ltd
2 Cherry Orchard,
Newcastle under Lyme,
ST5 2UB
T 01782 611 815
E info@arniarchitects.com
www.arniarchitects.com