



Previous application
Prior approval change of use -Granted

Application no: DET/2024/0019


Determined on: 31/07/2024

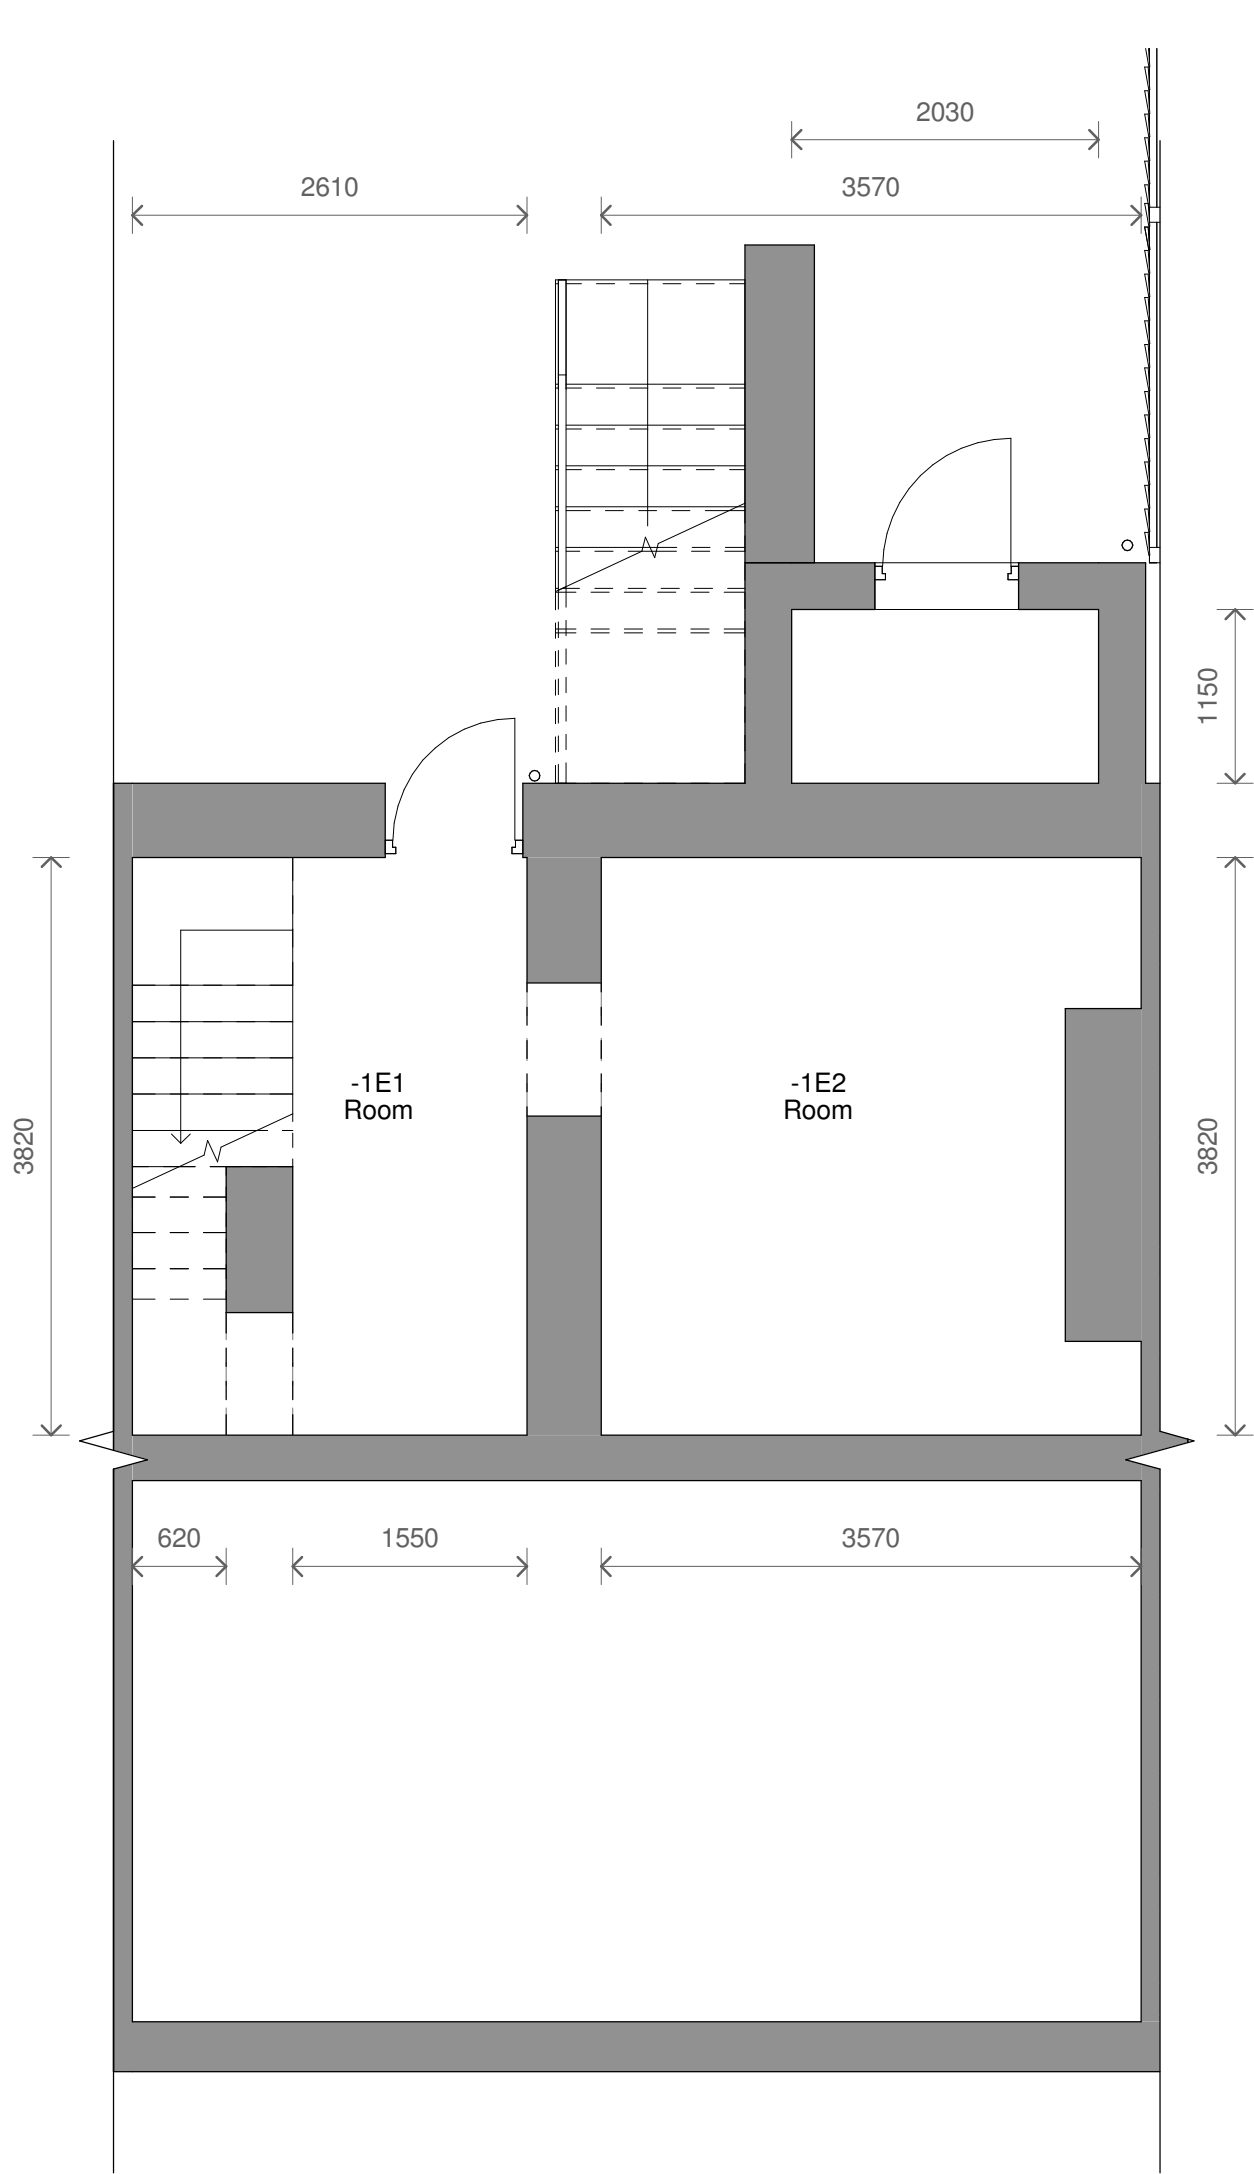


1 Level B1 - Existing
1 : 50

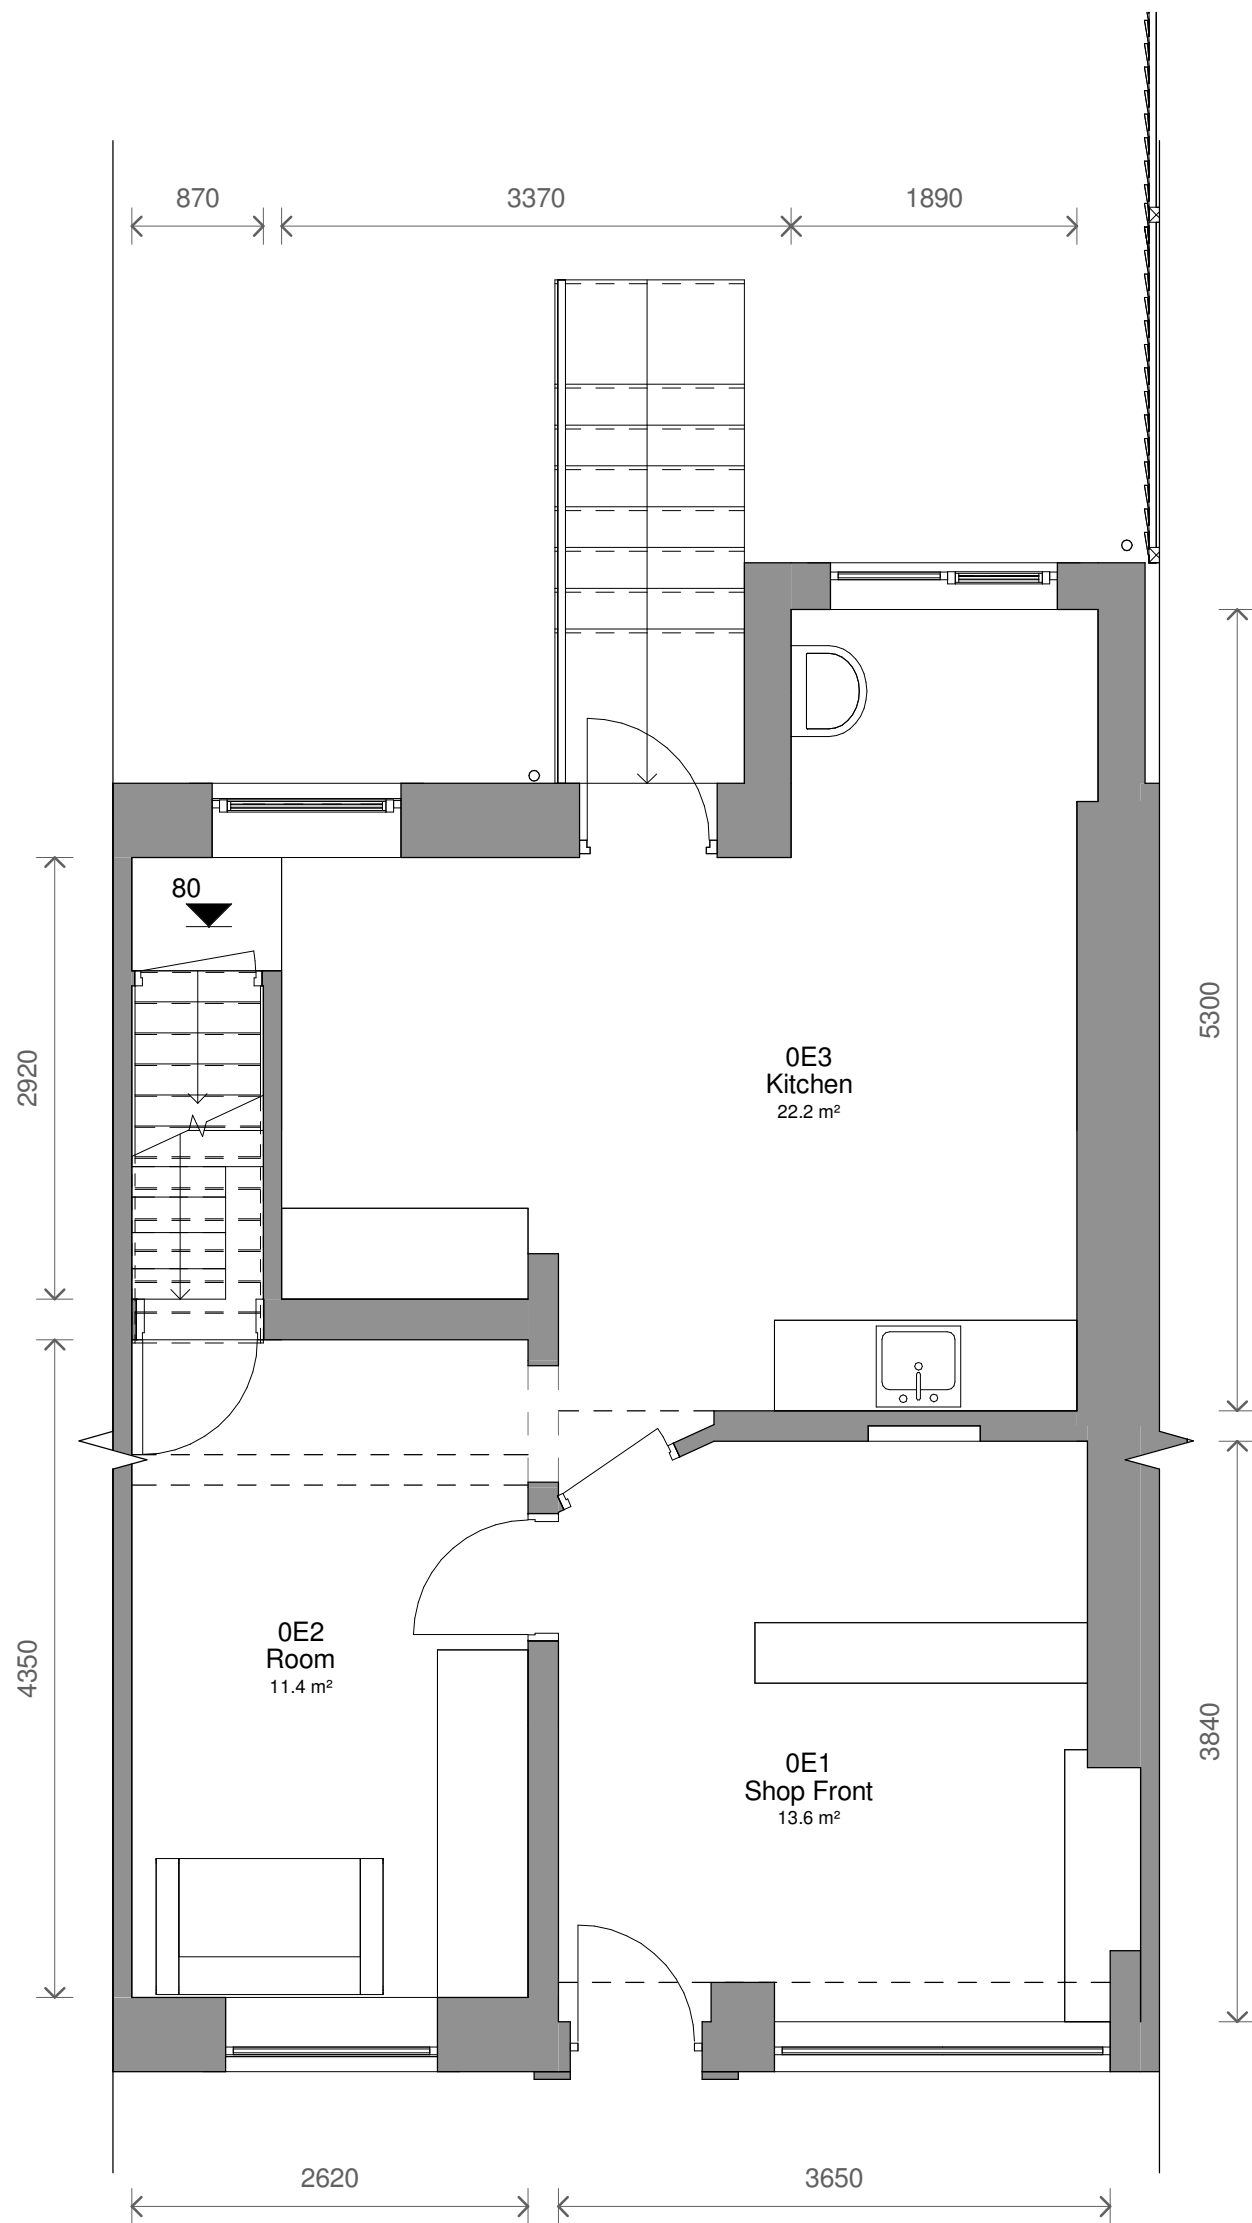


2 Level 0 - Existing
1 : 50

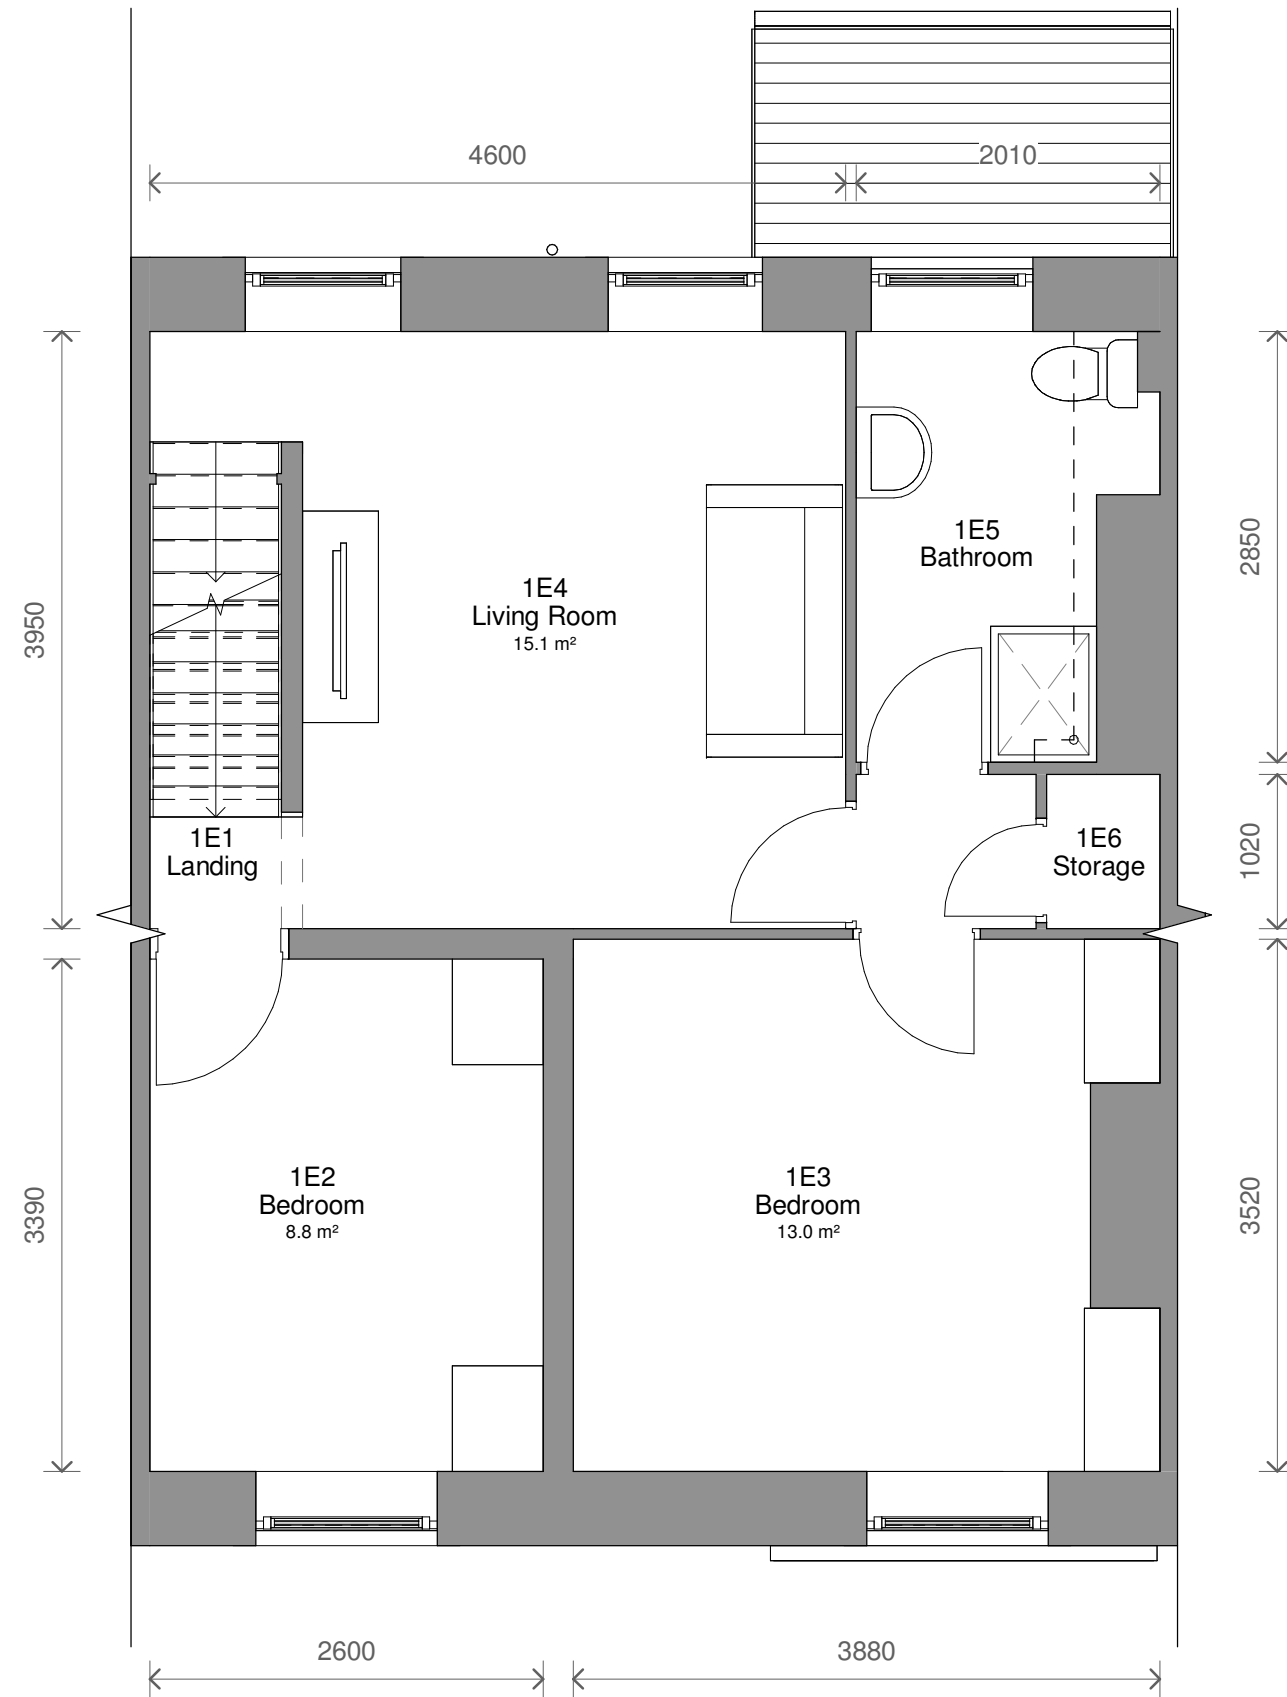


3 Level 1 - Existing
1 : 50

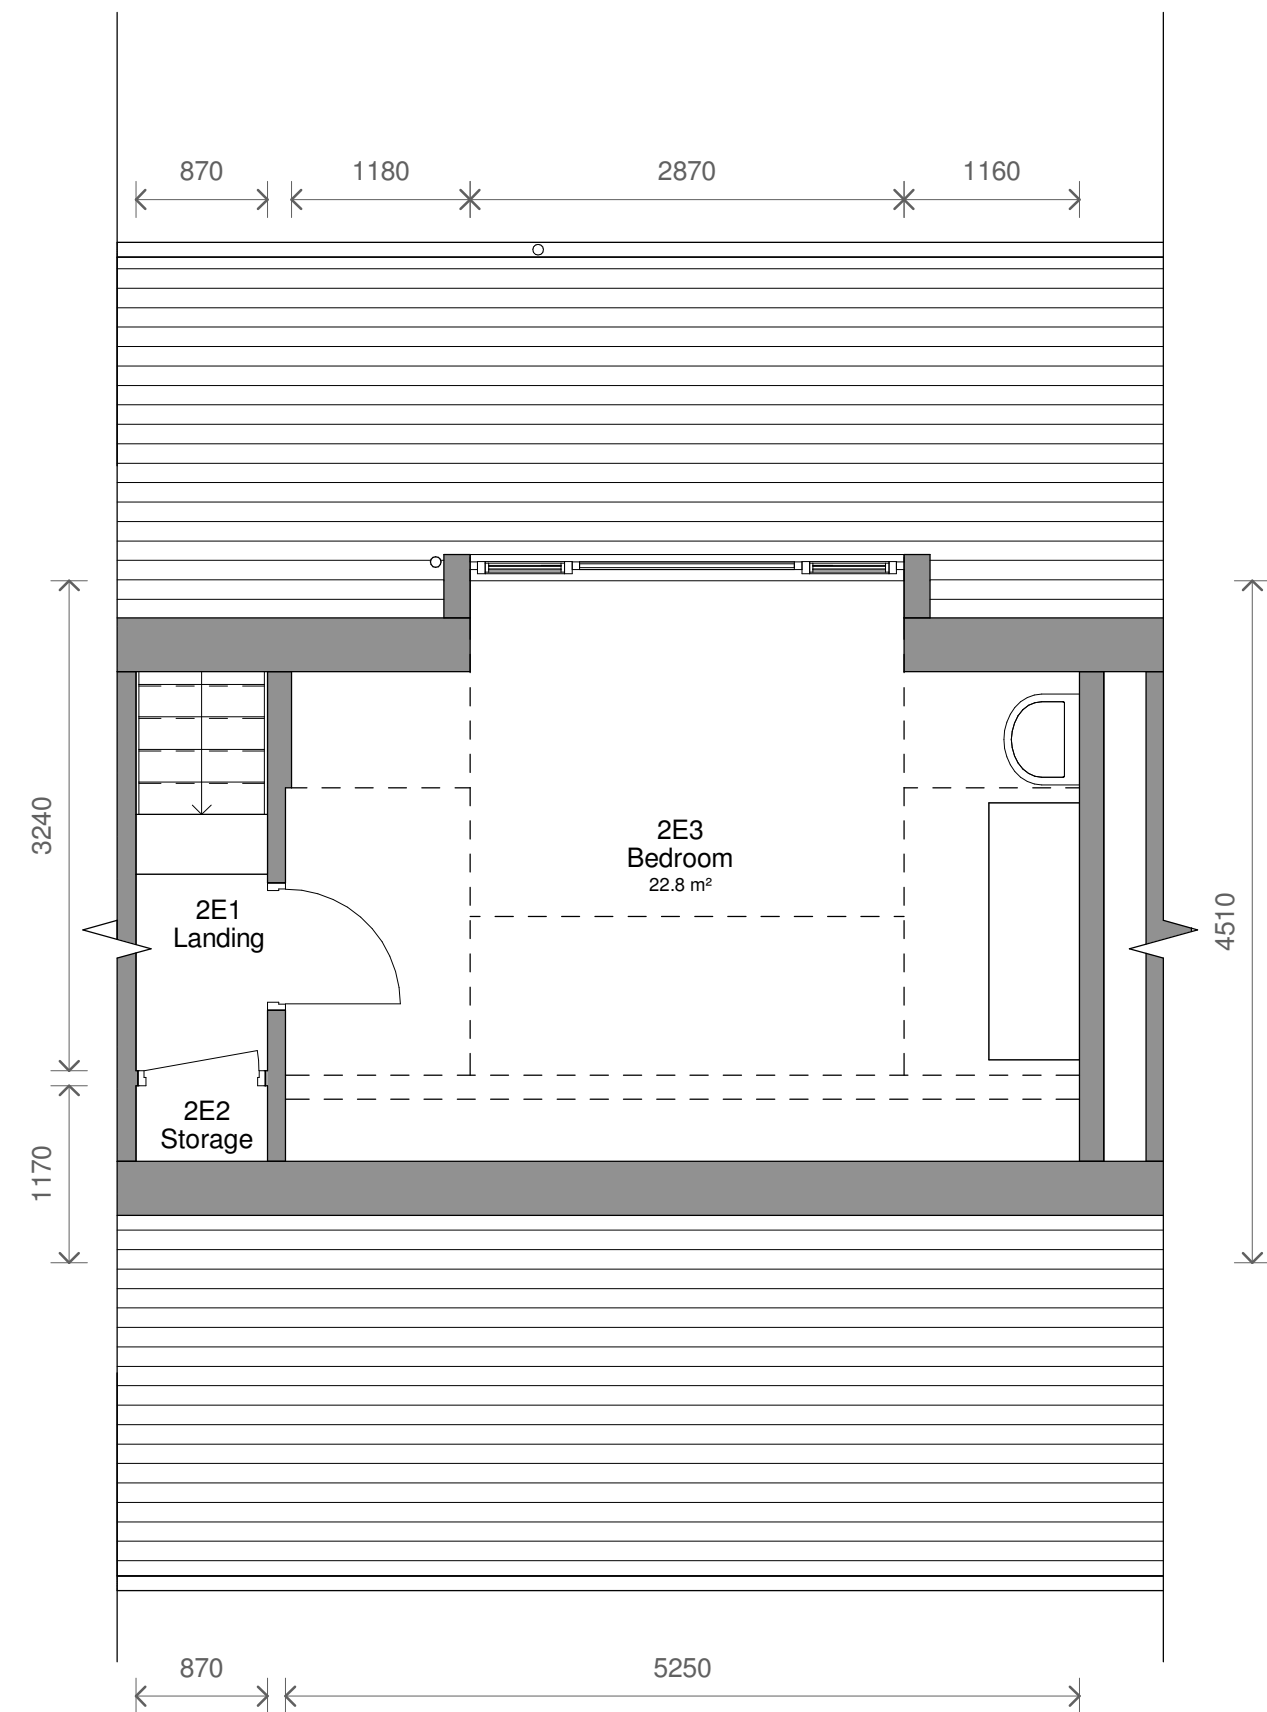

4 Level 2 - Existing
1 : 50

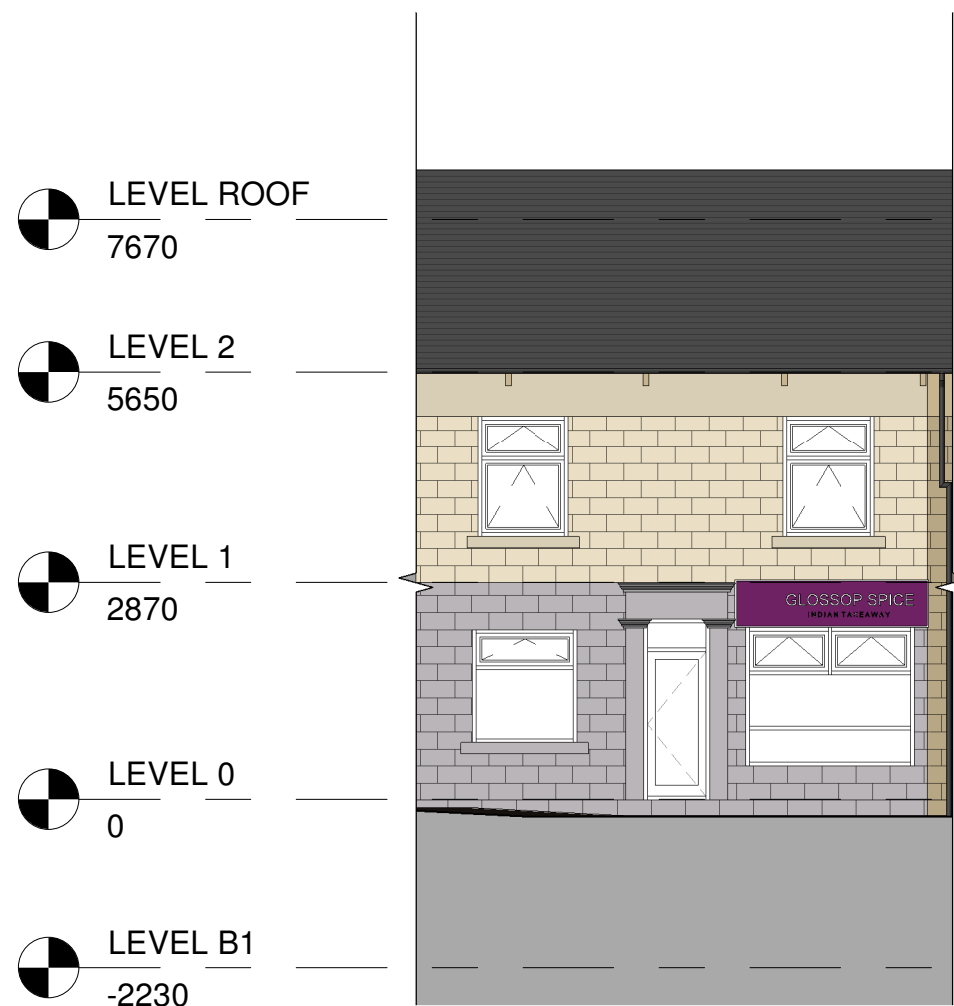


5 Front - Existing
1 : 100

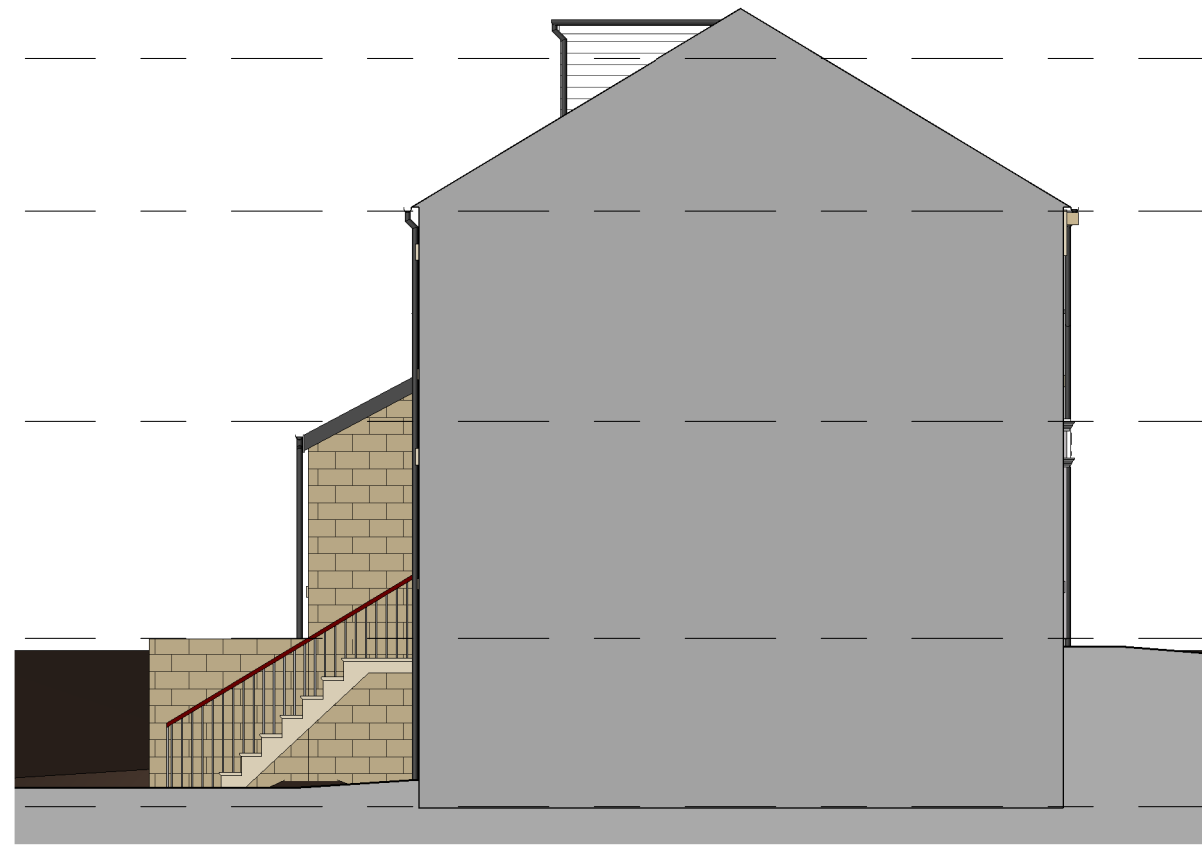


6 Left Side - Existing
1 : 100



7 Rear - Existing
1 : 100

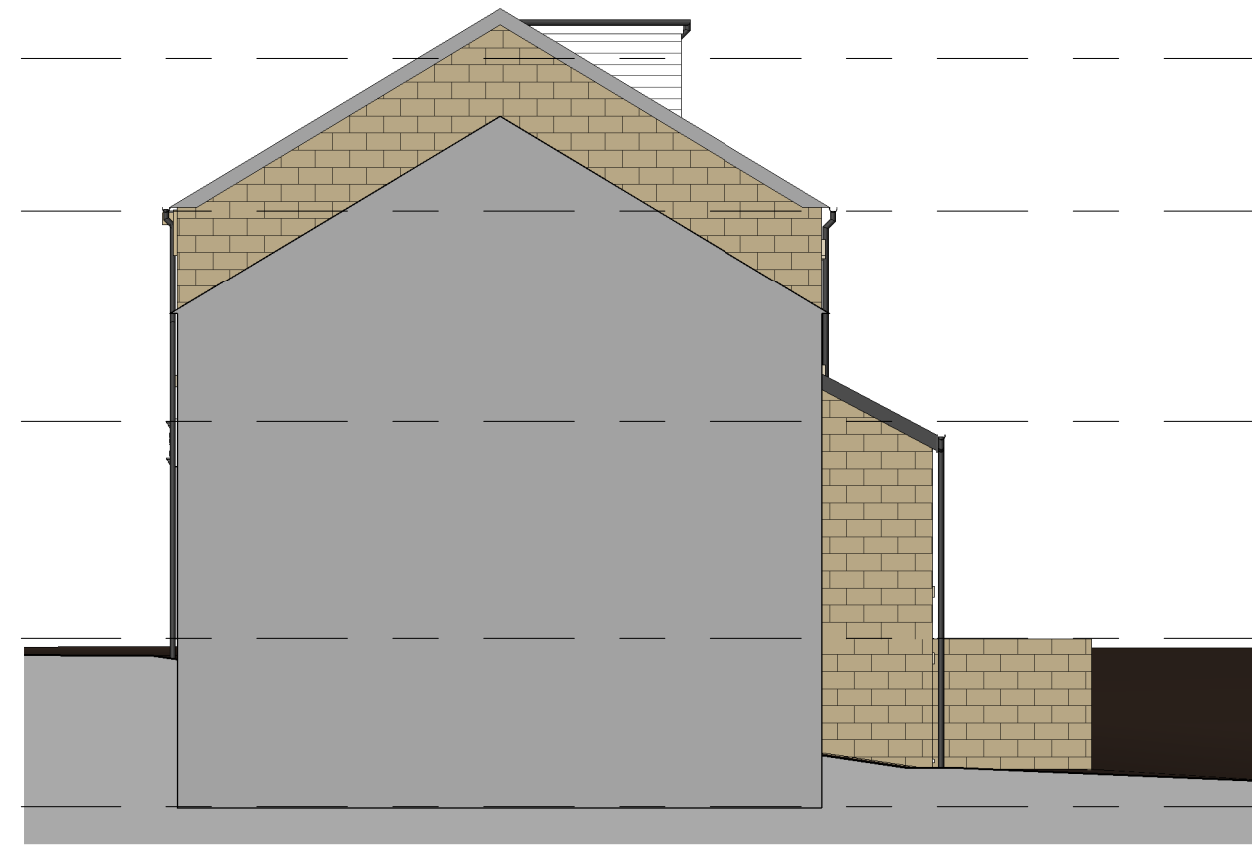

8 Right Side - Existing
1 : 100

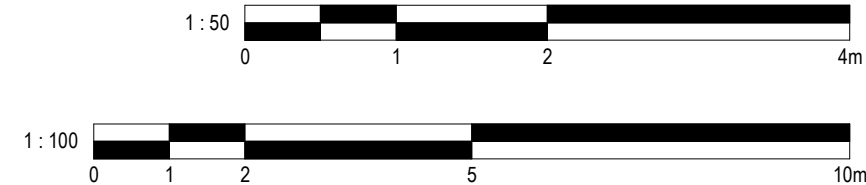

No.	Description	Date	Initial
-----	-------------	------	---------

PROJECT	60 Victoria Street, Glossop		
---------	-----------------------------	--	--

TITLE	Existing Plans and Elevations		
-------	-------------------------------	--	--

STATUS	DESIGN		
--------	--------	--	--

DRAWN BY	DATE	SCALE (@ A1)	
CB	08/05/2024	As indicated	

PROJECT NUMBER	DRAWING NUMBER	REV
GSS24054.1	002	

GOLD SKETCH
S T U D I O S
www.goldsketch.co.uk info@goldsketch.co.uk 0161 792 9595

NOTES
COPYRIGHT: ALL RIGHTS RESERVED.
NO PART OF THIS DRAWING IS TO BE REPRODUCED WITHOUT PRIOR WRITTEN CONSENT.
DRAWING TO BE USED FOR THE STATUS INDICATED ONLY. ANY DISCREPANCIES TO BE REPORTED TO THE
DESIGNER IMMEDIATELY UPON DISCOVERY. ALL DIMENSIONS ARE TO FACE UNLESS OTHERWISE SPECIFIED.
LEGISLATION, RELEVANT CODES OF PRACTICE AND BRITISH STANDARDS. ALL DIMENSIONS ON THIS DRAWING ARE IN MILLIMETRES (UNLESS
OTHERWISE STATED).