



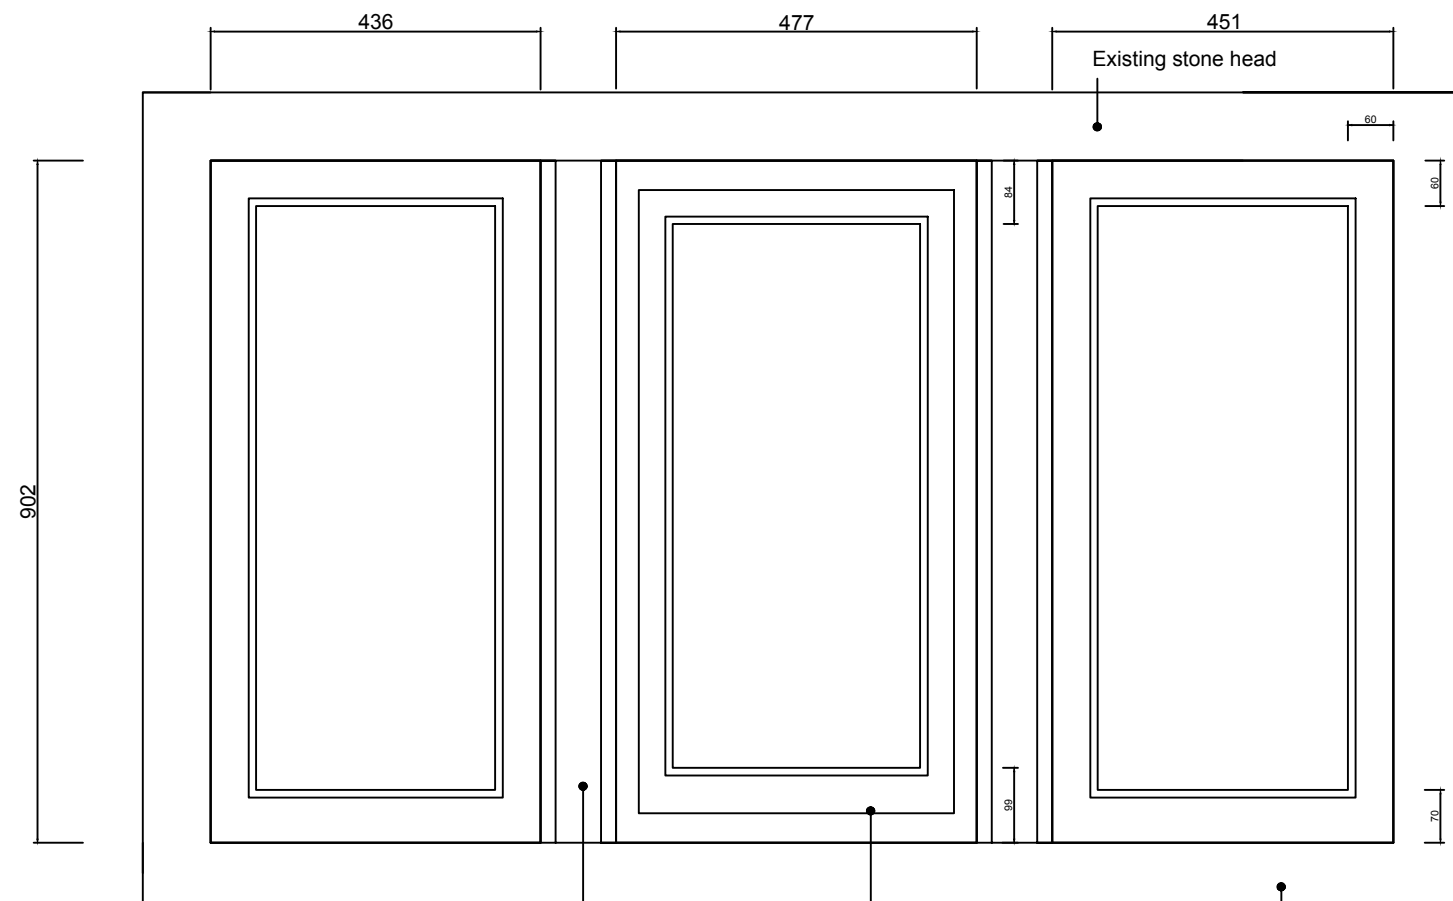

Proposed Dining Room
mullioned window
Scale 1:10

See detail sheet supplied by Brooks
Joinery Manufacturers LTD

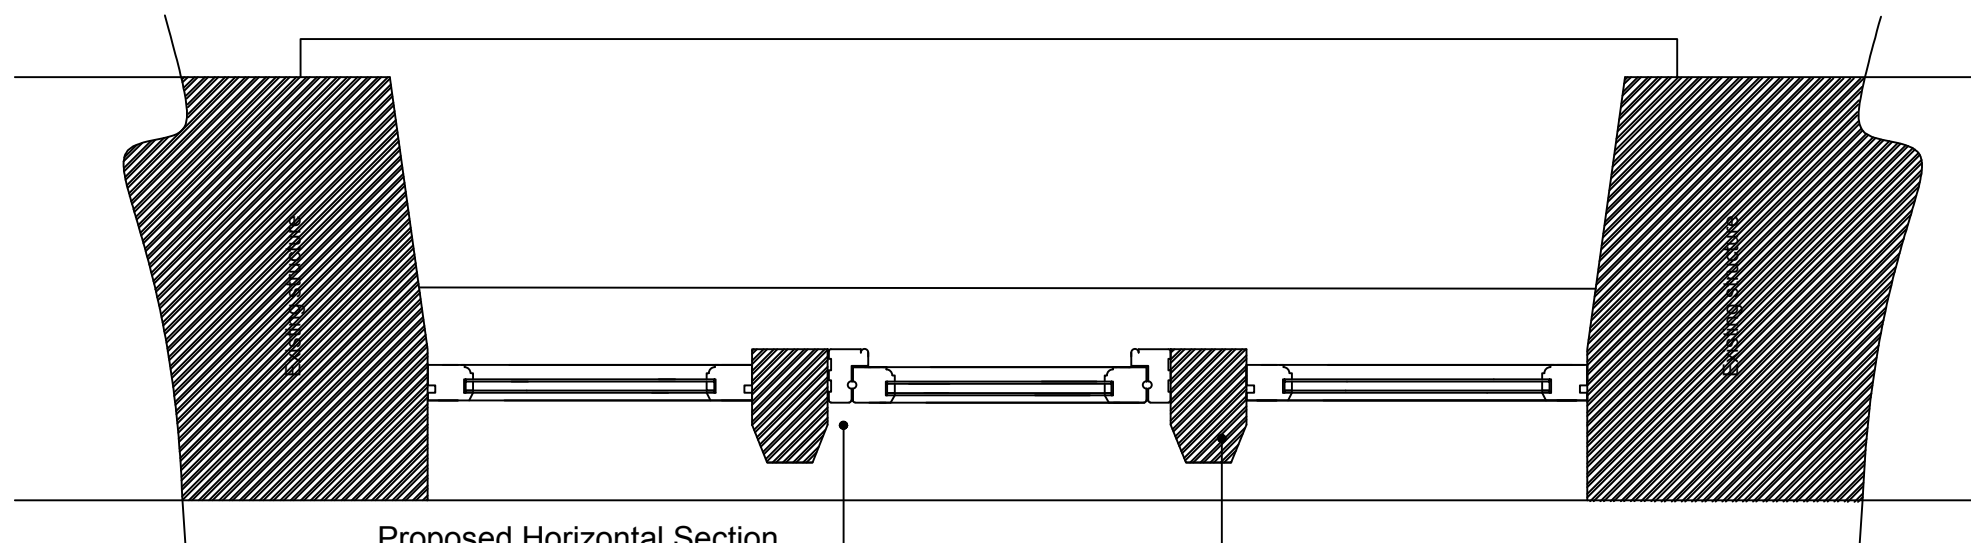

Proposed Horizontal Section
Scale 1:10

Proposed timber casement window
Existing stone mullion



Address:

Mrs N Quinn
Thornlea Farm, Sandy Lane, Chisworth, Derbyshire
SK13 5SA

Project:

Proposed replacement windows and doors and
amendments within the curtilage

Title:

Proposed Window Details

Scale: 1:10 @ A3

Drawn: C.K. Date: October 2024

Project no.: 3292 Drawing no.: 3292-010

PLANMART LIMITED
9, GEORGE STREET, GLOSSOP,
DERBYSHIRE SK13 8AY.
TEL: 01457 863153