


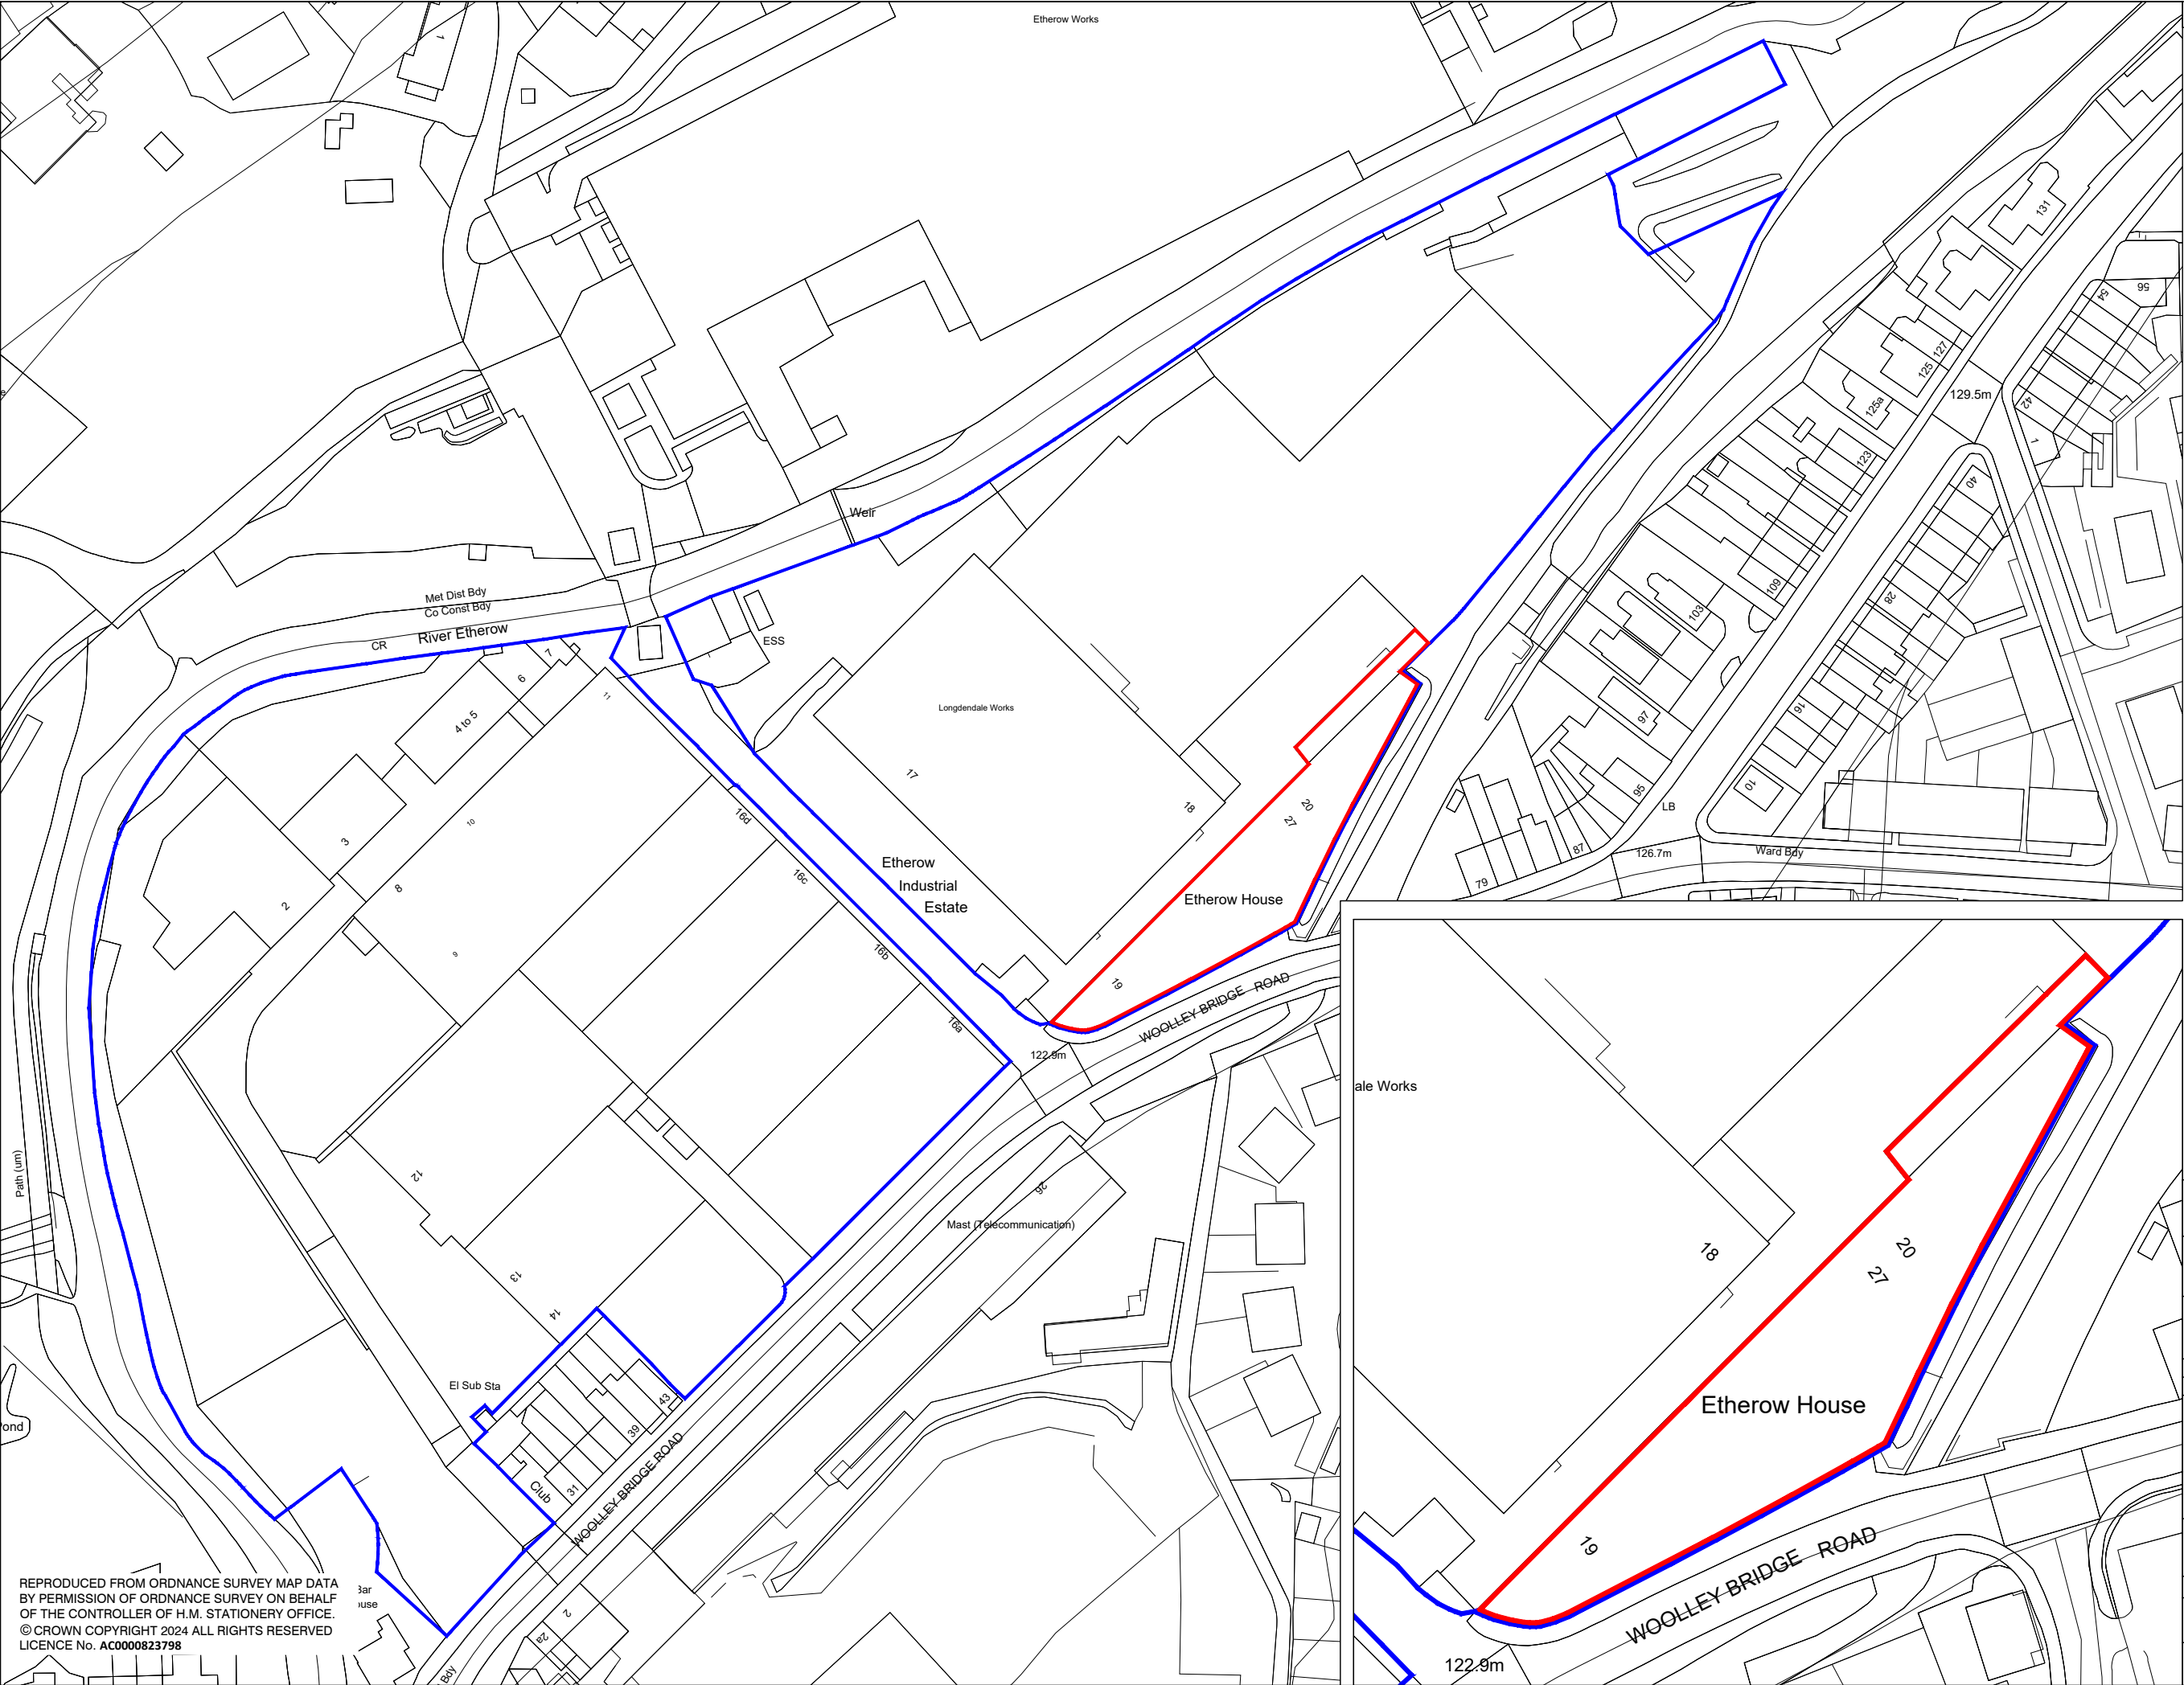

REPRODUCED FROM ORDNANCE SURVEY MAP DATA
BY PERMISSION OF ORDNANCE SURVEY ON BEHALF
OF THE CONTROLLER OF H.M. STATIONERY OFFICE.
© CROWN COPYRIGHT 2024 ALL RIGHTS RESERVED
LICENCE No. AC0000823798

1:1250

1:750

033/EIE/BUS/A3



LEGEND	
—	Ownership Boundary
—	Demise

SITE NAME:-
ETHEROW INDUSTRIAL ESTATE

TITLE:-
ETHEROW HOUSE DEMISE PLAN

DEPT:-
BUSINESS SPACE

DRAWN	MR	CHKD	JW
DATE	18/09/2024	DATE	18/09/2024

Harworth

Transforming Regenerating Revitalising
harworthgroup.com

© 2024 Harworth Group
The copyrights within this drawing belong to Harworth Group
and the drawing may not be reproduced without prior written
consent.

SCALE:-
AS SHOWN

DRAWING No.	ACAD
033/EIE/BUS/A3	

LAYOUT:-	A3
LAYOUT 1	