
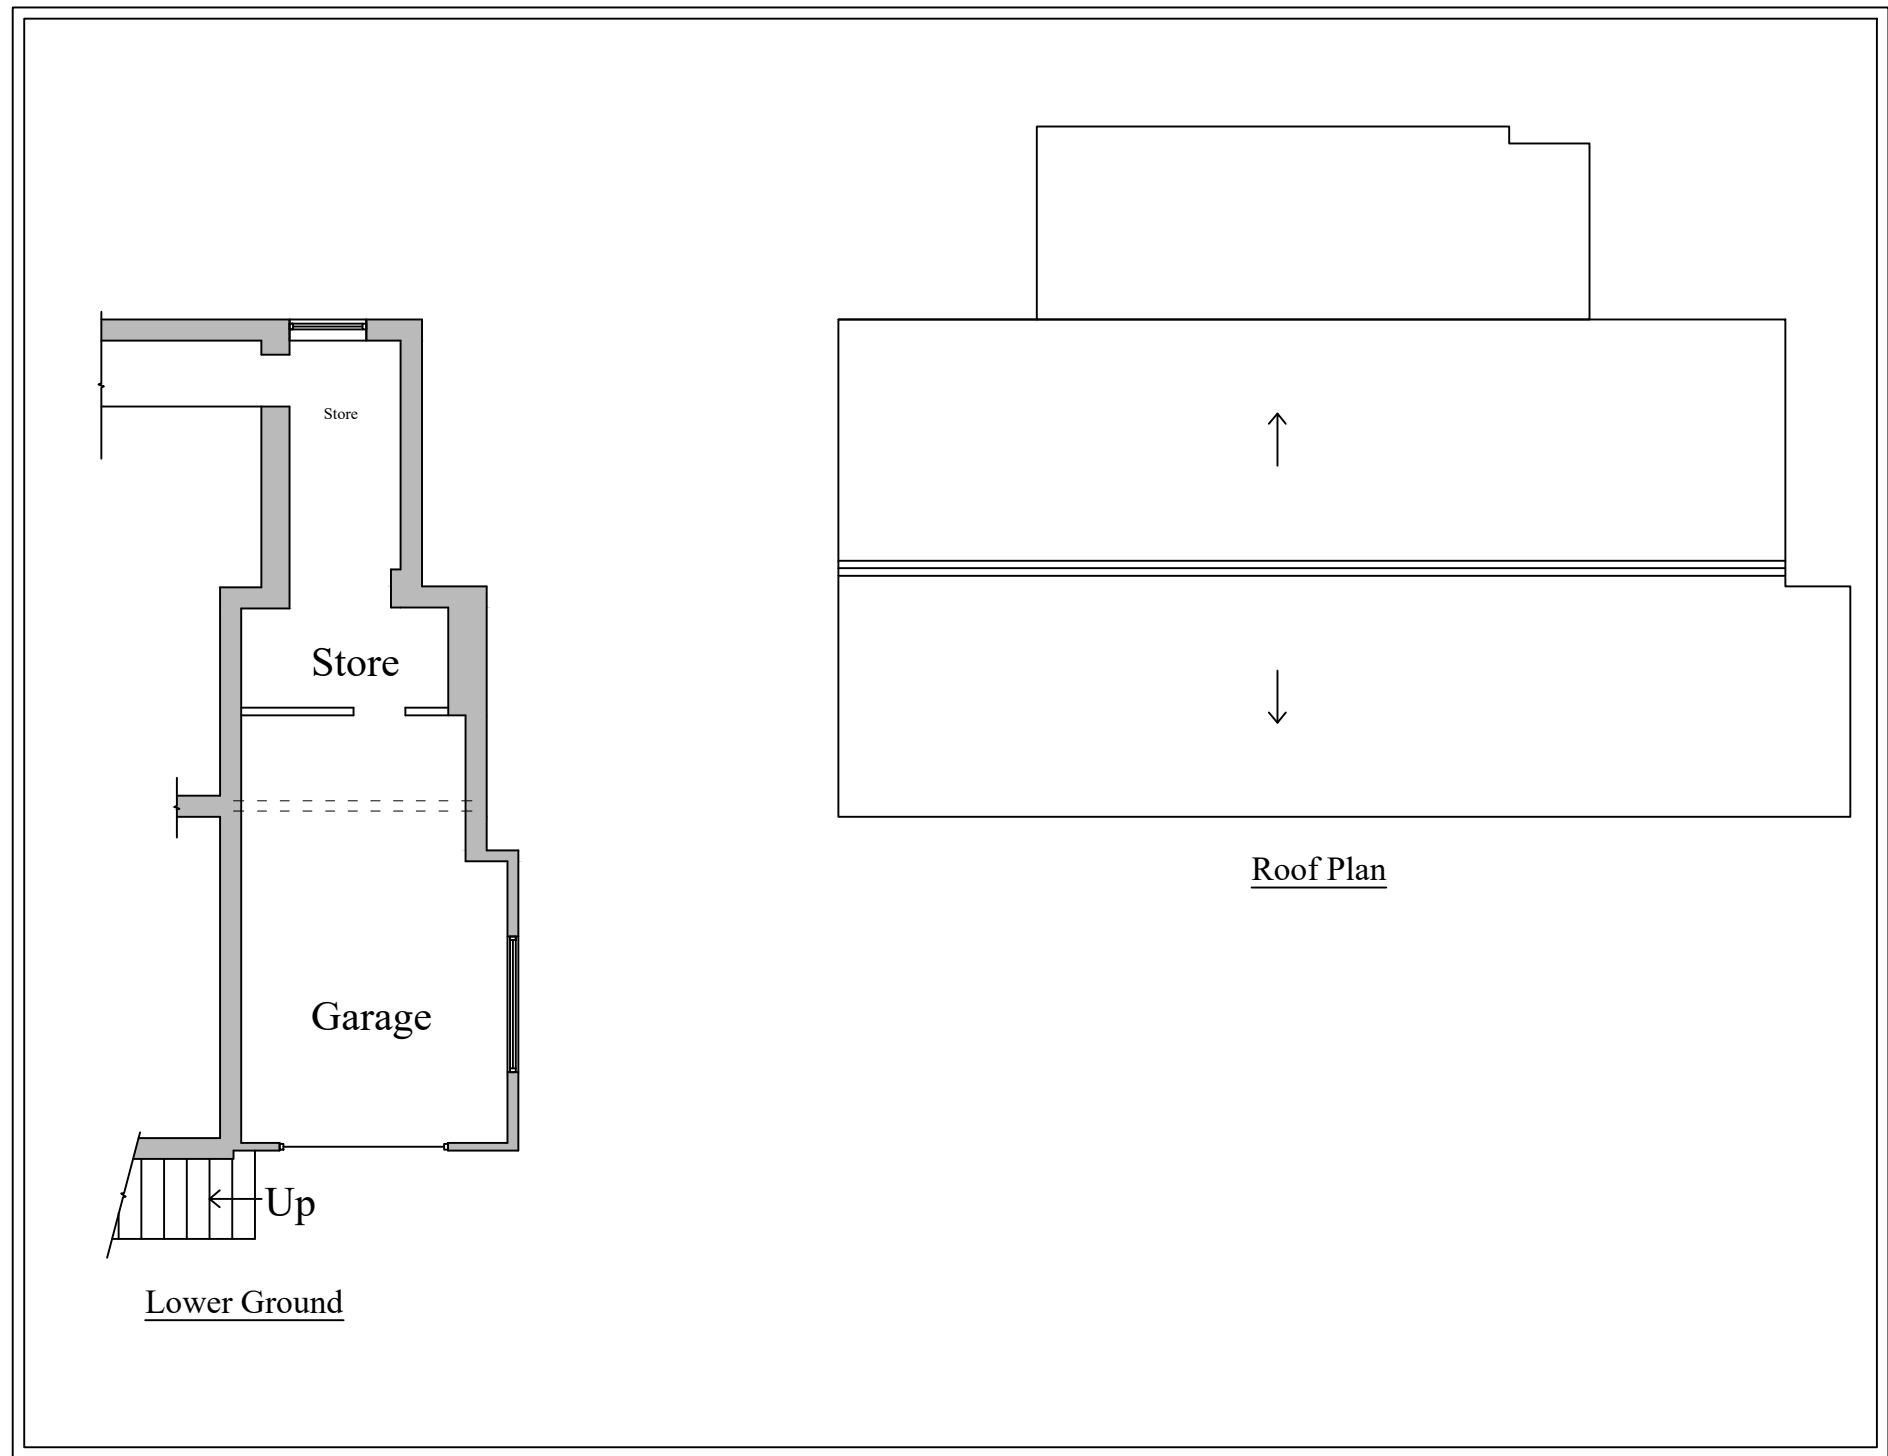
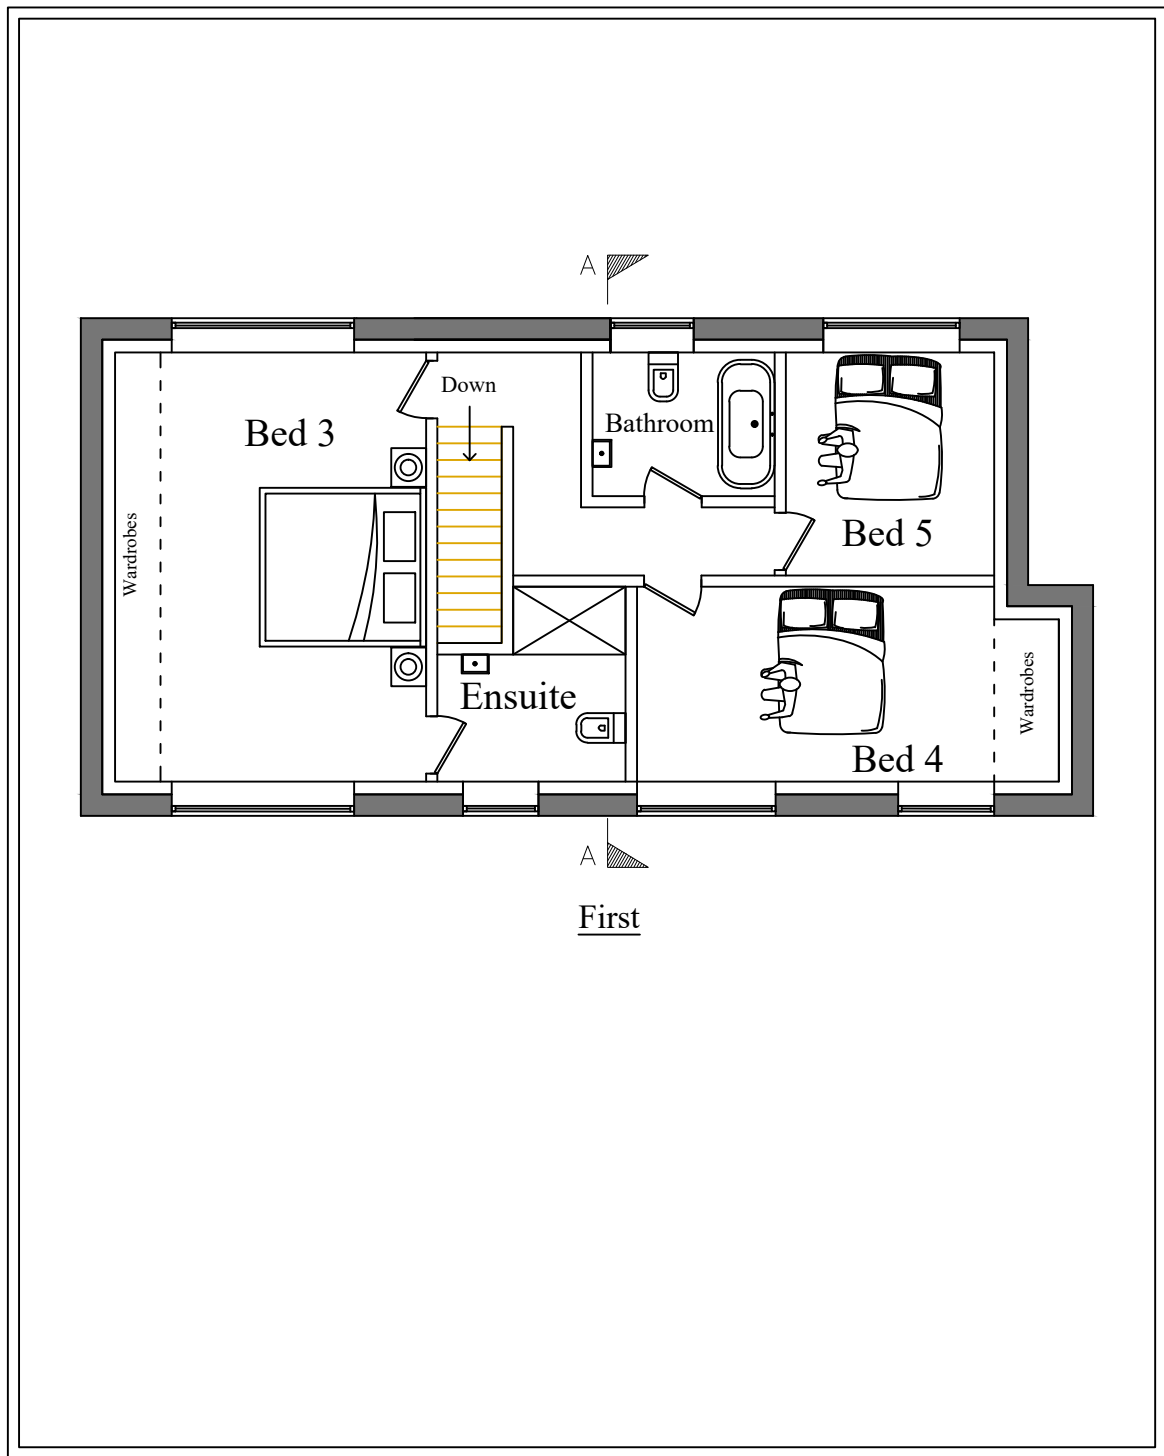
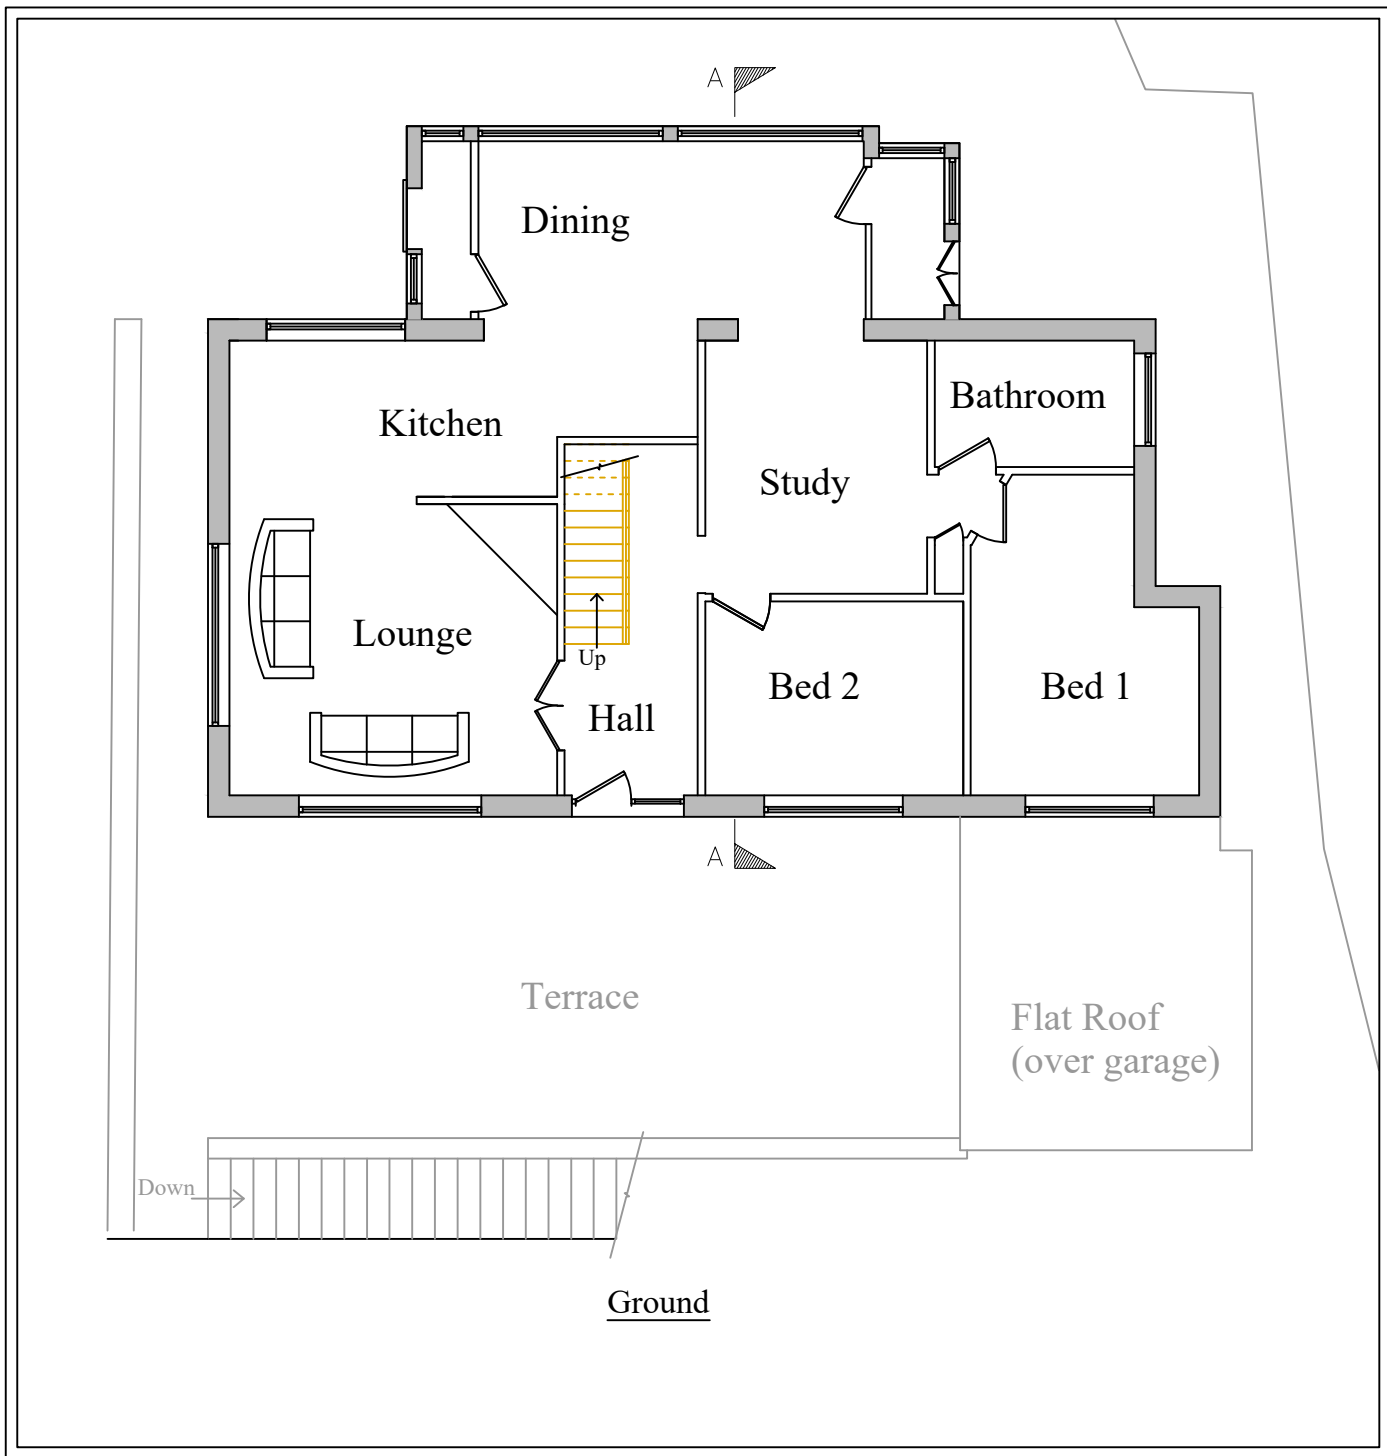
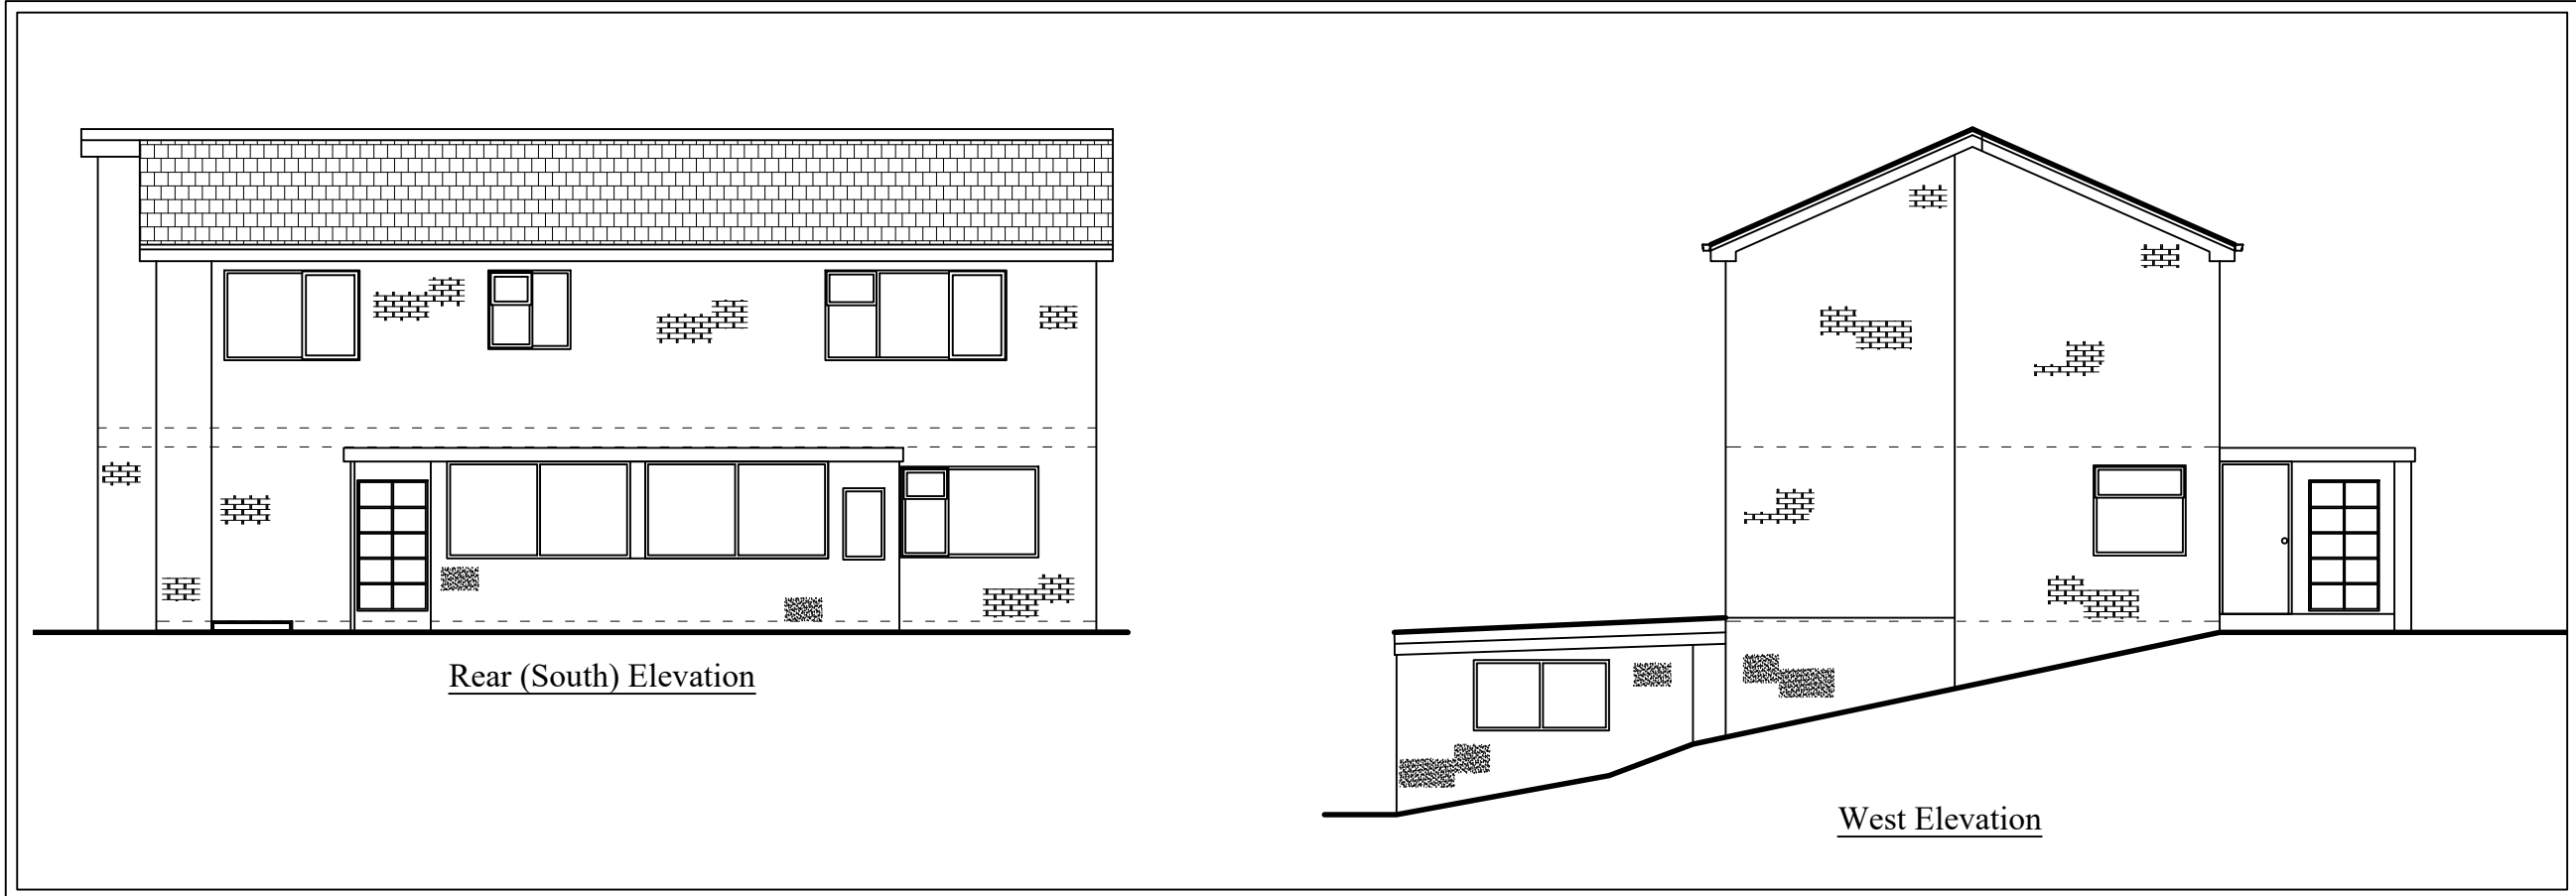
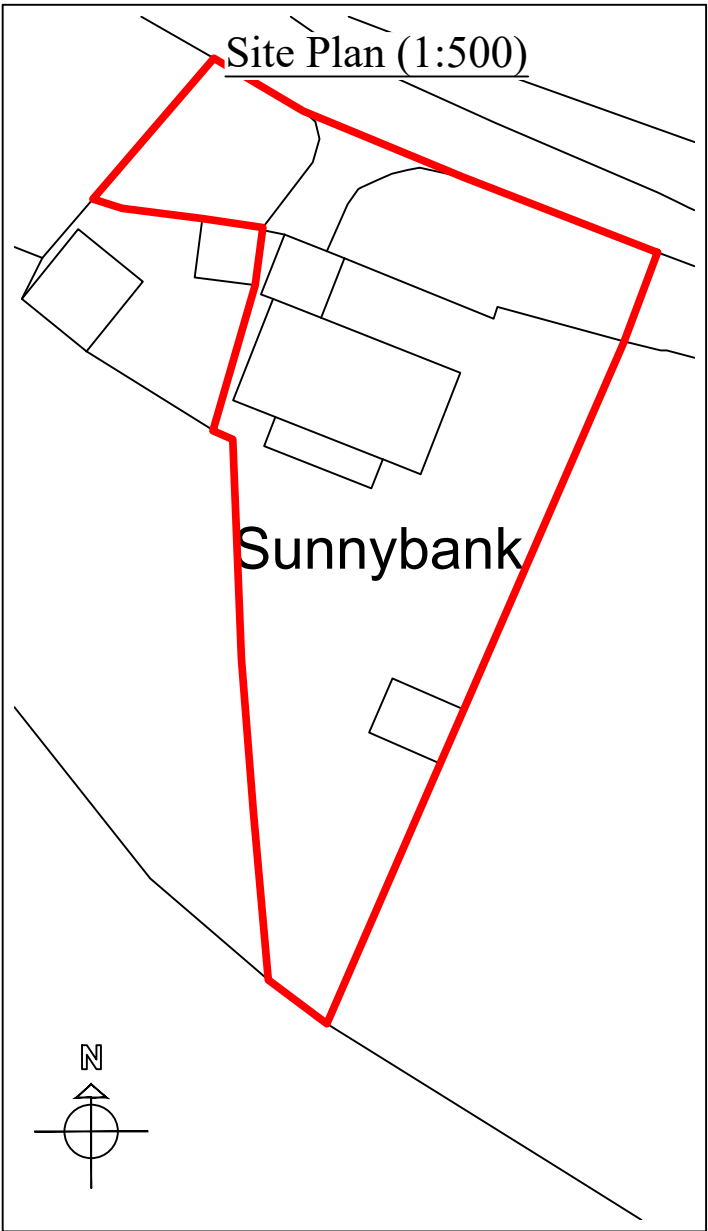
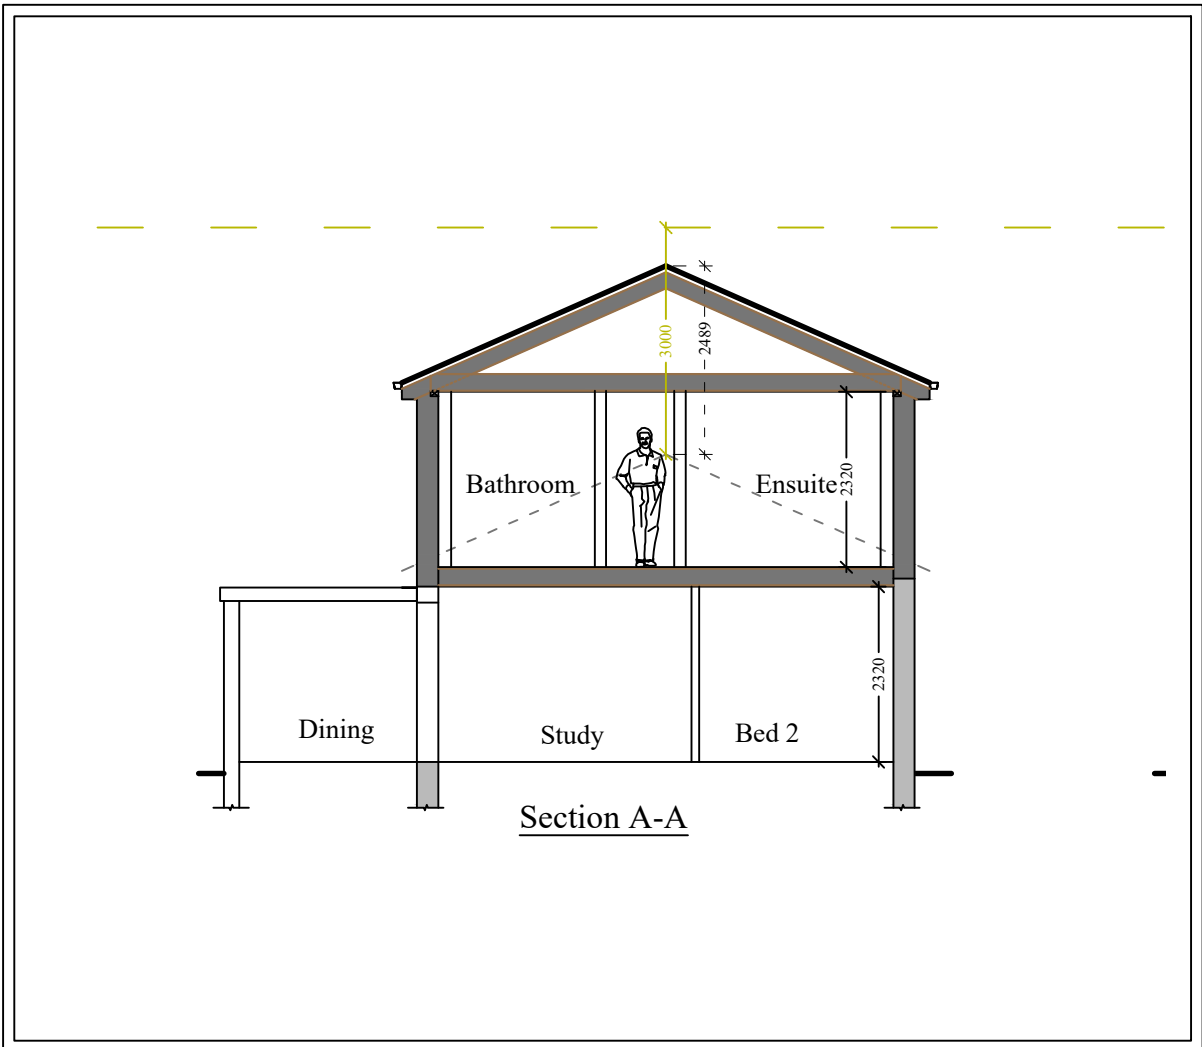


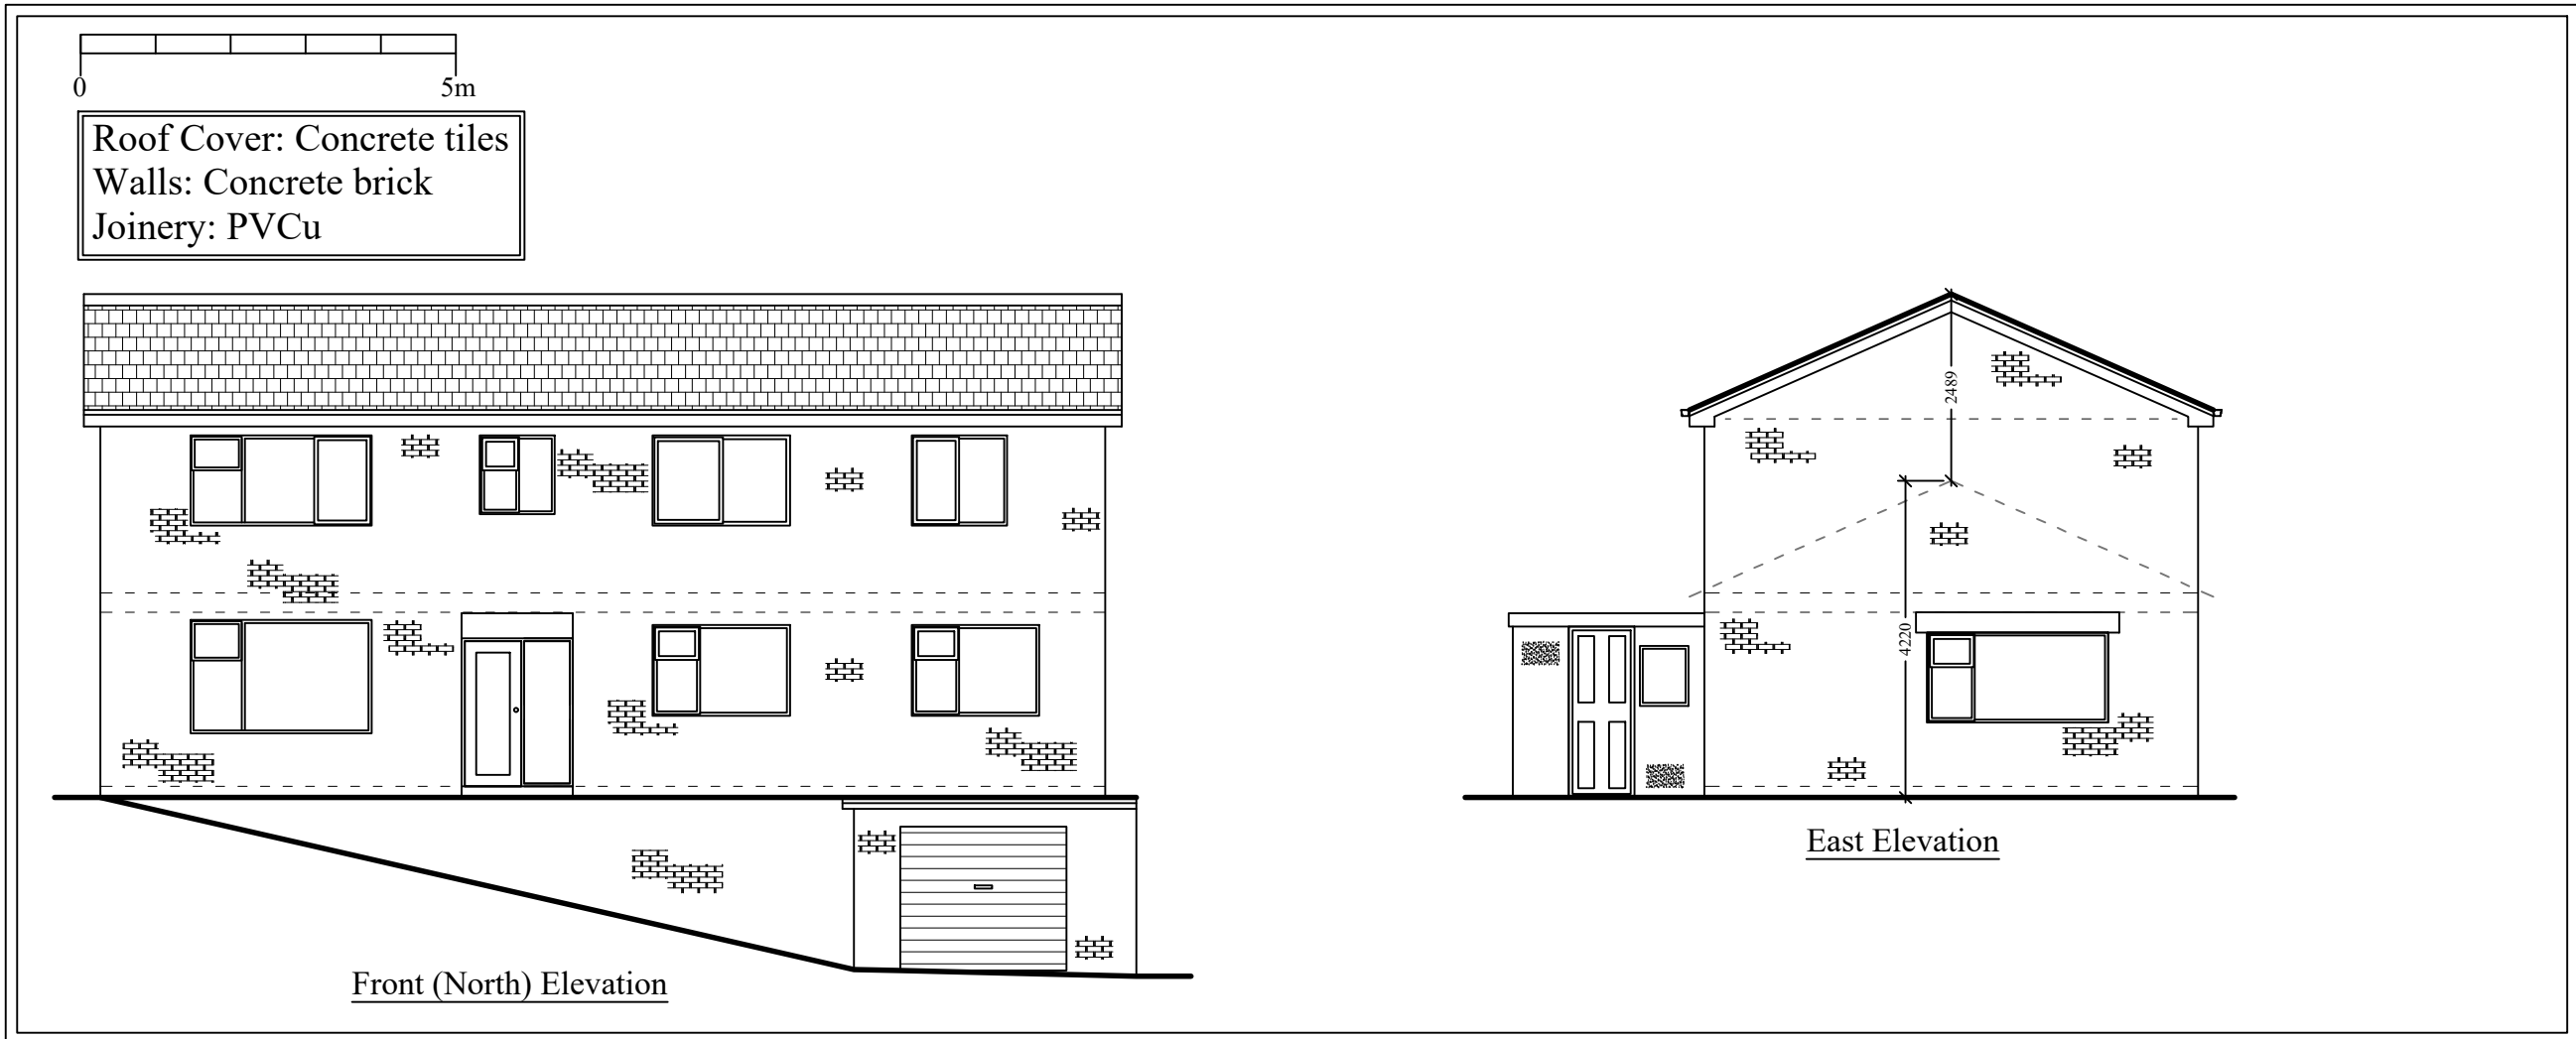

Planning

This drawing is the copyright of SJ Design Limited
All dimensions must be checked on site
All materials and workmanship are to be in accordance with prevailing British
Standards, Codes of Practice, Building Regulations, manufacturers and relevant
recommendations and all to the complete satisfaction of SJ Design Limited.

SJ
DESIGN LTD

Building Design & Surveying Consultants
The Old Co-Op Building, Church Street,
Hayfield, High Peak SK22 2JE
Tel: 01663 742903 Fax: 01663 751247
Mobile: 07984 007 087 Email: info@sjdesign.net
www.sjdesign.net

Client: H. Rowe and D. Green

Job Title:
Proposed upward extension at
Sunny Bank
Highgate Road
Hayfield
High Peak
SK22 2JW

Drawing Title:
Proposed Plans

Scale:
1:100; @A1 or as marked

Date: December 2024 Drawn by: SJ

Drawing No. 400	Rev.
--------------------	------