



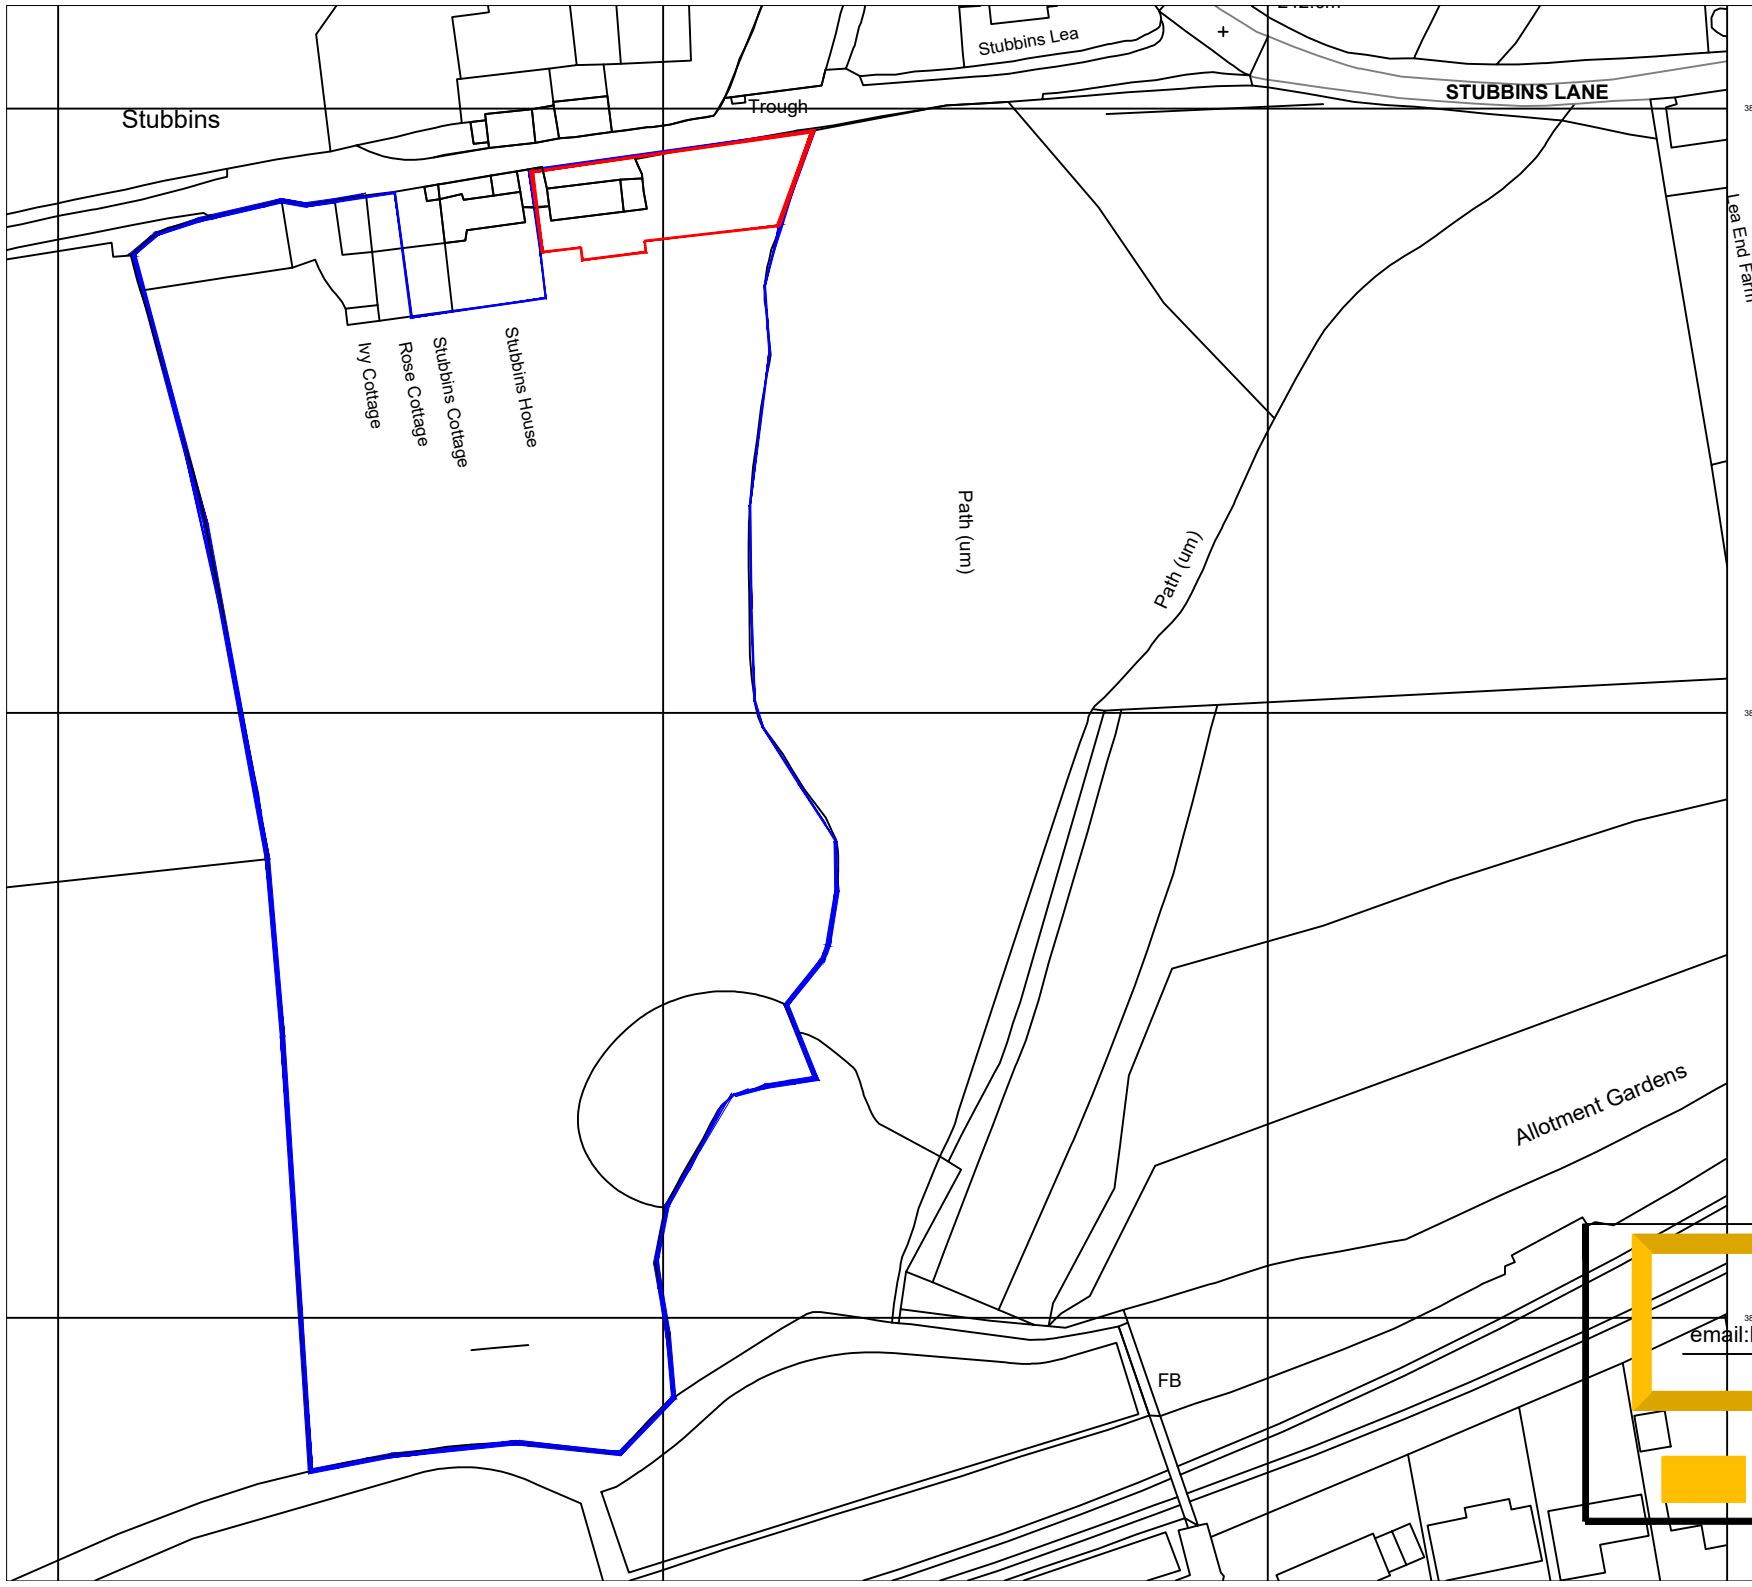

**LINE DENOTING
SITE TO BE DEVELOPED**

**LINE DENOTING OTHER
LAND IN OWNERSHIP
OF APPLICANT**

NORTH

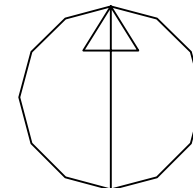

scale 1:1250

**BARRY CULLEN
ARCHITECTURE LTD**

email: barrycullenarchitecture@gmail.com

mob: 07851262695

