



EXISTING ELEVATIONS 1:100

NORTH

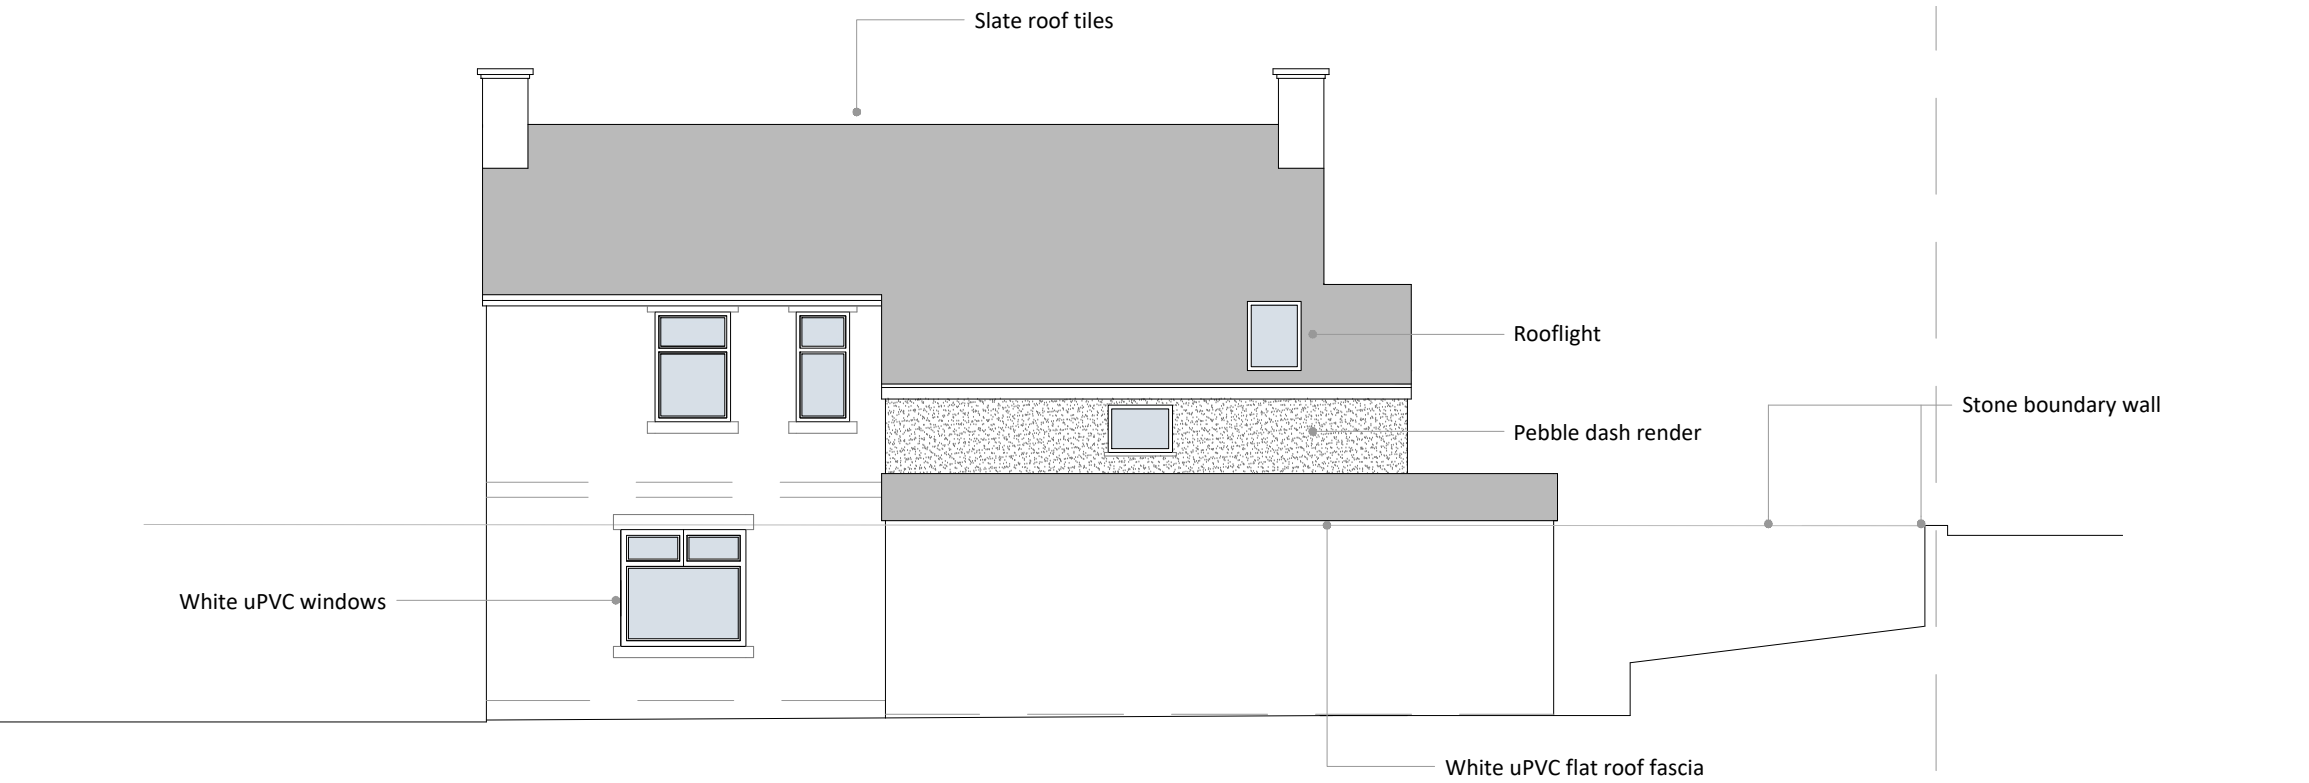

EAST

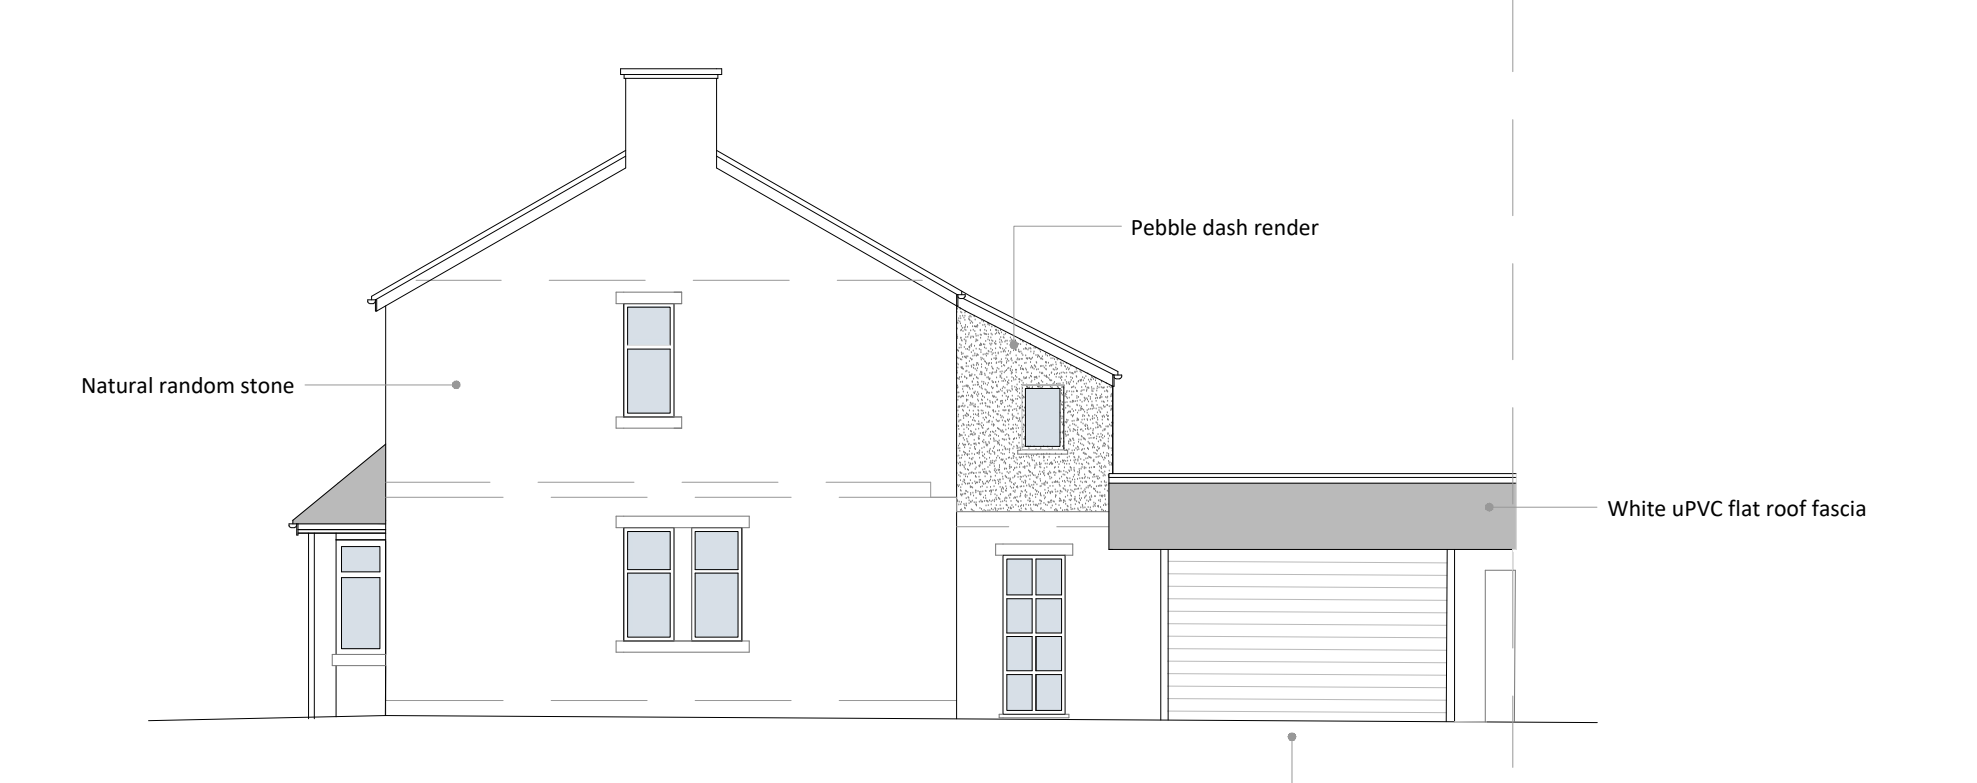

SOUTH



WEST



PROPOSED ELEVATIONS 1:100

NORTH



EAST




SOUTH



WEST



LOCATION PLAN 1:1250

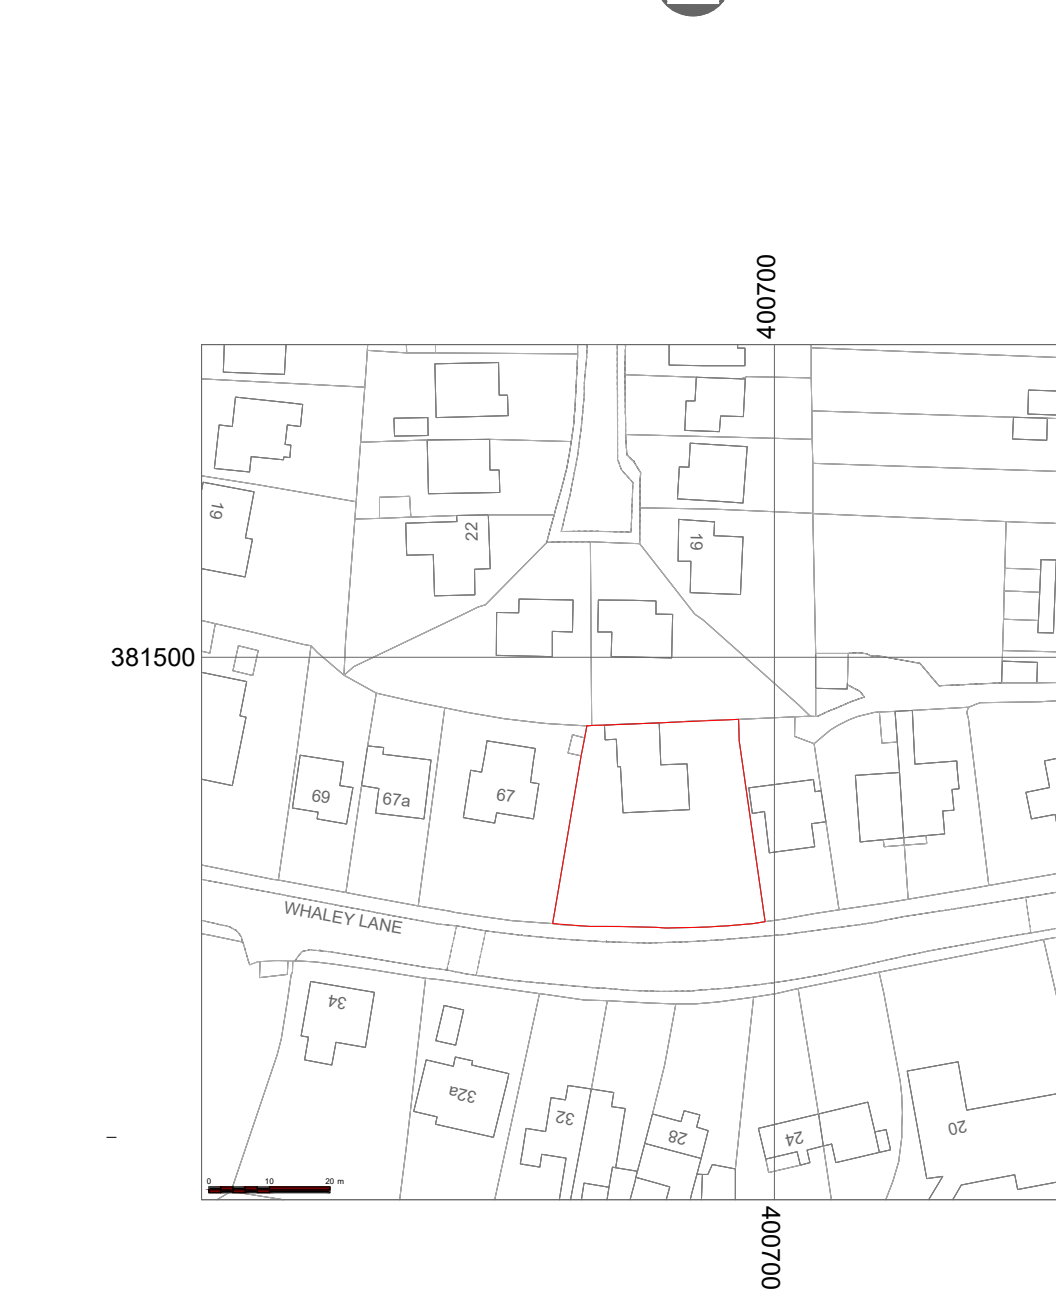

SITE PLAN 1:500



PLANNING DRAWINGS

65 Whaley Lane
Whaley Bridge
High Peak
SK23 7BA

First Floor Rear & Side Extension with Part 2 Storey Side Extension	
Revision	Date
A - Following client comments	16.09.24
B - Smaller Opening to Bed 5	07.01.25

Drawing Ref	Date
65WL/PL2/01/B	August 2024

PLANS ARE TO BE READ IN CONJUNCTION WITH STRUCTURAL ENGINEERS DETAILS. IT IS THE RESPONSIBILITY OF THE CONTRACTOR TO CHECK ALL MEASUREMENTS ON SITE PRIOR TO WORK COMMENCING. IT IS THE RESPONSIBILITY OF THE OWNER TO ENSURE ALL ASPECTS OF THE PARTY WALL ETC ACT 1996 ARE MET. PLEASE CONTACT PLAN DRAWER IF ANY ON SITE AMENDMENTS ARE TO BE MADE.

18 Eccles Road
Chapel en le Frith
High Peak
SK23 9RG

07912 845 210

info@plansanddesign.co.uk