
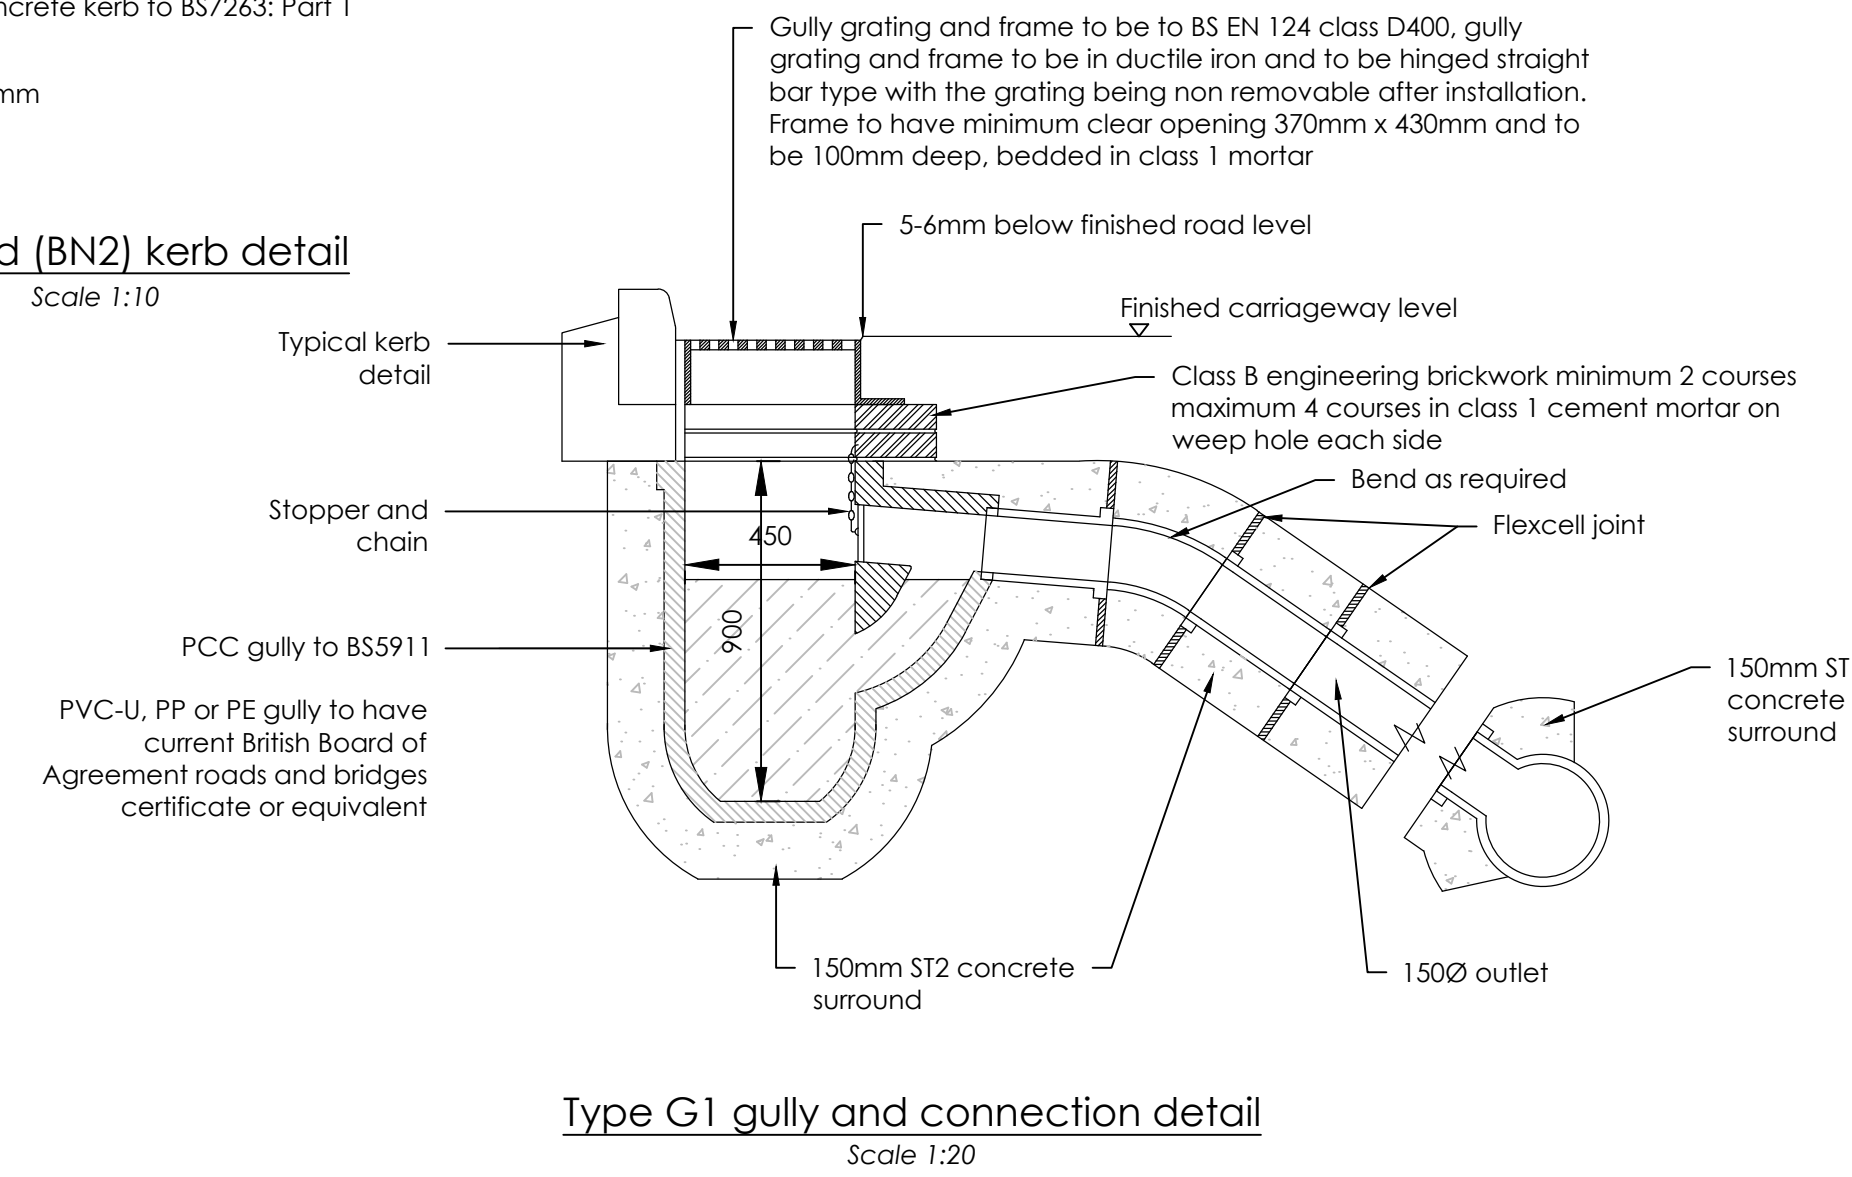
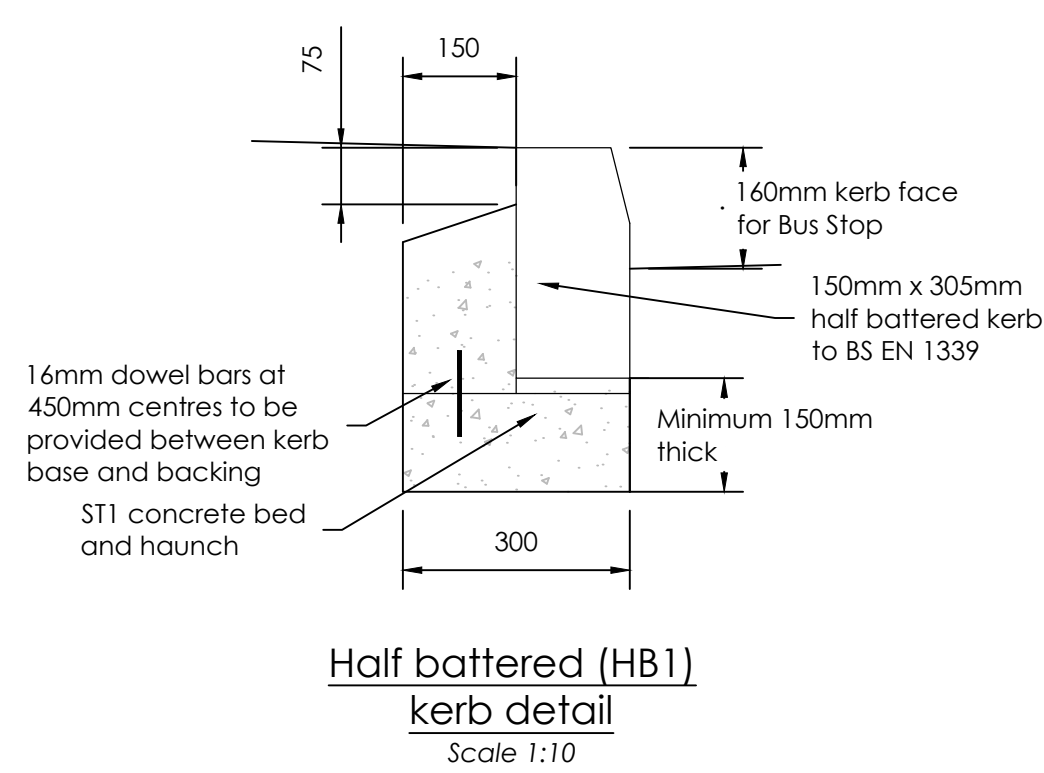
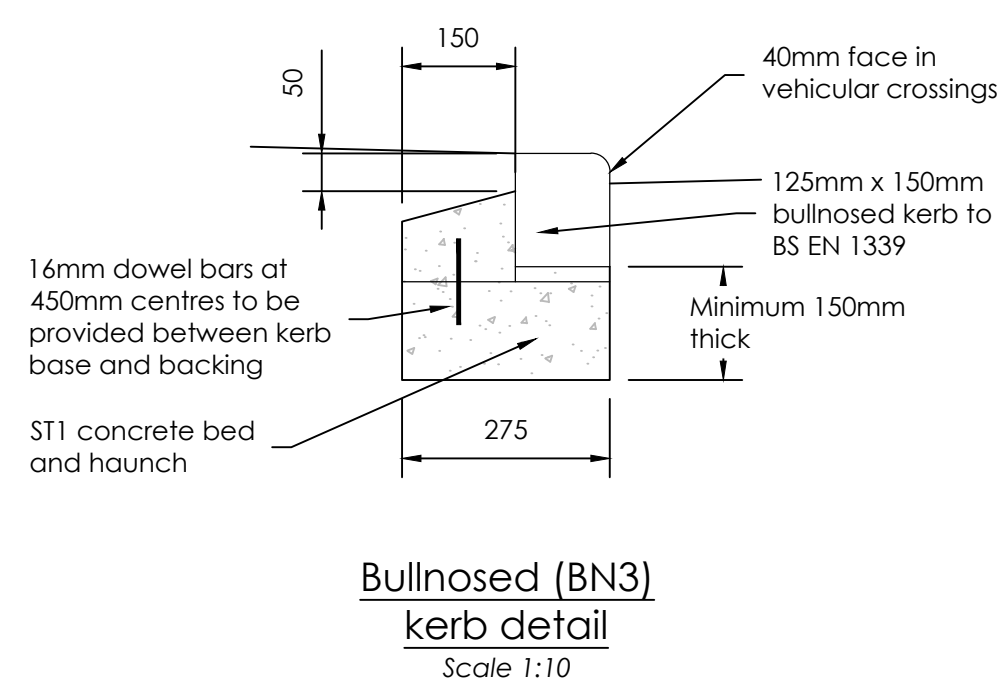
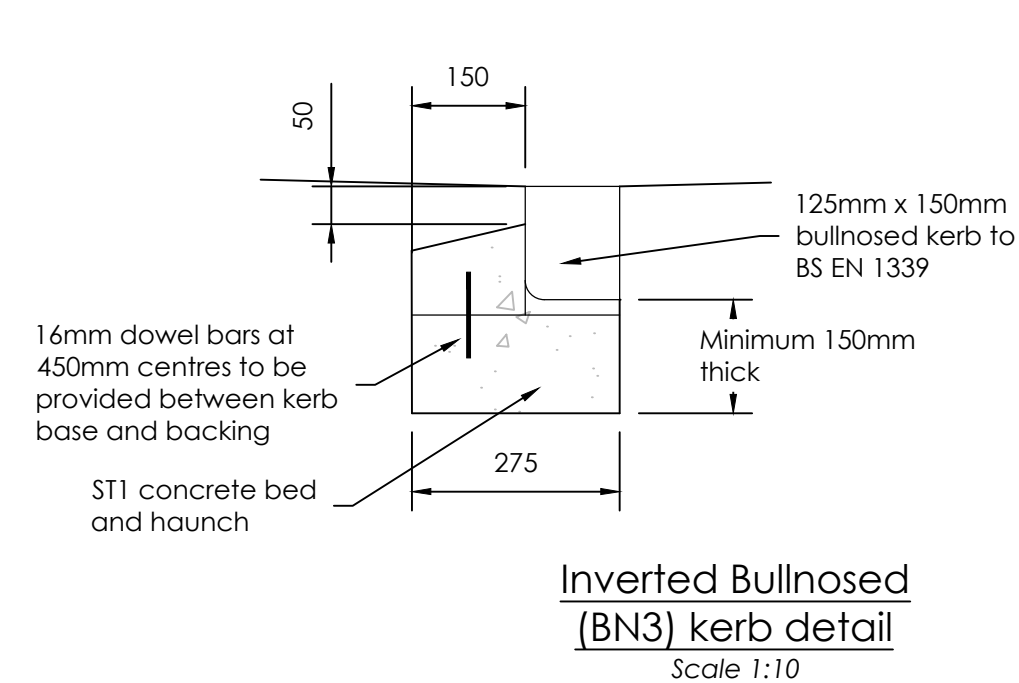
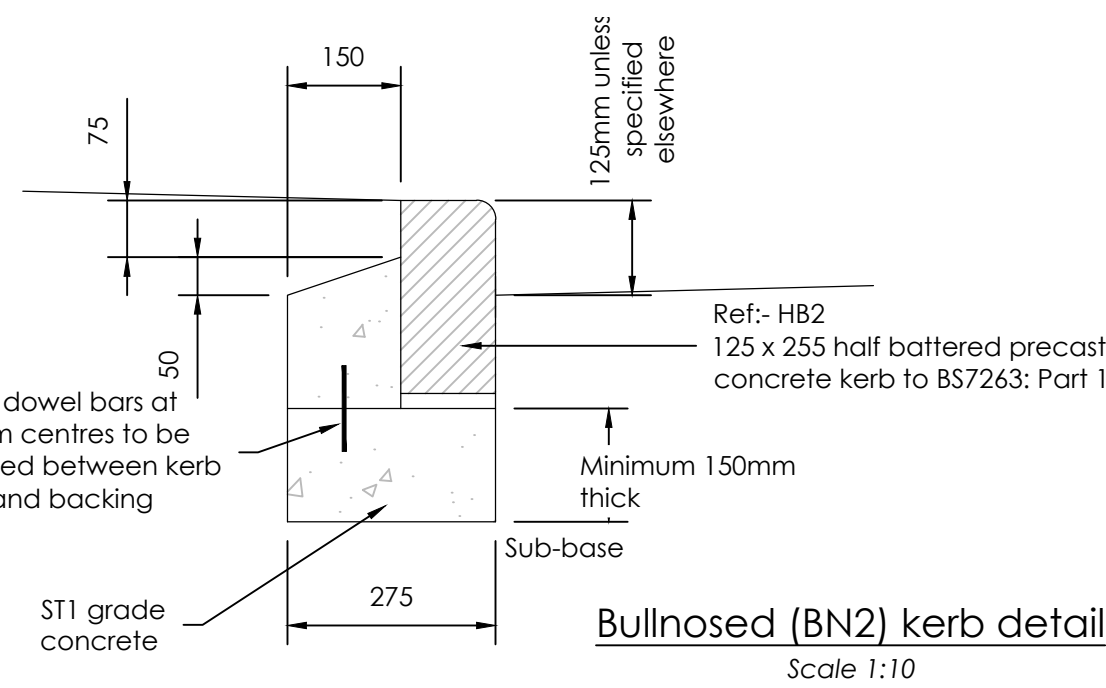
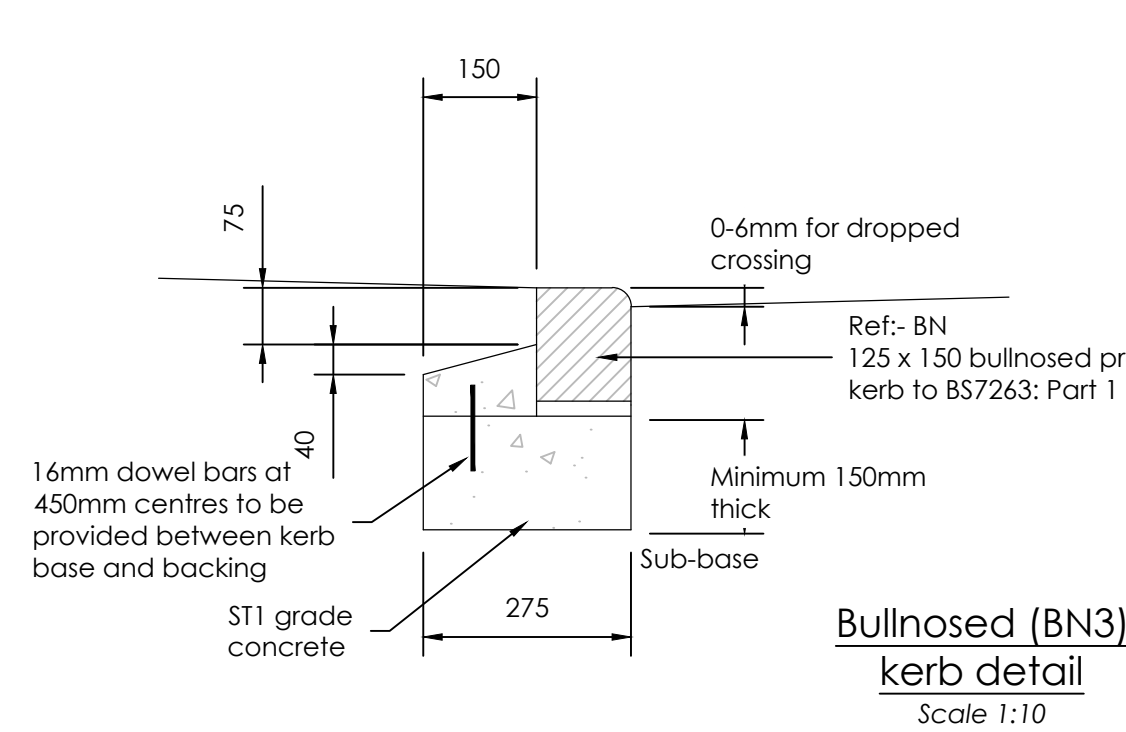
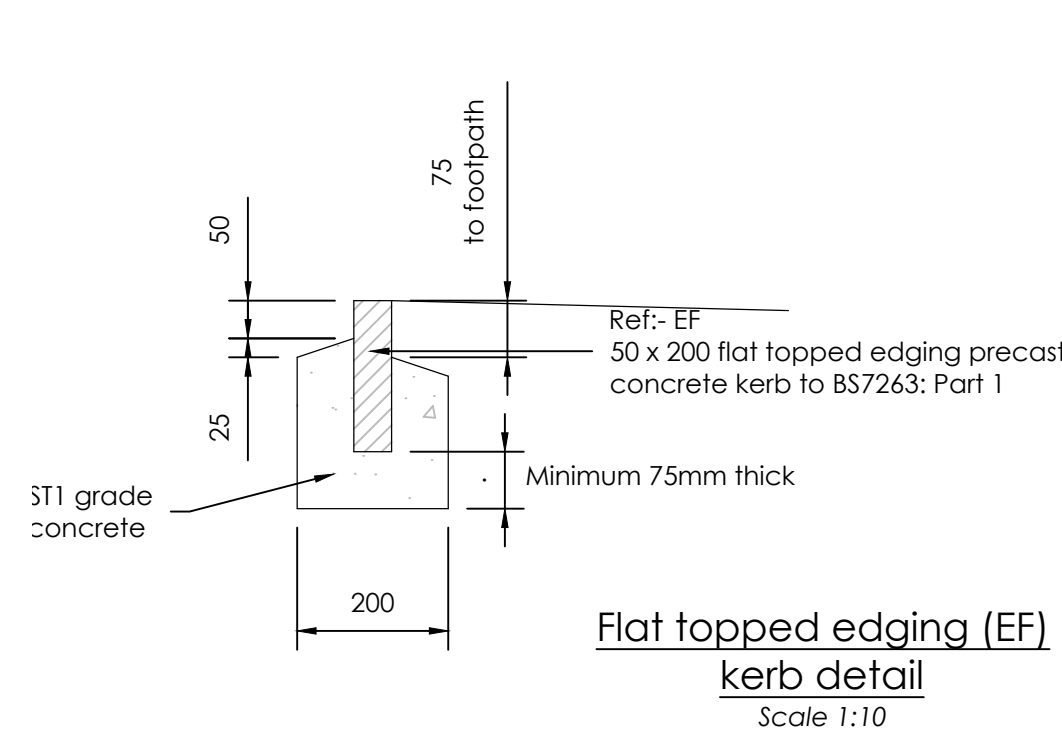
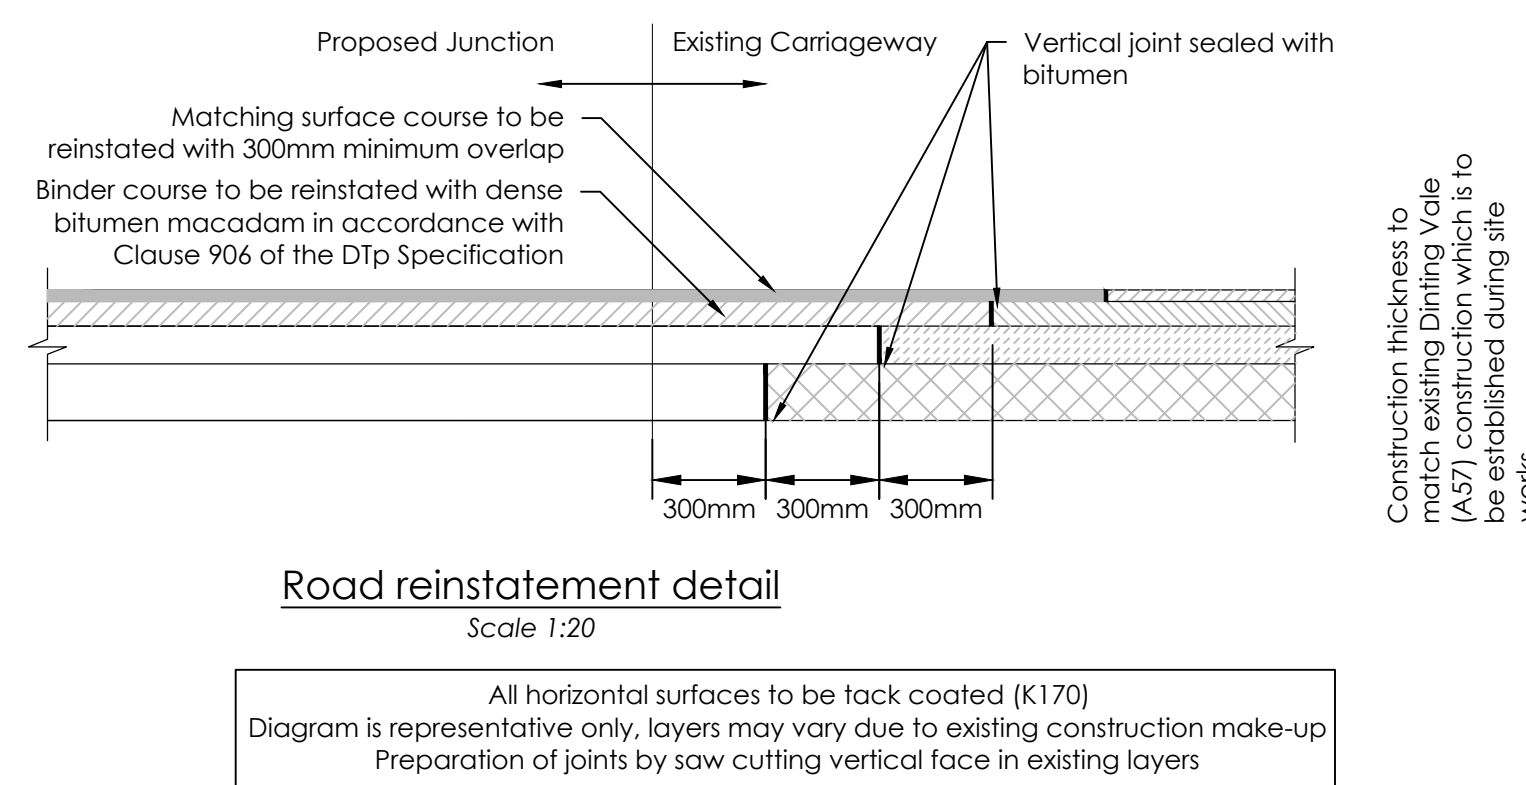
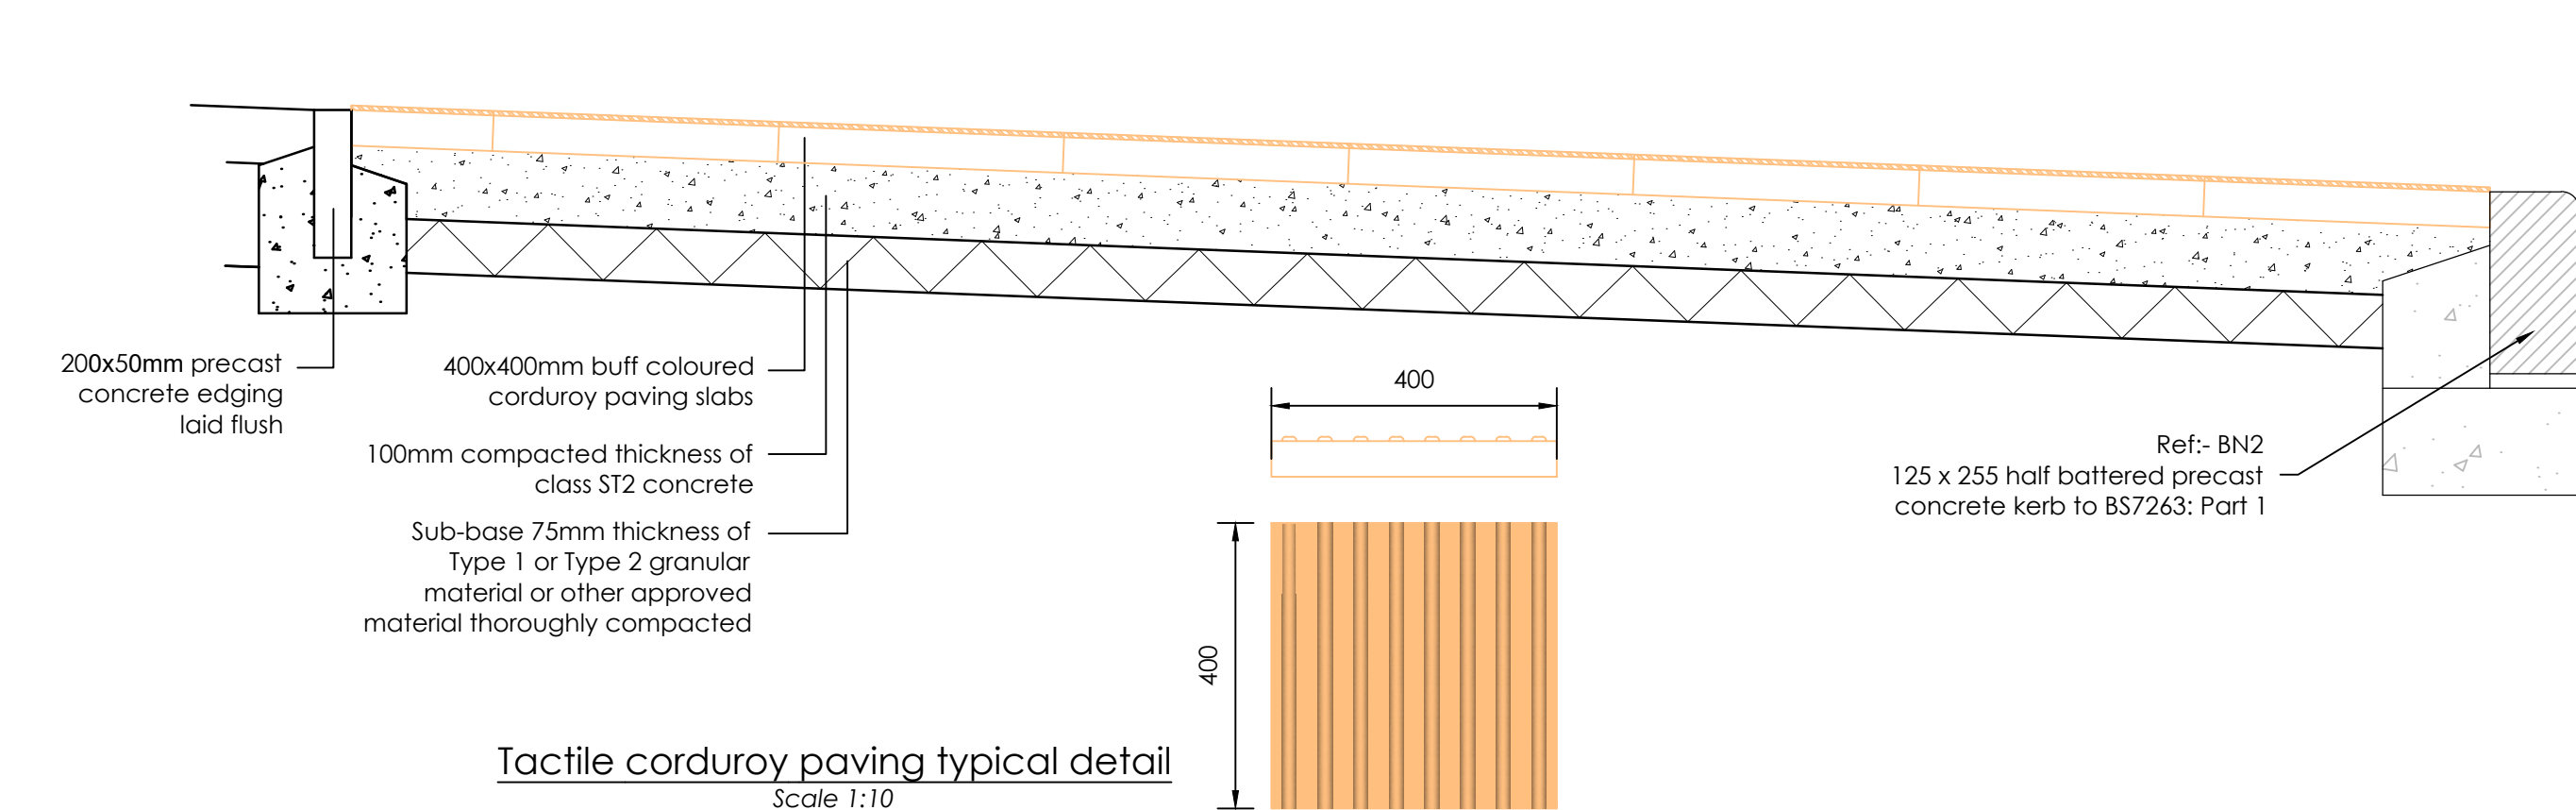


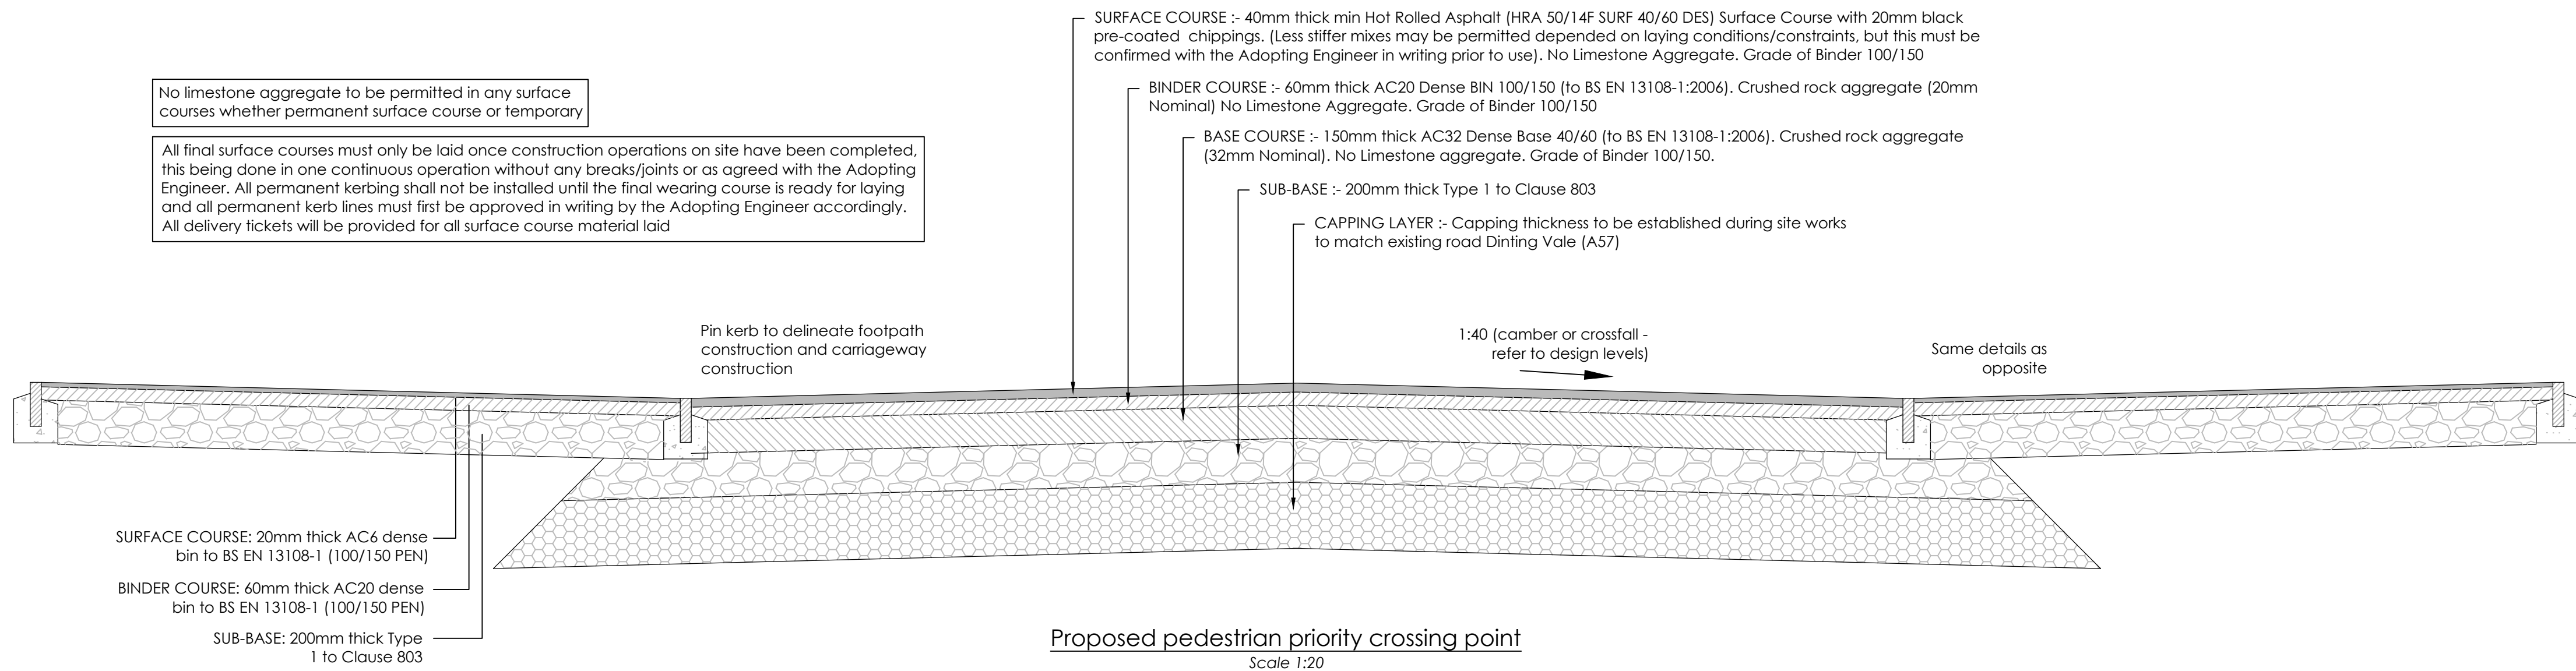

Existing below and above ground utilities may be present - Contractor shall obtain all existing utility records from the client, review and scan for locations prior to any excavation

Notes

- Refer to Betts Associates 2500 series drawings for all Section 278 proposals and details
- All S278 site works to be to the satisfaction of the Derbyshire Council Highways Engineer

All details are subject to technical approvals from Derbyshire Council Highways

P01 07.11.23	Preliminary issue for review	NR
Mark I	Date	Details
Revision history		

Drawing originator:



Client:

Wain HOMES

Project title:

Dintling Vale Glossop

Drawing title:

Section 278
Typical Details

Scale:	As Shown	for the original size of A1
Drawn by:	NR	Checked by: Passed by: Date: OCT '23
Drawing status:		

For Approval

Job No:	Drawing No:	Project	Origin.	Volume	Level	Type	Discip.	Number	Revision:
WA125	XX	BET	ZZ	XX	DR	C	2503	P01	