
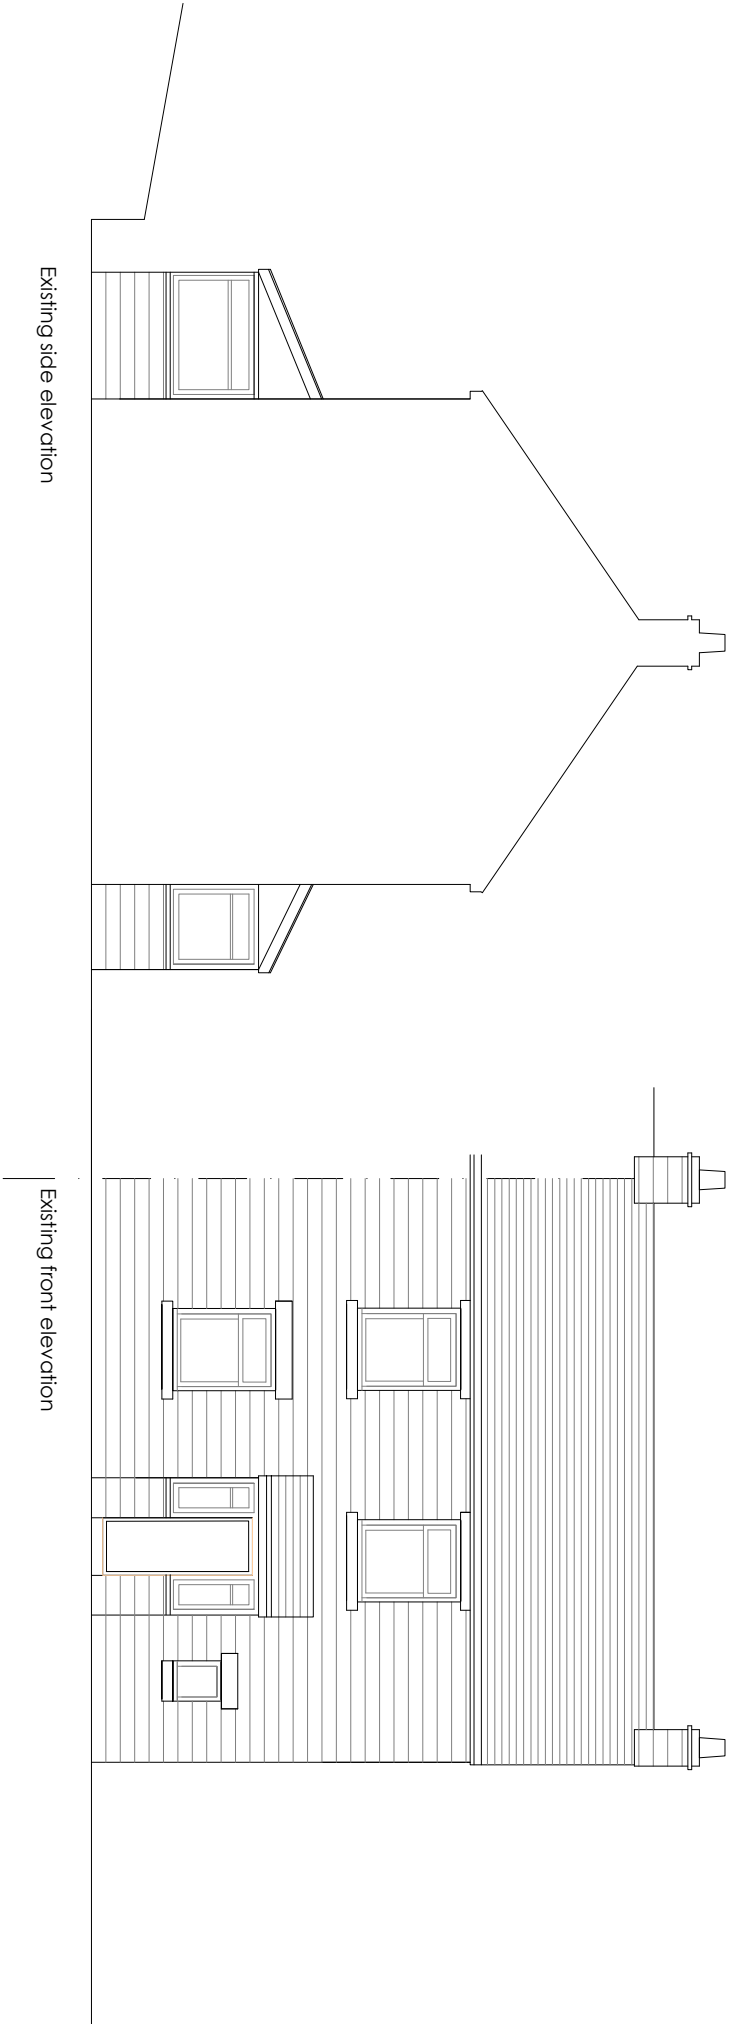


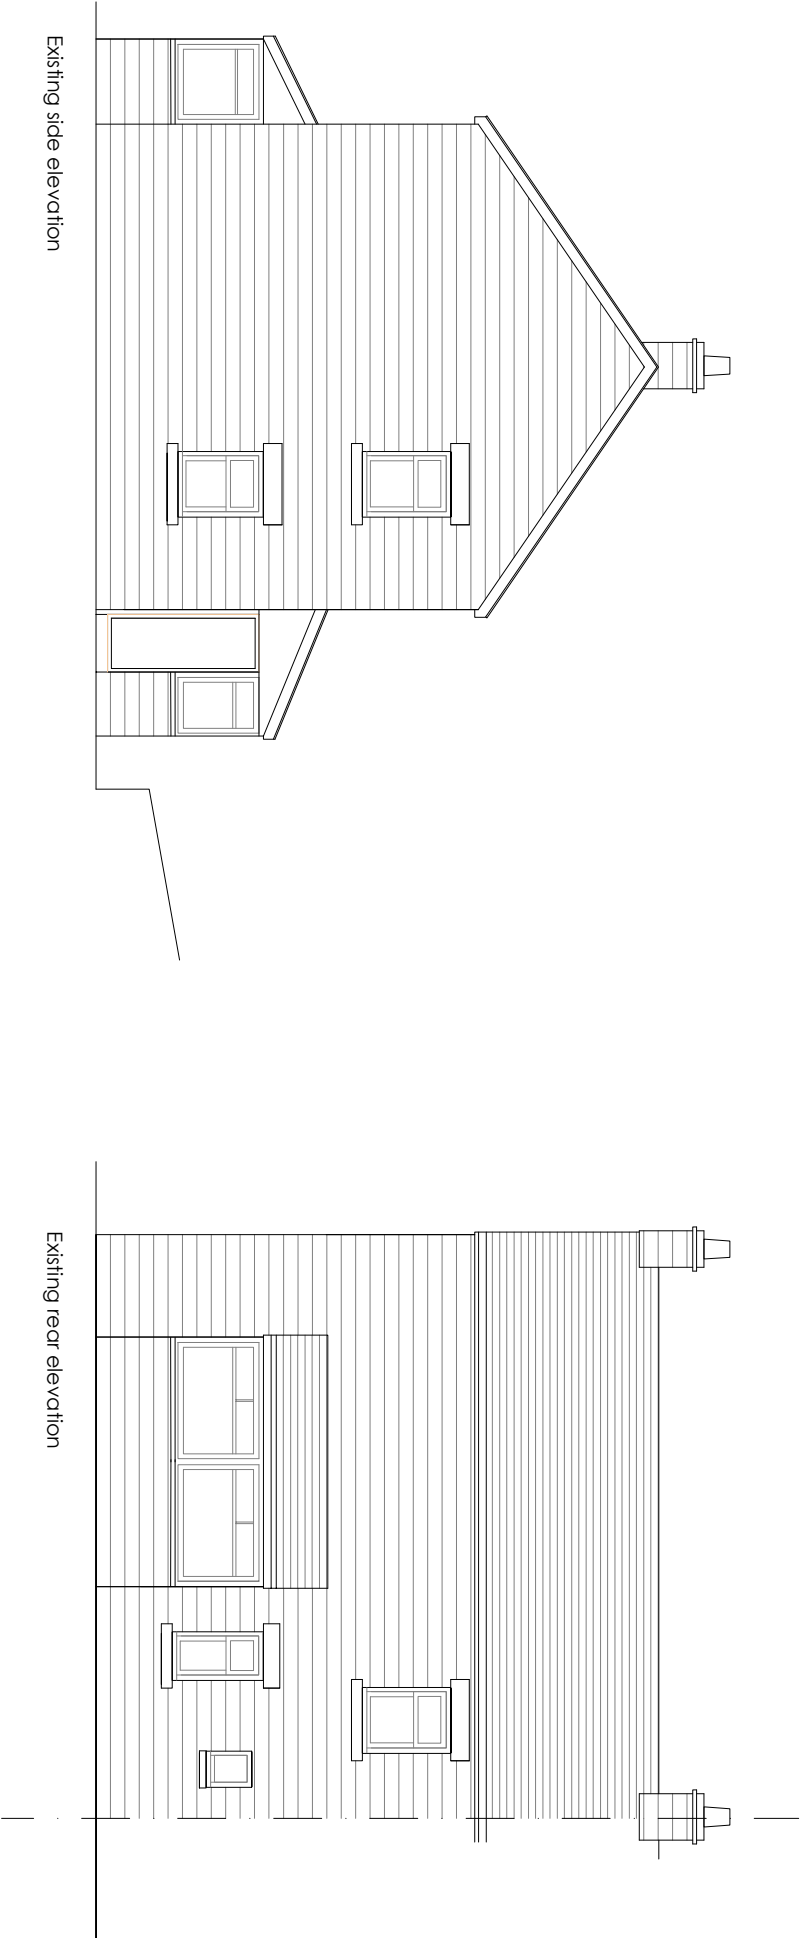

| REVISIONS   |                                         |          |       |
|---|-----------------------------------------|----------|-------|
| DRAWN   | FW                                      | SCALE    | AREA  |
| DATE   | Dec 24                                  | 1:100@A3 | SQ.M. |
| PROJECT   | Rear extension of 103 Leek Road, Buxton |          |       |
| CLIENT   | Ms. S. Phillips                         |          |       |
| TITLE   | Existing elevations                     |          |       |
| <div><div>Wylie</div><div>Architecture</div></div> <div>Residential Architecture Design and Planning<br/>07875553825<br/>www.wyliearchitecture.co.uk</div> |                                         |          |       |
| DRAWING NUMBER   |                                         | REV      | -     |
| 03.02   |                                         |          |       |