


FOUNTAIN STREET

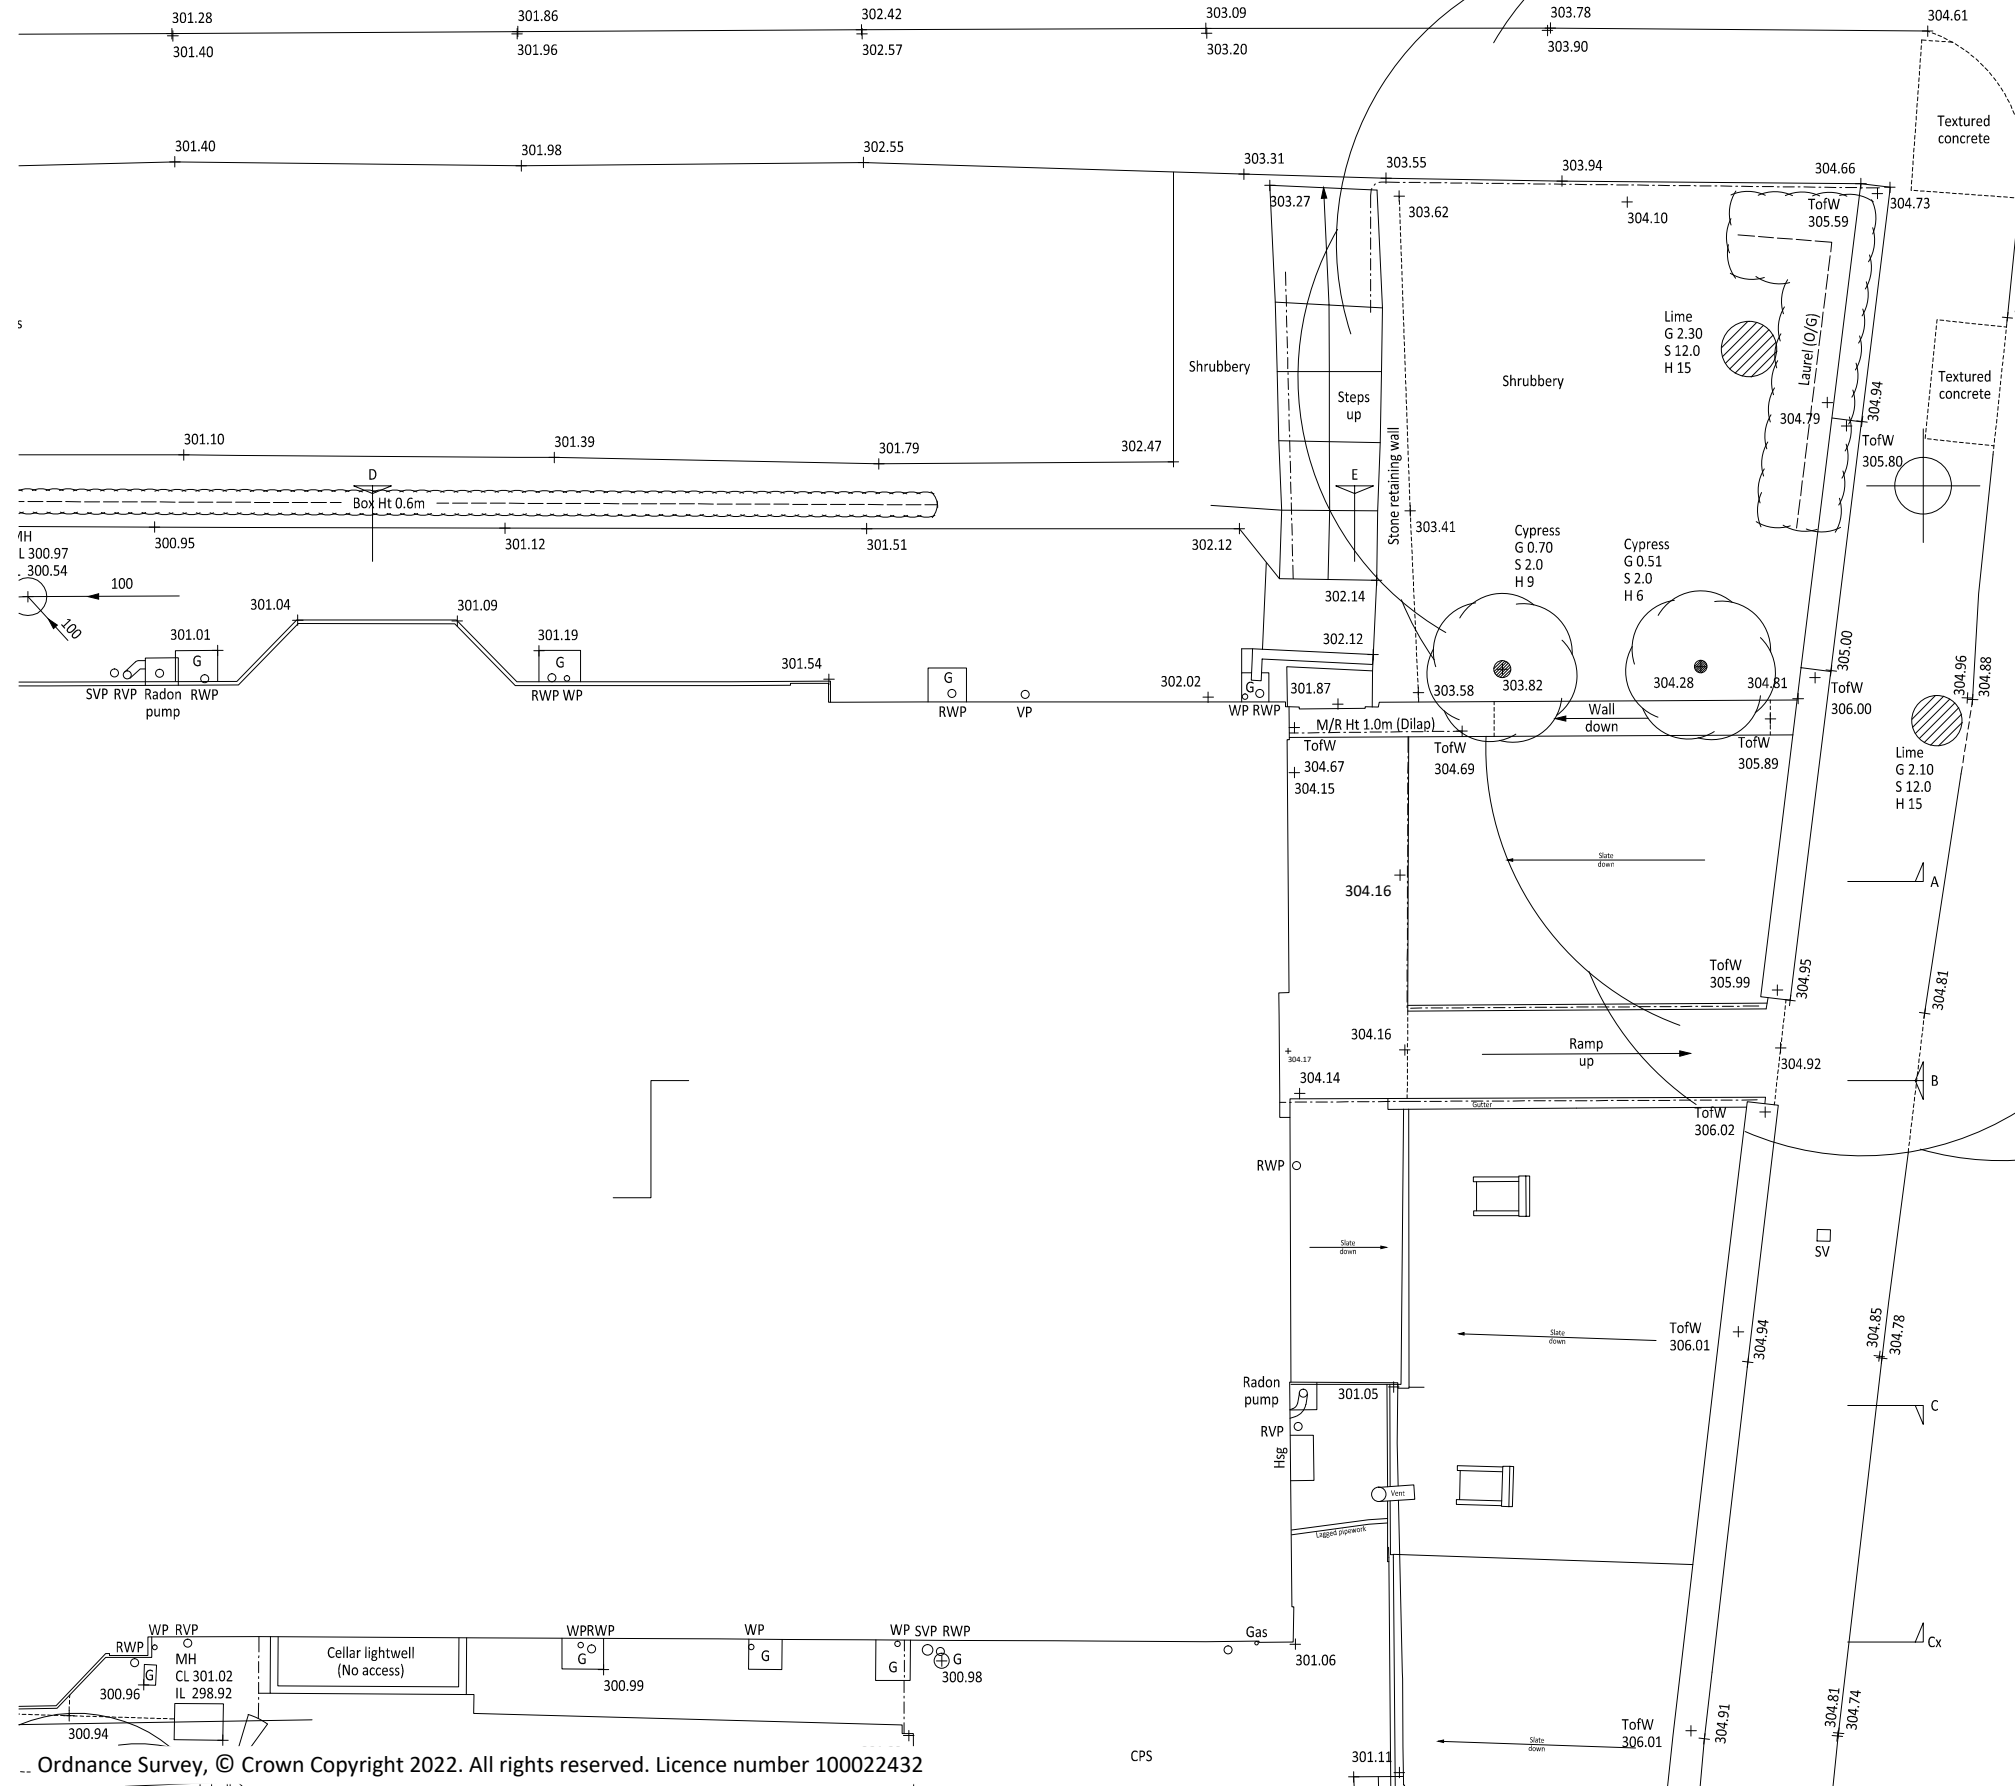

BENCH
ARCHITECTS

23 TERRACE ROAD
BUXTON
DERBYSHIRE
SK17 6DU
TEL: 01298-23991
info@bencharchitects.co.uk

ARCHITECTURE
HISTORIC BUILDING REPAIR
THE AUTHENTIC INTERIOR

PROJECT:

Derby House
2 Broad Walk
Buxton
Derbyshire SK17 6JS

CLIENT:

SVBS Construction Ltd

SUBJECT:

EXISTING DRAWING
PARKING AREAS

PRELIMINARY

DRAWING NO:

19208-E-011

DATE:

September 2022

Revisions:

SCALE:

1:100 @ A3

©This drawing and the building works depicted are the copyright of the Architect and may not be reproduced without written permission.

OSBM
305.44M