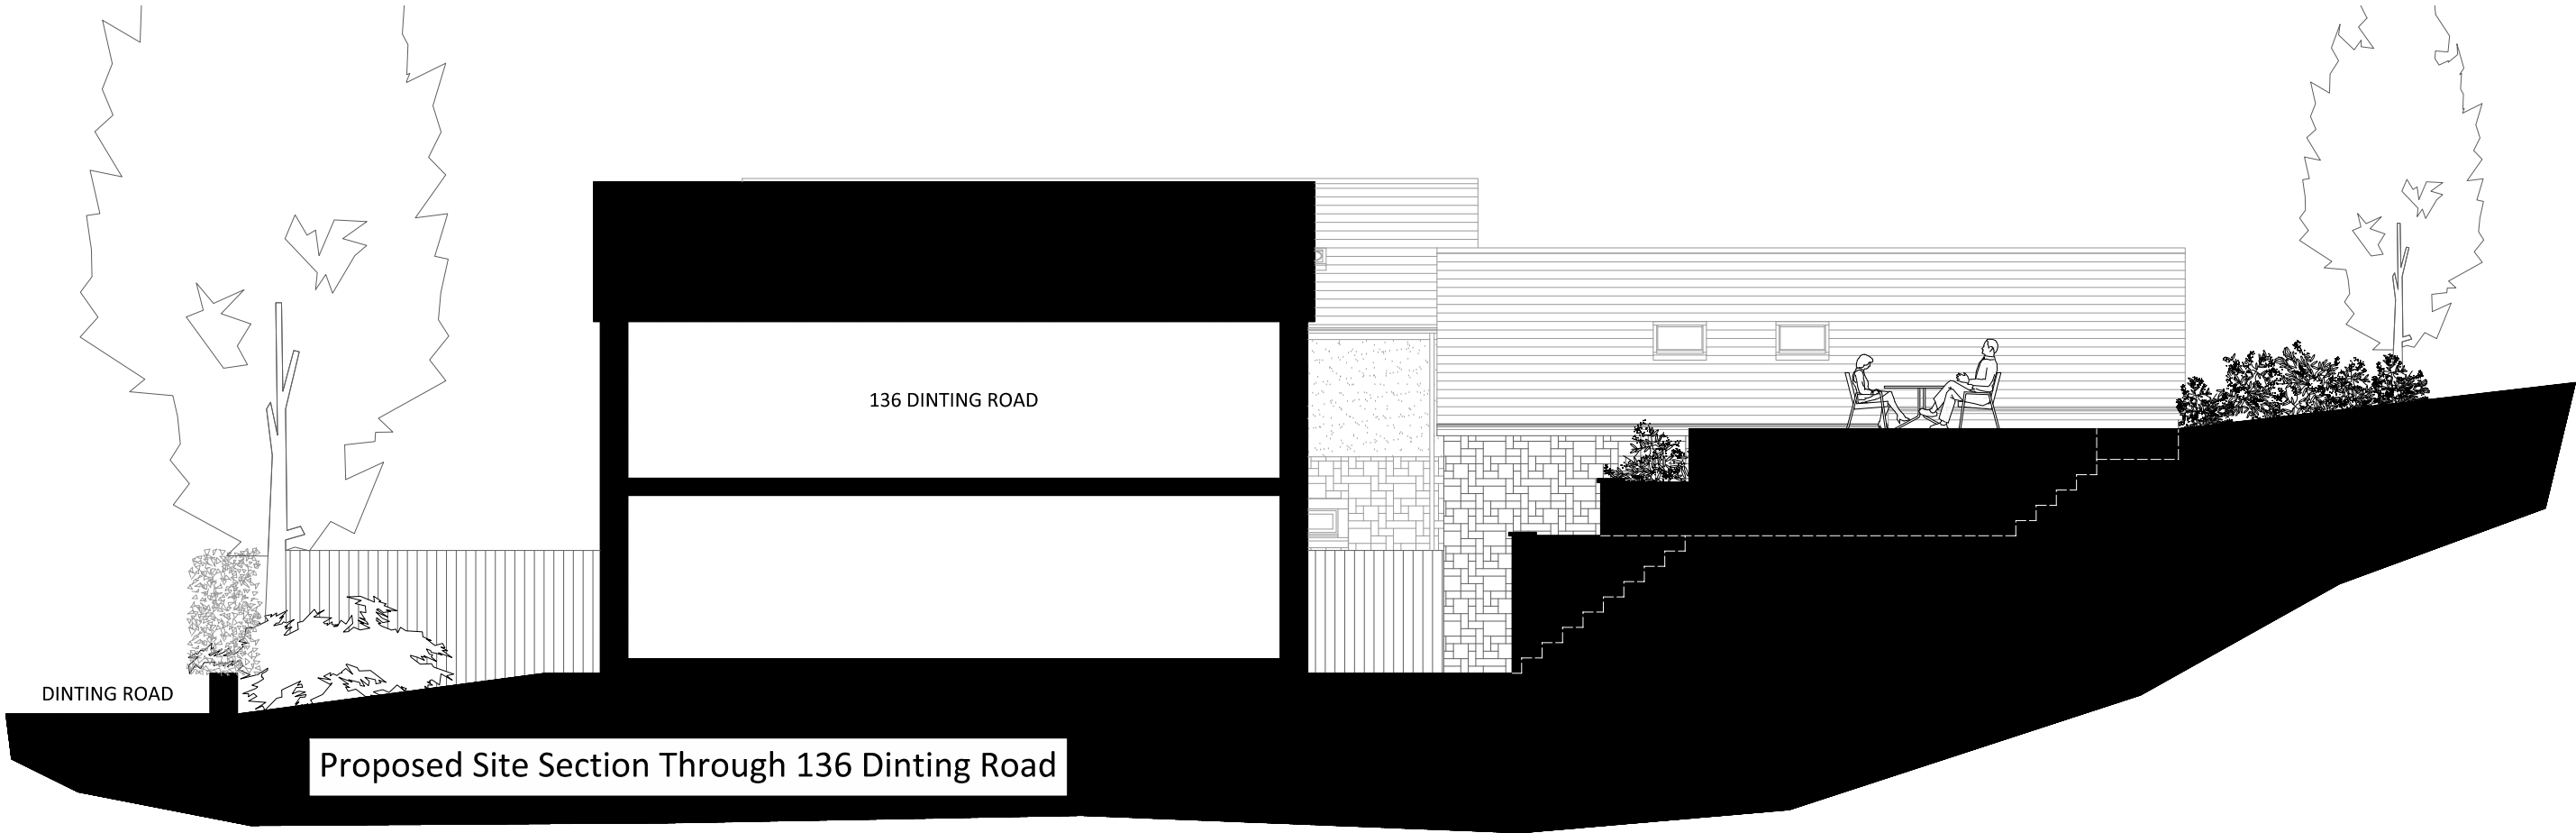


A	17/07/2024	Reinstate existing car park space and substitute boarding for stone/render.	EP	MB
REV	DATE	AMENDMENT	BY	CHKD

HNA architects
Architecture | Planning | Design

PROJECT:	19 The Shaw, Glossop			
DRAWING:	Existing/Proposed Sections through 136 Dinting Rd			
DRAWN BY:	DB	CHECKED BY:	MB	CREATED: 29/02/2024
STATUS:	Developed Design		DRAWING No: 1440/P-011	SCALE: 1:100 @ A3
			REVISION: A	

COPYRIGHT REMAINS WITH HNA ARCHITECTS Ltd.
TEMPLE WORKS, TEMPLE STREET, OLDHAM, OL13NJ
TEL: 0161 688 1820
E-MAIL: info@hna-architects.co.uk

RIBA 
Chartered Practice