




PROPOSED FRONT (EASTERN) ELEVATION TO TARNSIDE FOLD

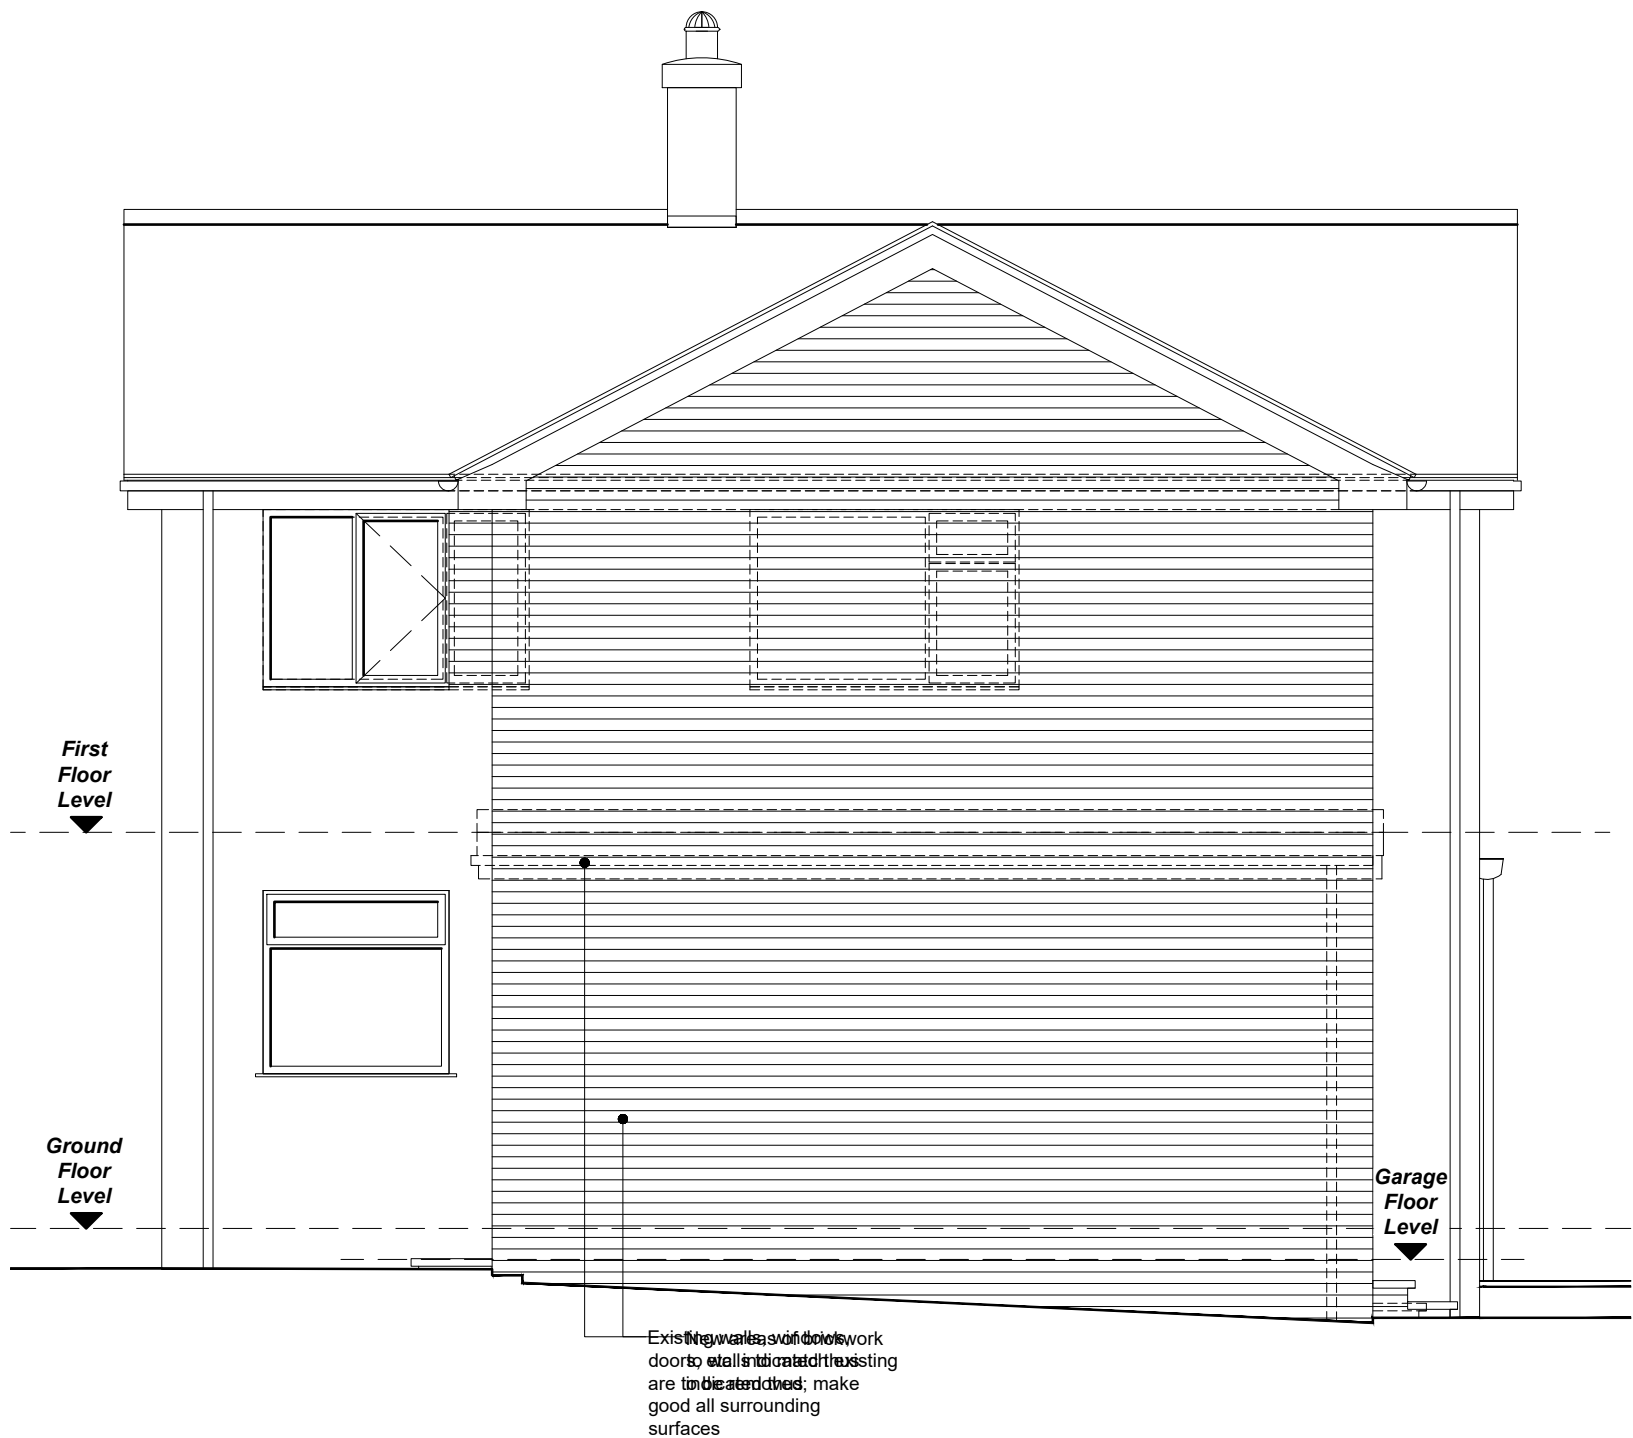

PROPOSED SIDE (NORTHERN) ELEVATION



PROPOSED REAR (WESTERN) ELEVATION

NOTES
All dimensions are to be checked on site and any discrepancies referred to the designer prior to proceeding. All levels are to be confirmed on site prior to proceeding with the work. All discrepancies between information shown on the drawing and the information shown on the specification are to be referred to the designer prior to proceeding with the works. All component sizes and references to be checked prior to the ordering of materials. Positions of existing drain runs and associated installations to be confirmed prior to proceeding and drains checked as necessary. All relevant boundary positions to be checked prior to proceeding. Any on site design changes must be reported to the designer and agreed with the relevant authority prior to proceeding. Levels shown are related to an arbitrary datum and therefore not related to Ordnance Datum.

B	12.01.25	Garage, Utility and WC external walls at Ground Floor shown demolished and replaced
A	08.11.23	Render omitted to existing and new walls; brickwork added to new walls to match existing

Revision	Date	Details
----------	------	---------

GRUNDY
ARCHITECTURAL SERVICES LIMITED
30 PARK ROAD, HADFIELD, GLOSOP, DERBYSHIRE, SK13 2AH
TEL: 0773 581 9862
EMAIL: GRUNDY@GLOSOPARCHITECT.COM

Project: Proposed Alterations & Extension at:
22 Tarnside Fold
Simmondley
Glossop
Derbyshire
SK13 6ND

Client: Mr. G. Ley

Drawing Title: PROPOSED ELEVATIONS

Drawn by:	R.G.	Date:	10th July 2023
Drawing No.:	2329.12	Scale:	1:50 @ A1
Revision:	8		

