

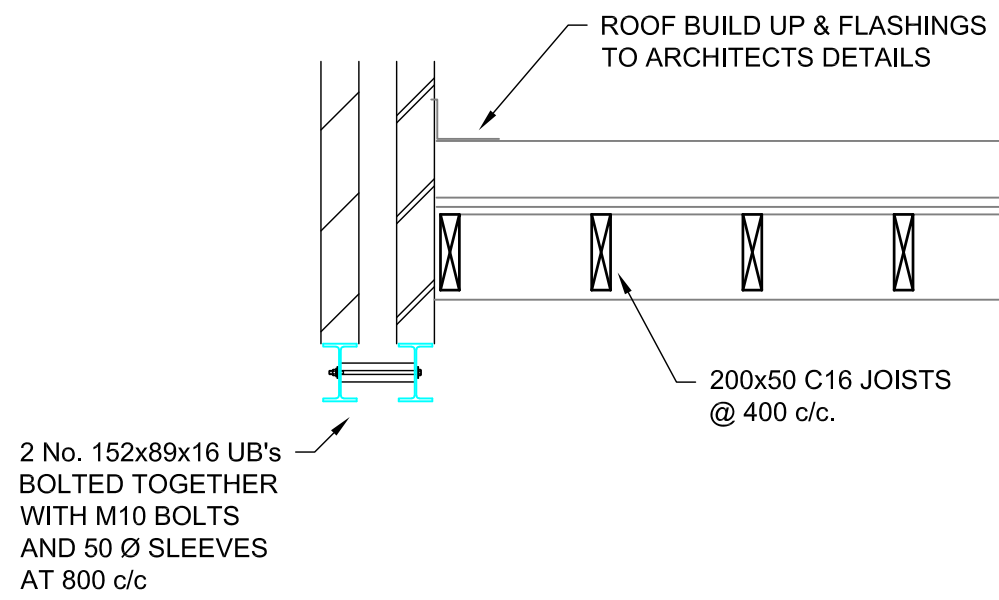


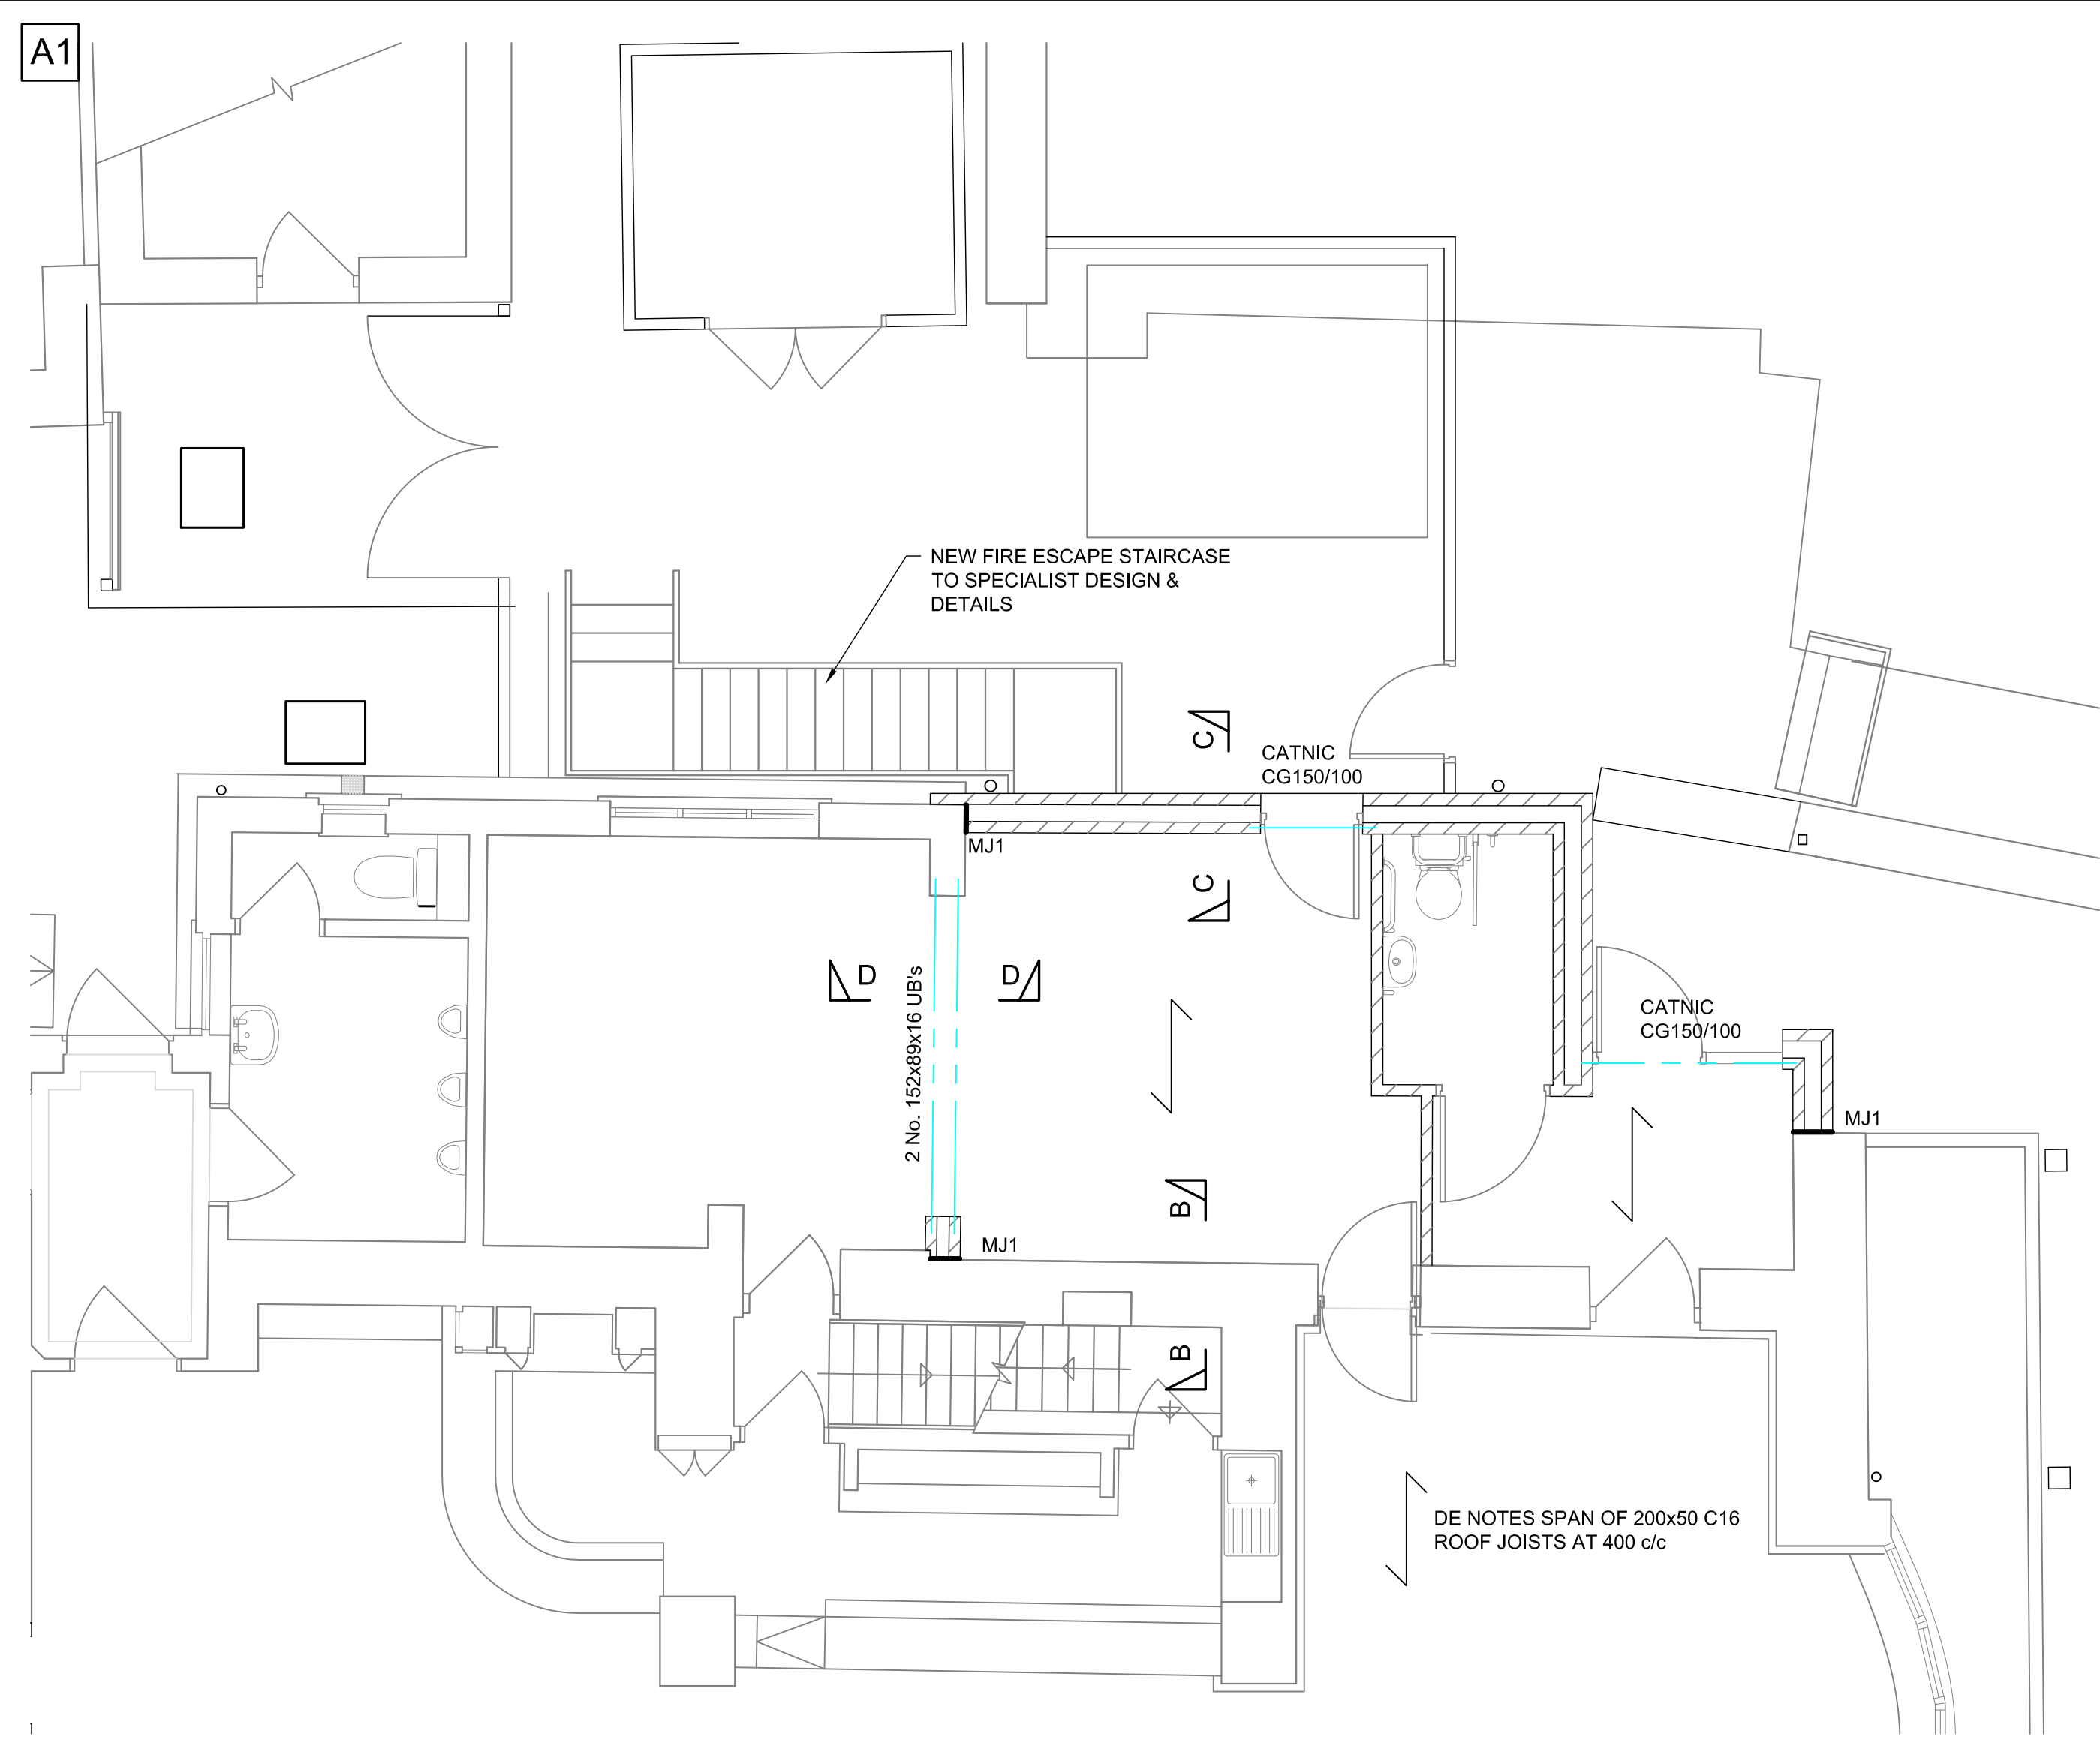

SECTION D-D
(SCALE 1:20)

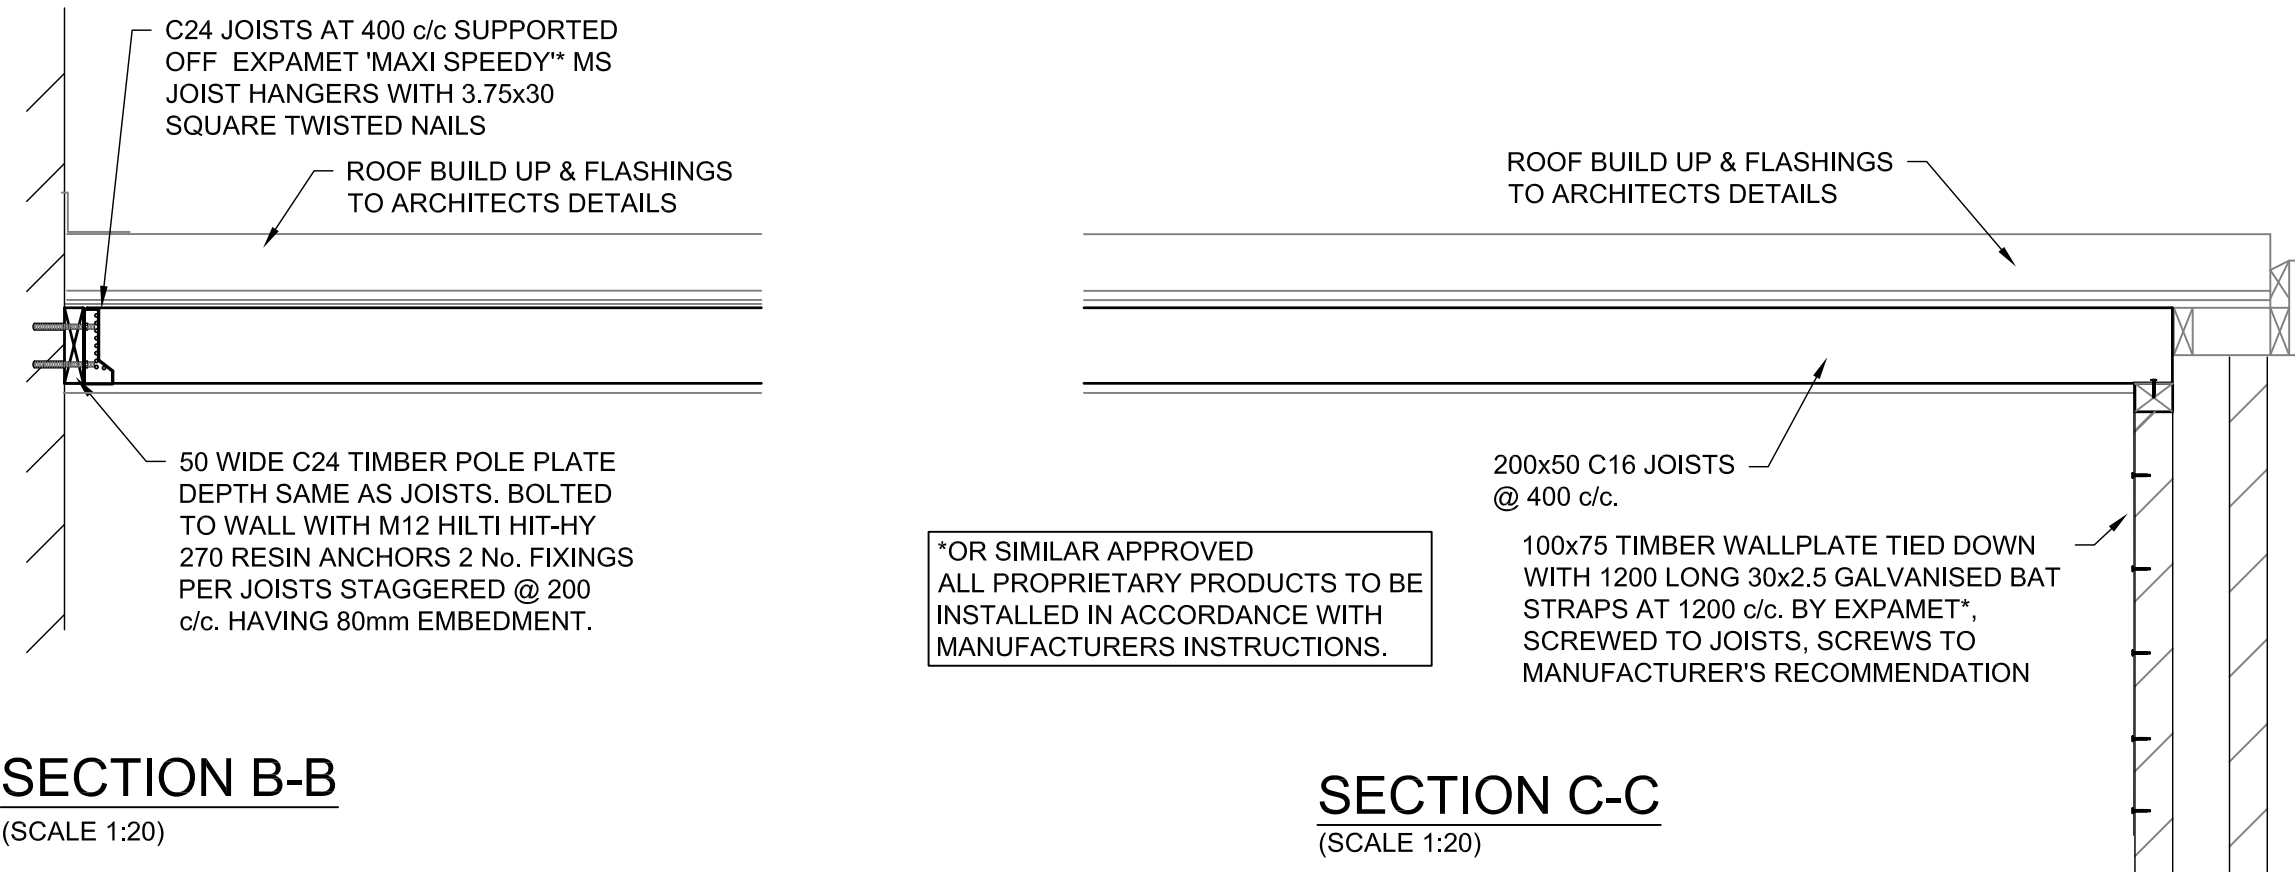

SECTION B-B
(SCALE 1:20)

SECTION C-C
(SCALE 1:20)

- NOTES**
1. THIS DRAWING IS TO BE READ IN CONJUNCTION WITH THE SPECIFICATION AND ALL OTHER DRAWINGS ISSUED BY THE ARCHITECT & ENGINEER.
 3. ALL SITE DIMENSIONS TO BE CHECKED BY CONTRACTOR PRIOR TO CONSTRUCTION. ANY DISCREPANCIES TO BE IMMEDIATELY REPORTED TO THE ARCHITECT & ENGINEER BEFORE PROCEEDING
 4. ALL STRUCTURAL STEELWORK IS TO BE A MINIMUM GRADE S275 & IS TO BE SOURCED FROM ACCREDITED SUPPLIERS & PROVIDED BY ACCREDITED FABRICATORS. STRUCTURAL STEELWORK TO BE MARKED WITH APPROPRIATE CE MARKING IN ACCORDANCE WITH EXECUTION CLASS EXC2 TO BS-EN-1993-1-1.
 5. STEEL BEAMS TO HAVE 440x100x150dp. PADSTONES TO ALL SUPPORTING WALLS UNLESS OTHERWISE NOTED.
 6. STEELWORK IS TO BE SHOT BLASTED & PAINTED WITH HIGH BUILD UP ZINC PHOSPHATE PRIMER TO A MINIMUM D.F.T. OF 75 MICRONS. ANY SITE WELDS TO BE TOUCHED UP USING GALVAFROID PAINT.
 7. ALL STEELWORK IN CAVITIES TO BE PAINTED WITH 2 COATS OF BITUMEN PAINT.
 8. NEW MASONRY TO BE AGGREGATE CONCRETE BLOCKWORK WITH A MINIMUM COMPRESSIVE STRENGTH OF 7N/mm². WALLS TO BE FULLY BONDED TO EXISTING OR TIED IN USING EXPAMET UNISTARTER WALL STARTERS
 9. EXISTING MASONRY TO BE SLATE PACKED TO TOP FLANGE OF NEW BEAMS AS REQUIRED PRIOR TO REMOVING PROPS.
 10. WORKS TO BE CARRIED OUT IN ACCORDANCE WITH THE CONSTRUCTION DESIGN & MANAGEMENT (CDM) REGULATIONS 2015.

Rev	Description	By	Date	CHK'd
Marston & Grundy LLP Consulting Engineers Priory House, Ellesmere Ave Marple, Stockport, Cheshire, SK6 7AN Telephone: 0161 427 7231 Email: mail@marstonandgrundy.com				
Client FREDERIC ROBINSON LTD				
Project THE COCK WHALEY BRIDGE				
Drawing G.A OF PART GROUND FLOOR SHOWING STRUCTURE OVER				
Purpose of Issue				Status
Scale @ A1 1:50	Date 24.07.24	Drawn CDB	Checked DAG	
Project No. 13966		Drawing No. 02		Revision