


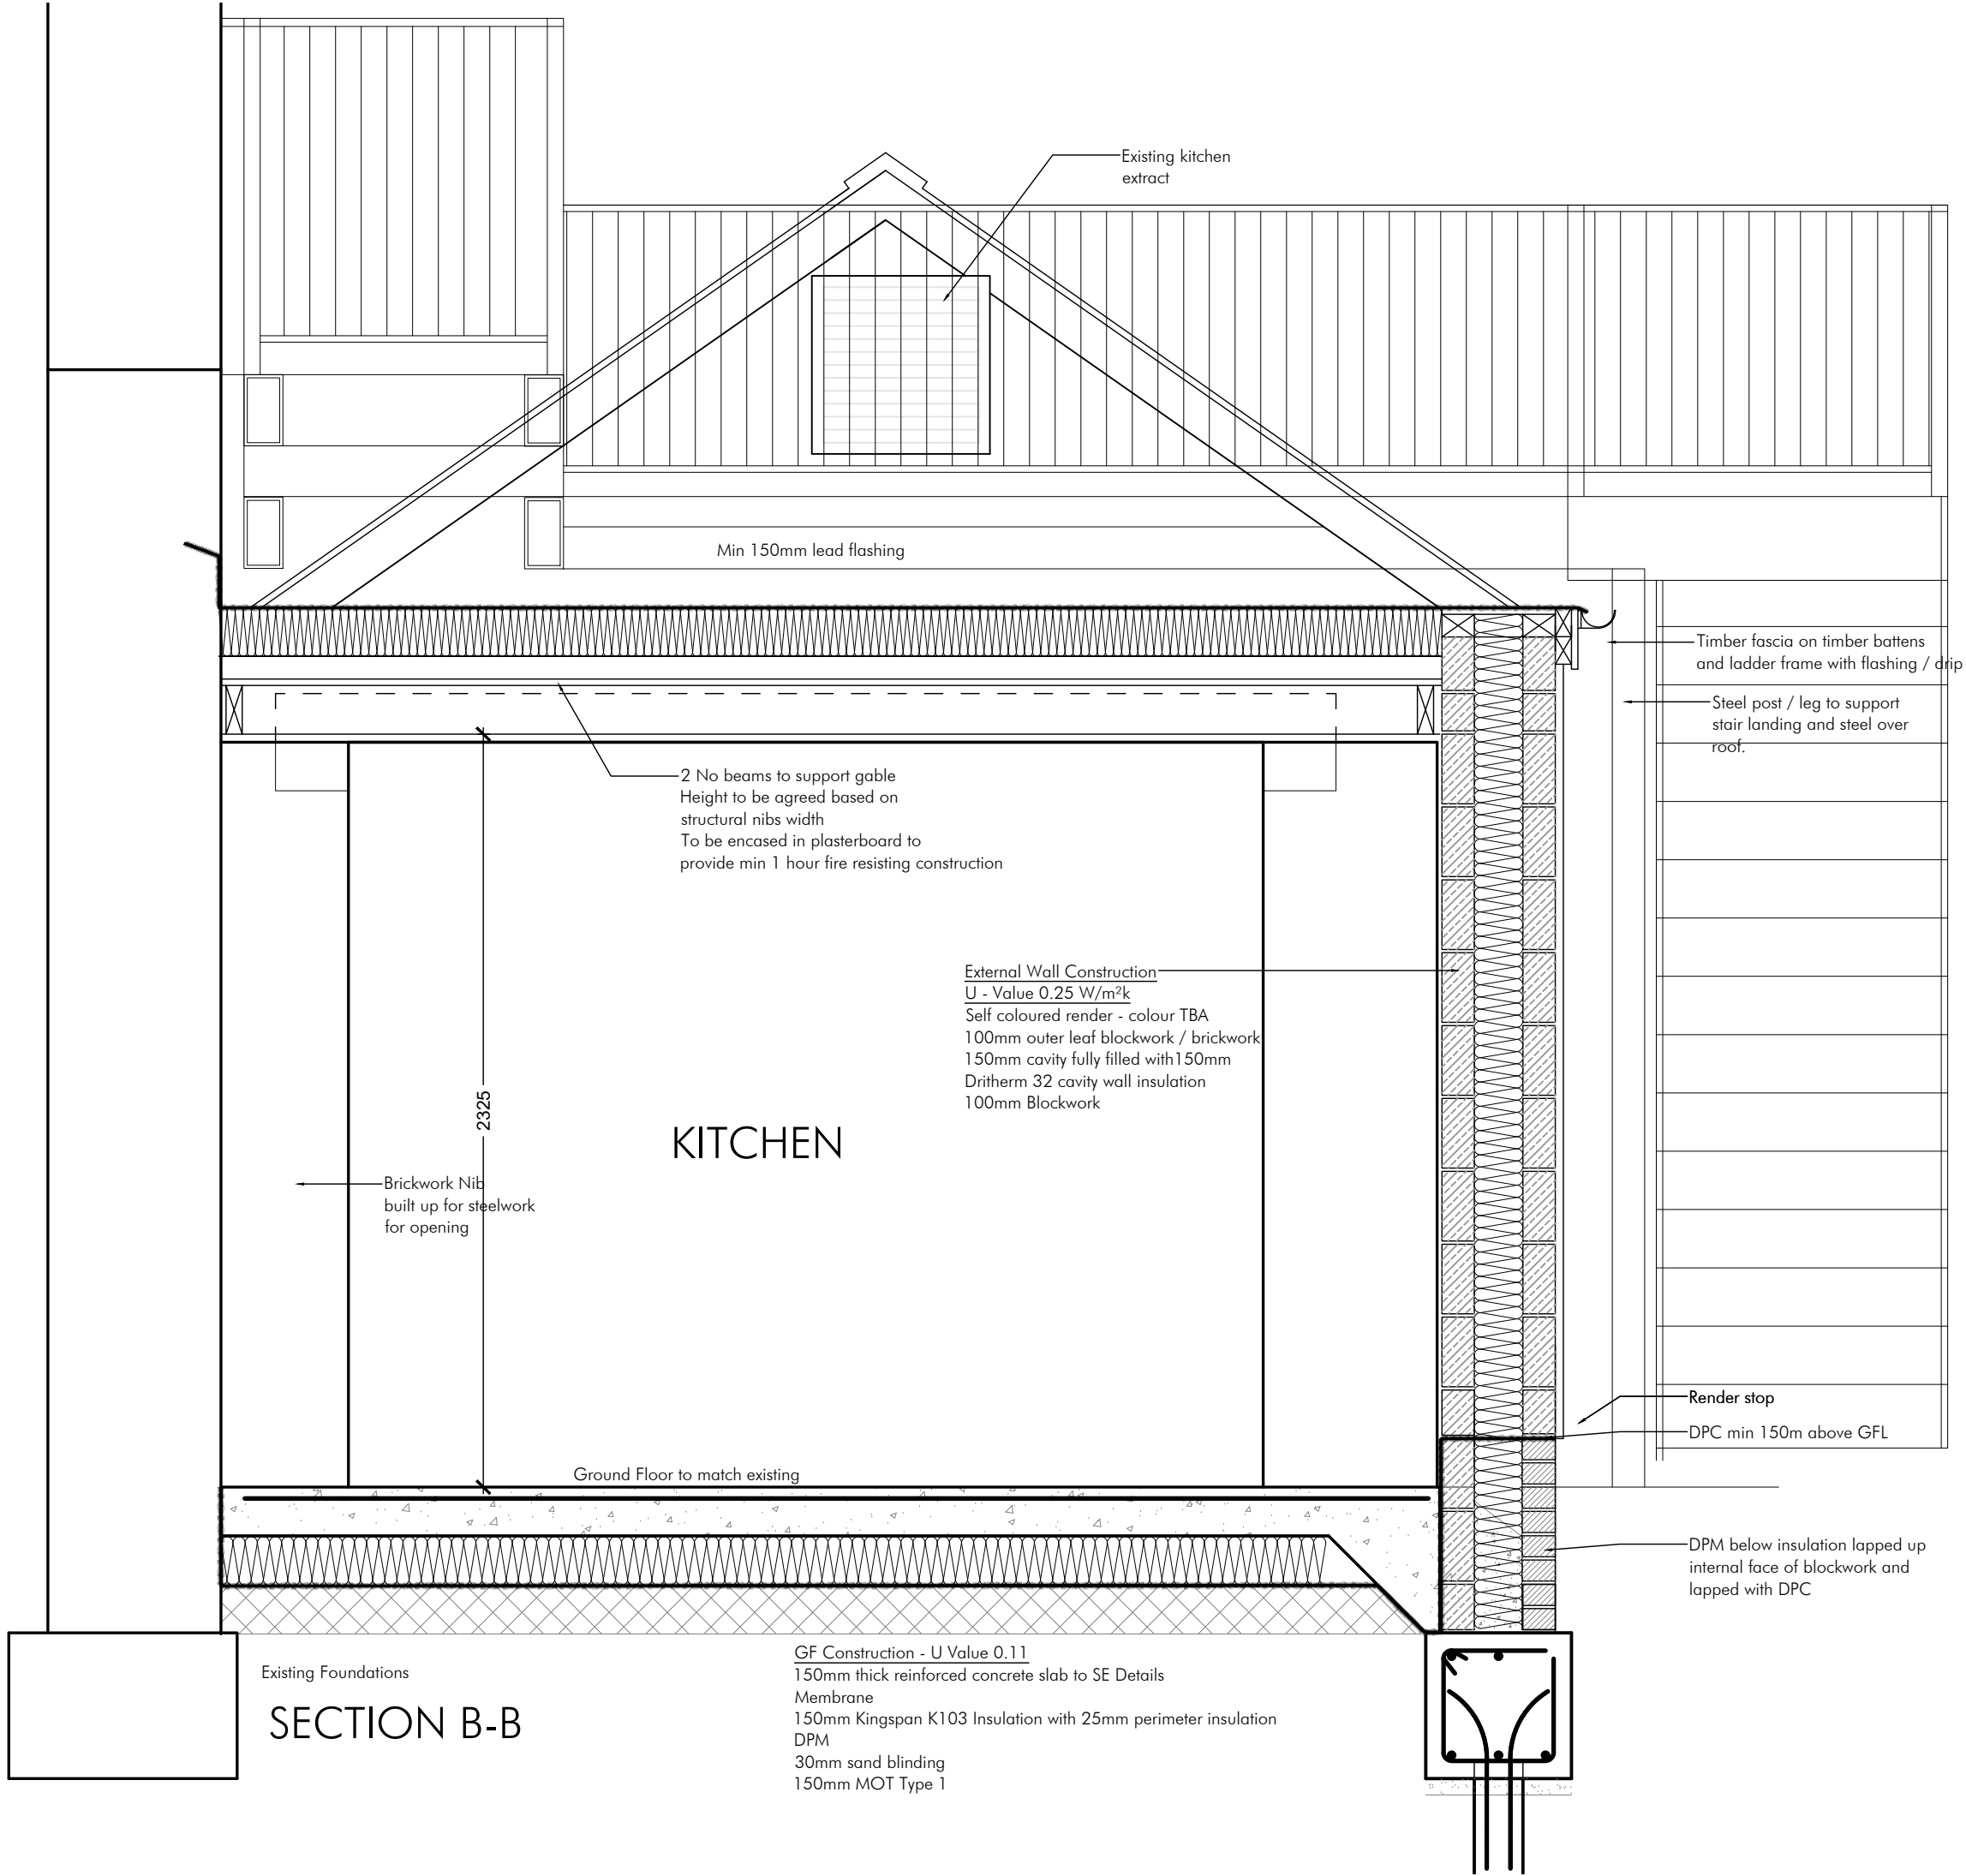

P1	DRAWN	03.08.24
PLG Design Ltd DESIGN PLANNING PROJECT MANAGEMENT 		
T - 0161 464 6675 M - 07795 296644 E - paul.gill@plgdesign.co.uk		Unit 11 National Trading Estate, Bramhall Moor Lane, Hazel Grove, Stockport, SK7 5AA
Client	Frederic Robinson Ltd	
Address	The Cock, Whaley Bridge	
Title	SECTION B-B	
Scale	1:20 @ A3	
Job Number	Drawing Number	Issue
24240	BR13	P1