

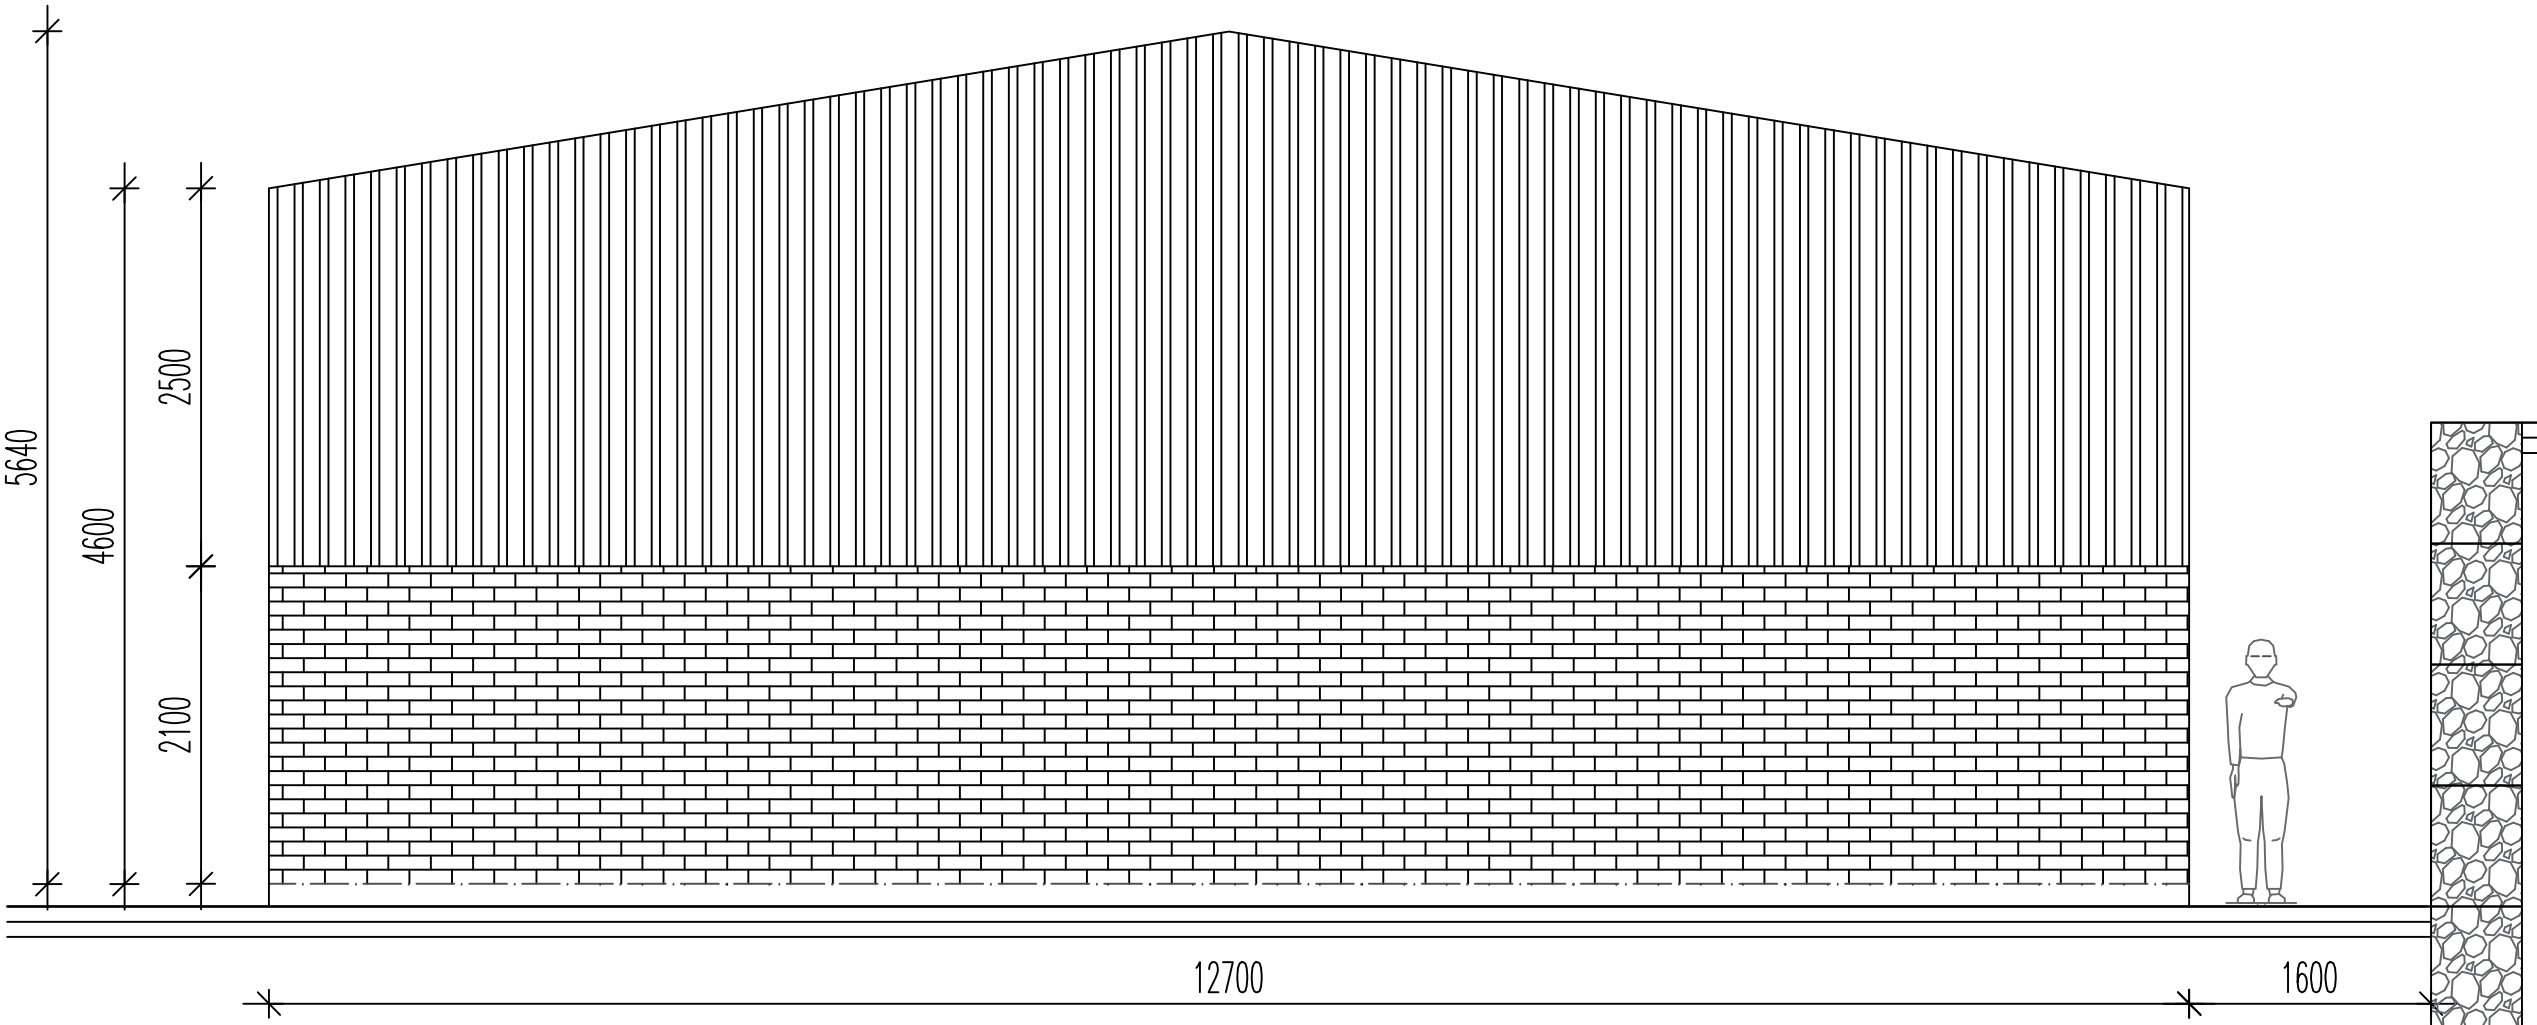
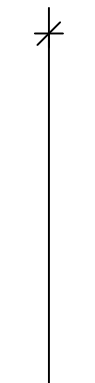
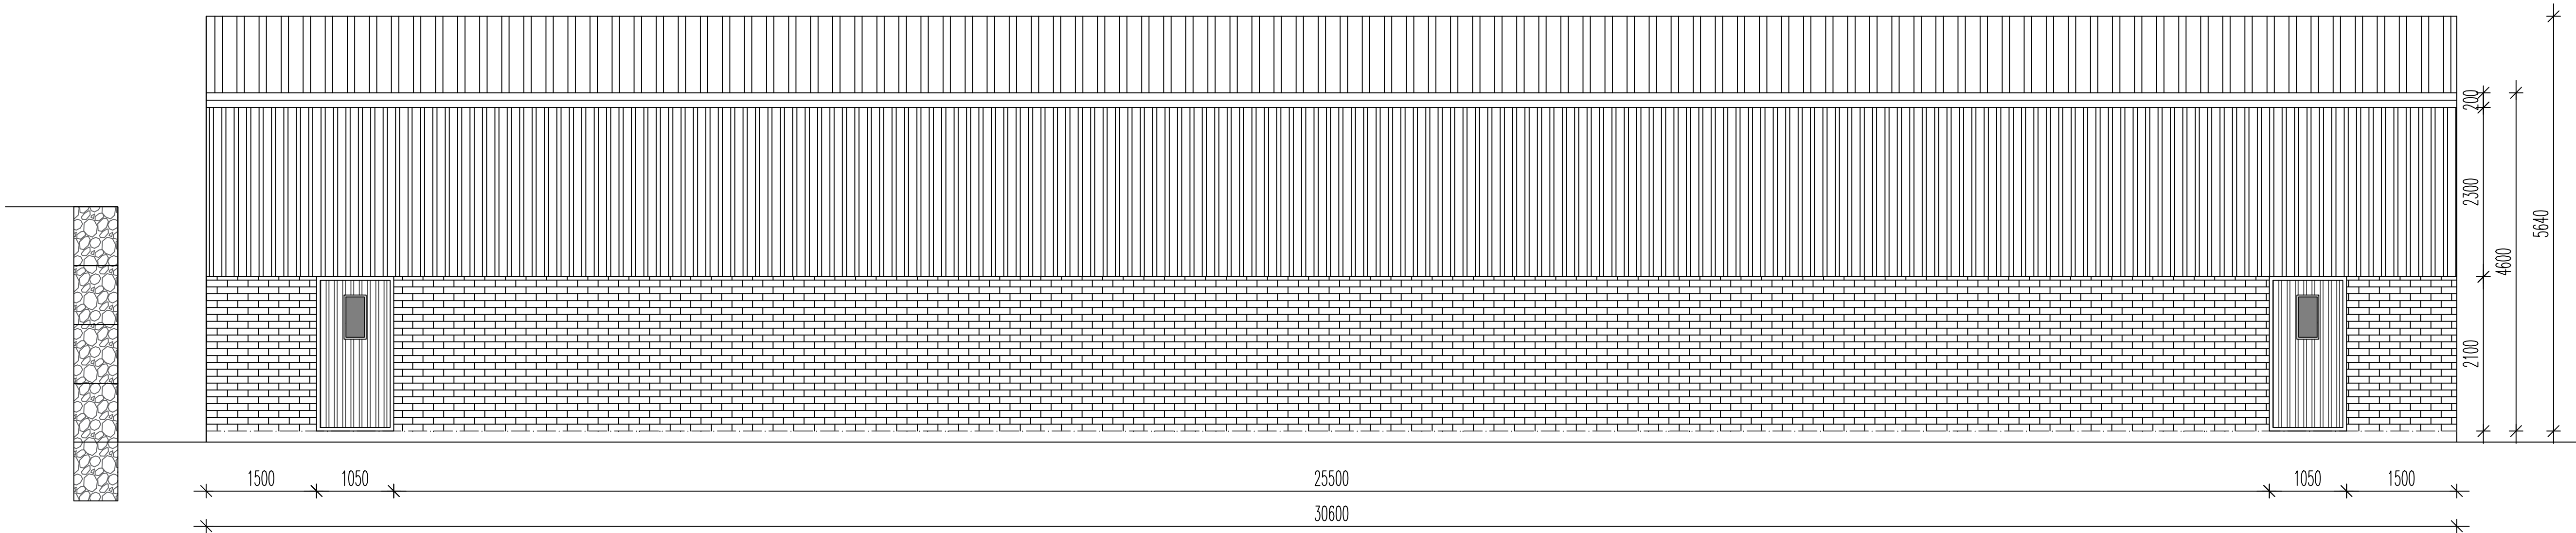
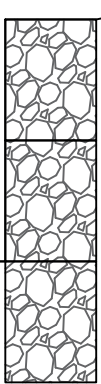
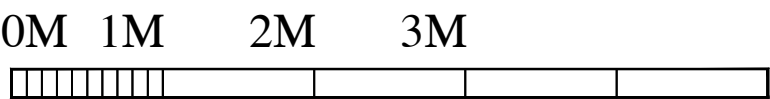


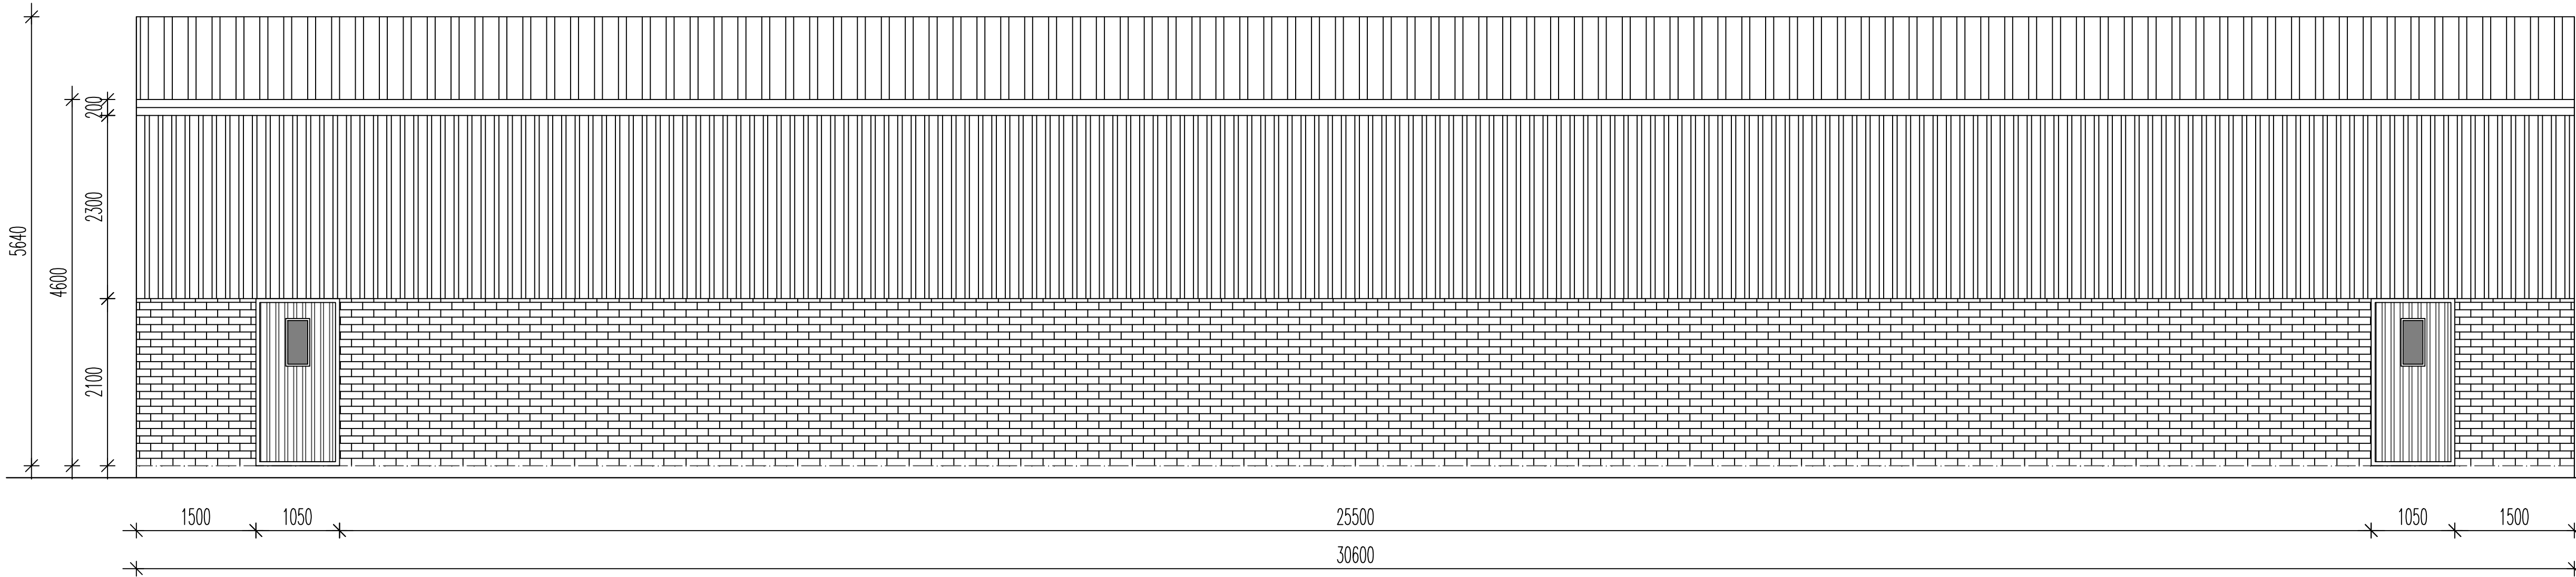

REVISIONS:
PROPOSED ELEVATIONS
HARPUR HILL TRADING ESTATE, BUXTON
RT MYCOCK CONCRETE

SCALE: 1:50
DATE: FEB'23 DRAWN: AJS CHECKED: AJS

©THIS DRAWING AND THE BUILDING WORKS DEPICTED ARE THE COPYRIGHT OF AJS ARCHITECTURE
AND MAY NOT BE REPRODUCED OR AMENDED EXCEPT BY WRITTEN PERMISSION. NO LIABILITY WILL BE ACCEPTED
FOR AMENDMENTS MADE BY OTHER PERSONS.

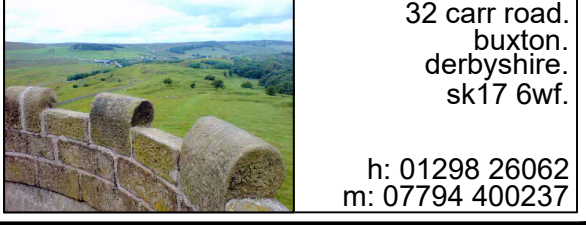

32 carr road,
buxton,
derbyshire,
sk17 6wf.
h: 01298 26062
m: 07794 400237