

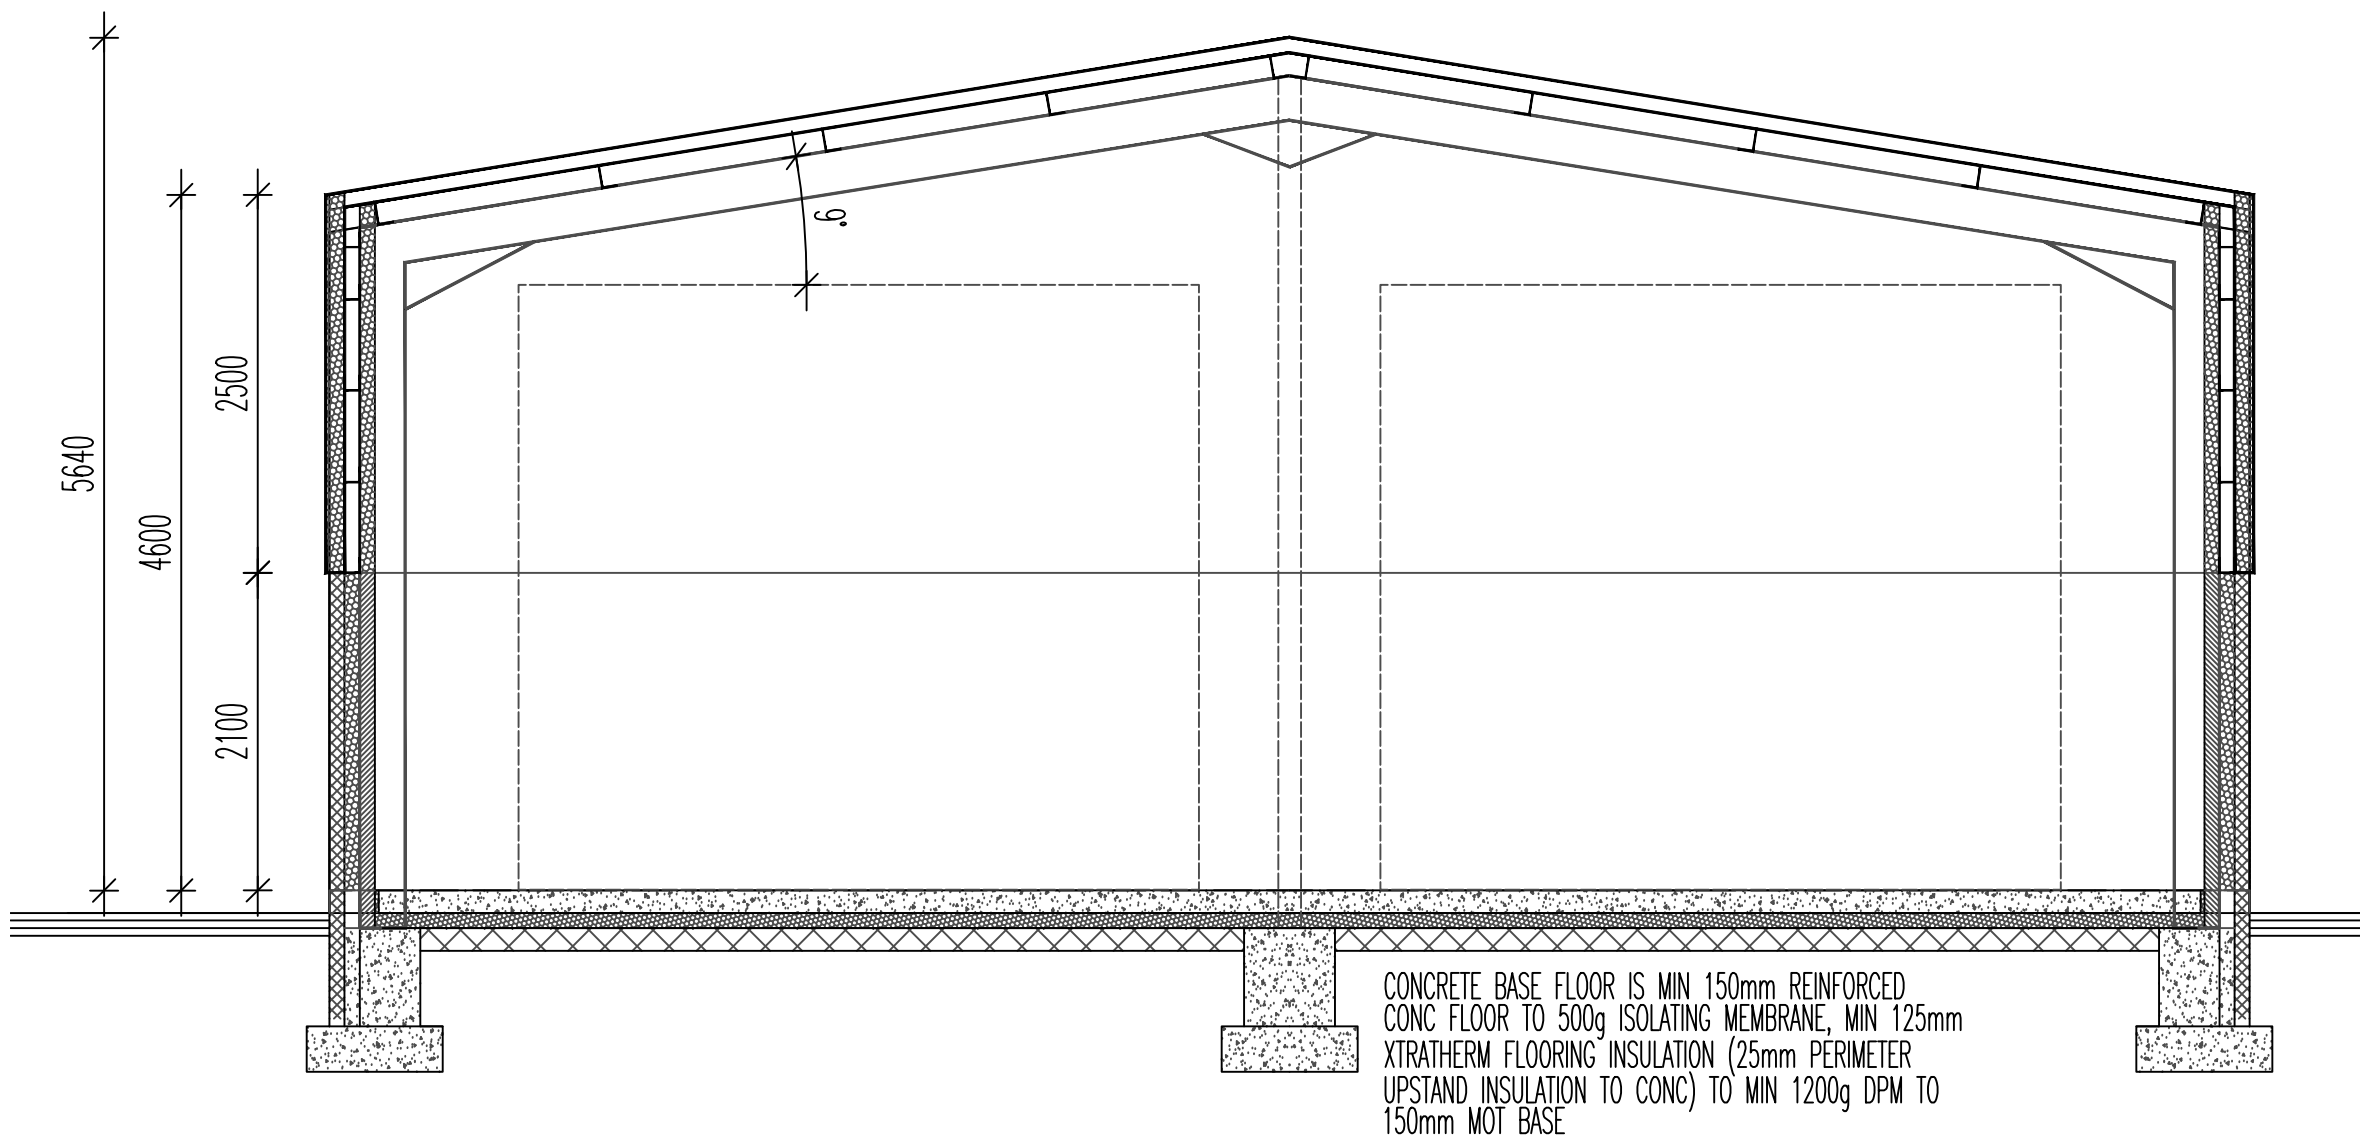


UPPER YARD GARAGE UNIT

378.0 GENERIC LEVEL

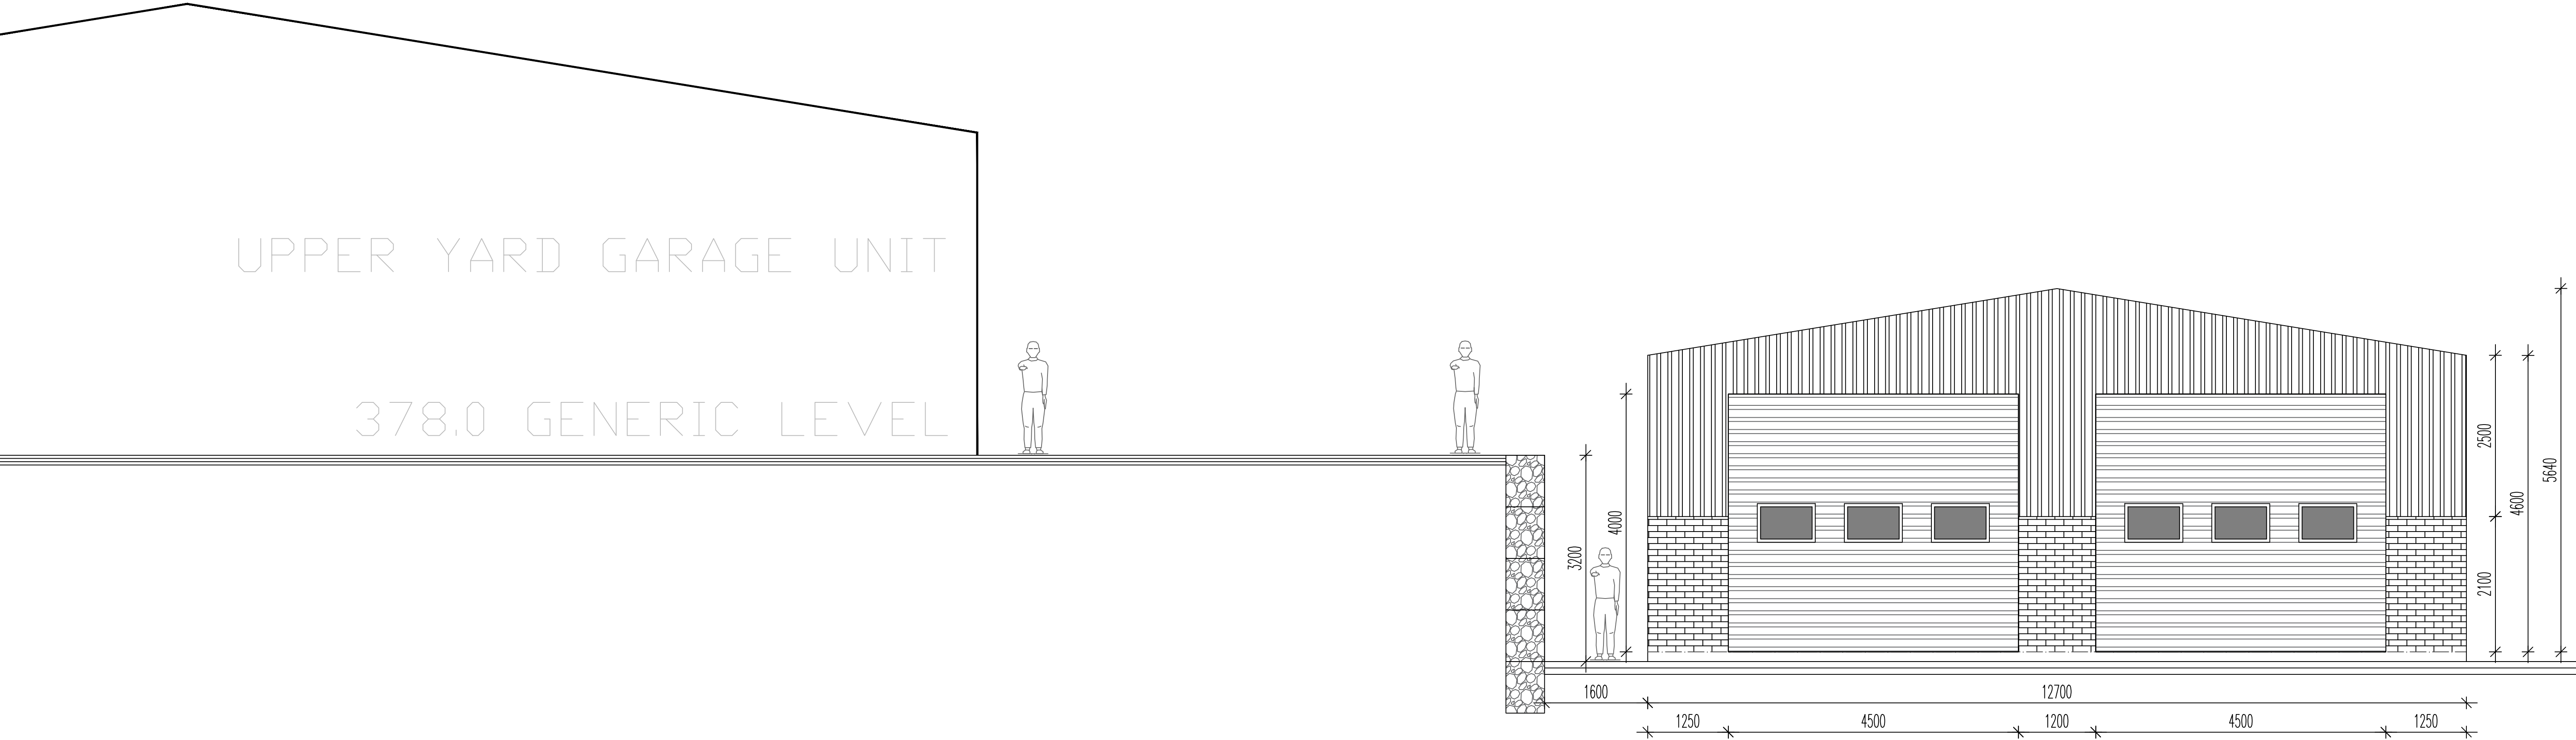

CONCRETE BASE FLOOR IS MIN 150mm REINFORCED
CONC FLOOR TO 500g ISOLATING MEMBRANE, MIN 125mm
XTRATHERM FLOORING INSULATION (25mm PERIMETER
UPSTAND INSULATION TO CONC) TO MIN 1200g DPM TO
150mm MOT BASE

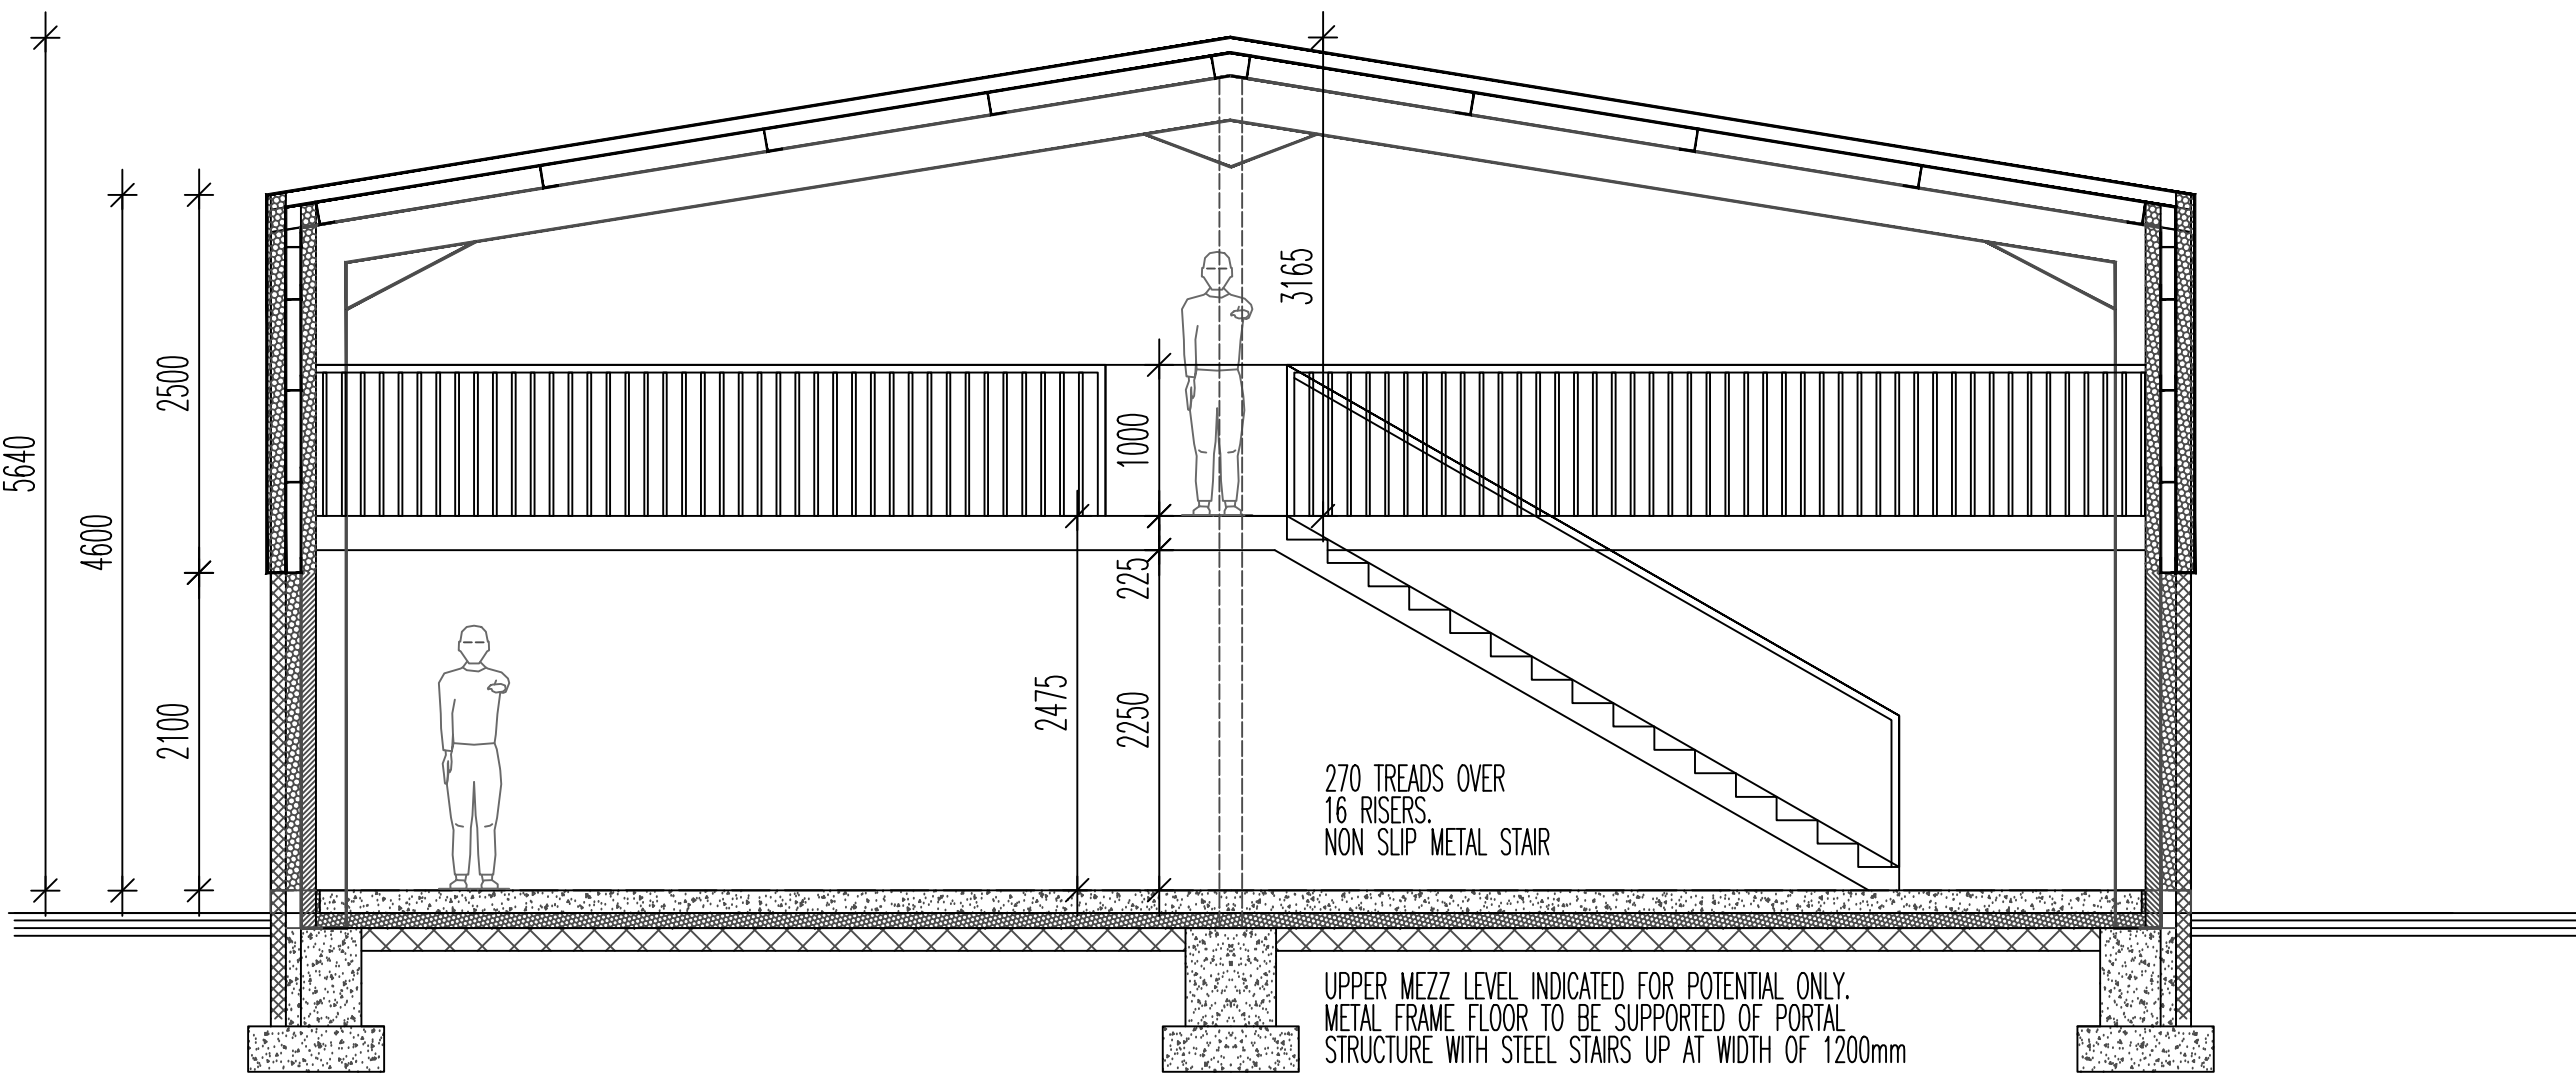

UPPER MEZZ LEVEL INDICATED FOR POTENTIAL ONLY.
METAL FRAME FLOOR TO BE SUPPORTED OF PORTAL
STRUCTURE WITH STEEL STAIRS UP AT WIDTH OF 1200mm

PROPOSED BUILDING ELEVATIONS 1:50

RT MYCOCK CONCRETE

REVISIONS:
PROPOSED ELEVATIONS
HARPUR HILL TRADING ESTATE, BUXTON
RT MYCOCK CONCRETE

SCALE: 1:50
DATE: FEB'23 DRAWN: AJS CHECKED: AJS

©THIS DRAWING AND THE BUILDING WORKS DEPICTED ARE THE COPYRIGHT OF AJS ARCHITECTURE
AND MAY NOT BE REPRODUCED OR AMENDED EXCEPT BY WRITTEN PERMISSION. NO LIABILITY WILL BE ACCEPTED
FOR AMENDMENTS MADE BY OTHER PERSONS.

A.J.S ARCHITECTURE

32 carr road,
buxton,
derbyshire,
sk17 6wf.
h: 01298 26062
m: 07794 400237

DRAWING No. PROPOSED ELEVS 05

B REGS COMPLIANT