



TOPO SECTIONS EXISTING TOP TO BOTTOM

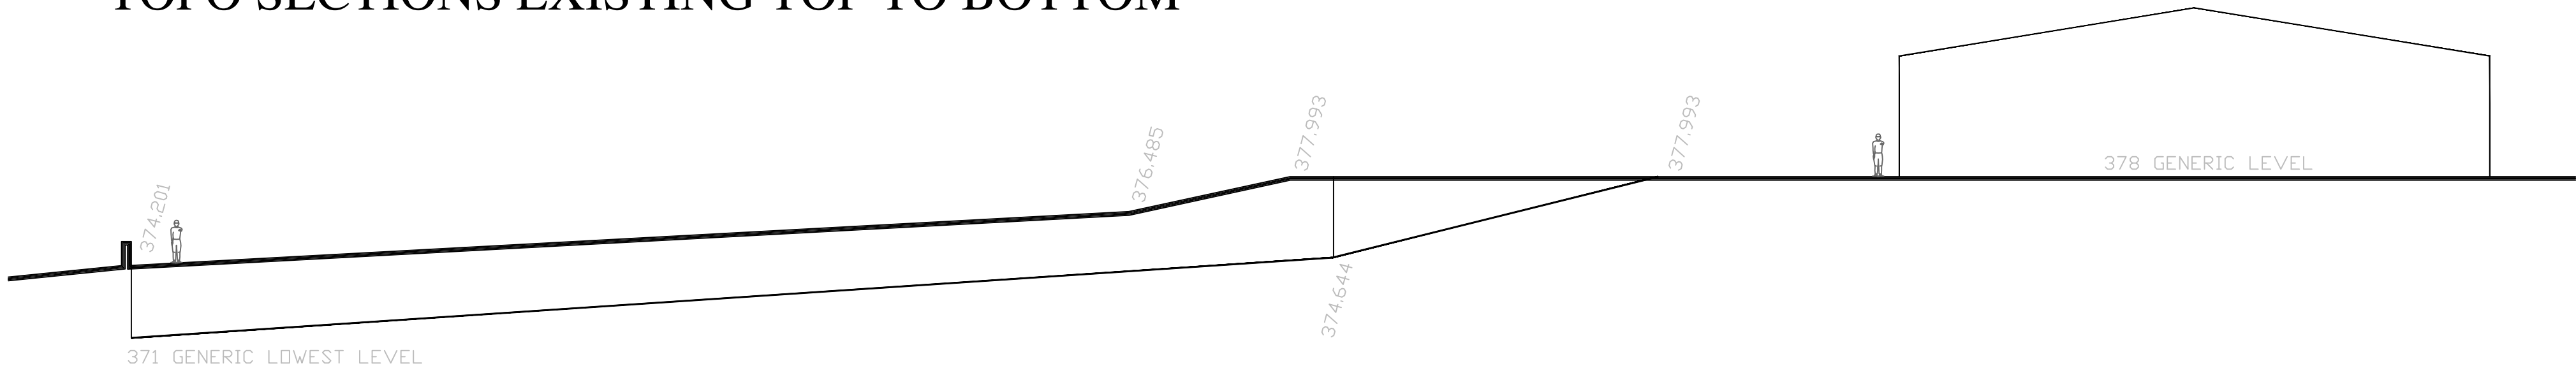


TOPO SECTIONS PROPOSED TOP TO BOTTOM



NATIVE TREE SPECIES TO BE PLANTED AS INDICATED AND SHOULD INCLUDE:
SILVER BIRCH, ROWAN AND FIELD MAPLE (EQUAL MIX TO BE PLANTED) AS
PER RECOMMENDATIONS FOR LANDSCAPE CHARACTER OF LIMESTONE
MOORLAND AND AREA

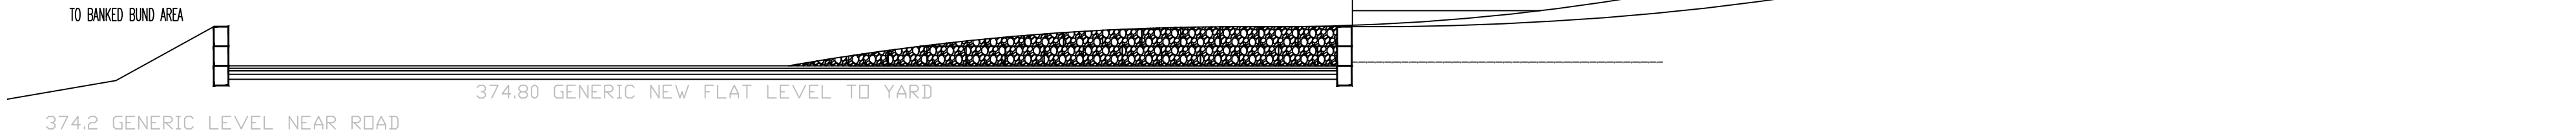

TOPO SECTIONS EXISTING SIDE TO SIDE

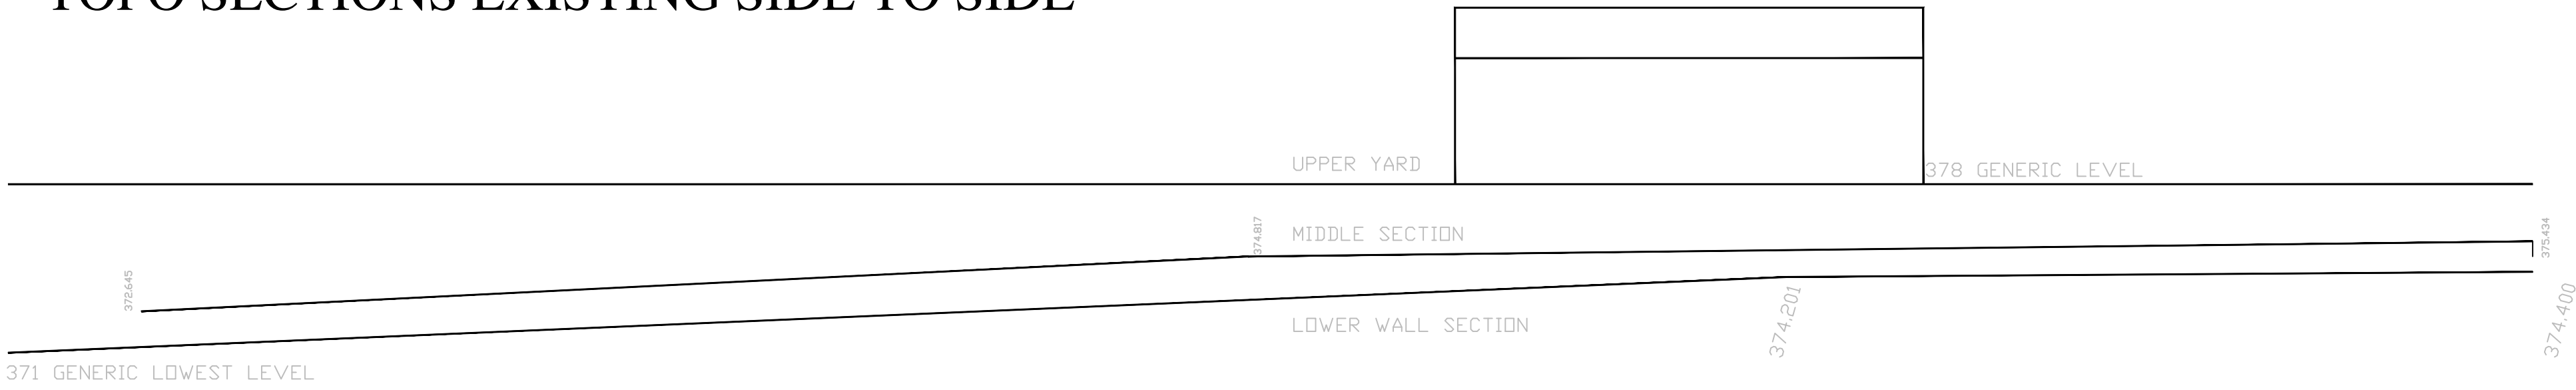

TOPO SECTIONS PROPOSED SIDE TO SIDE

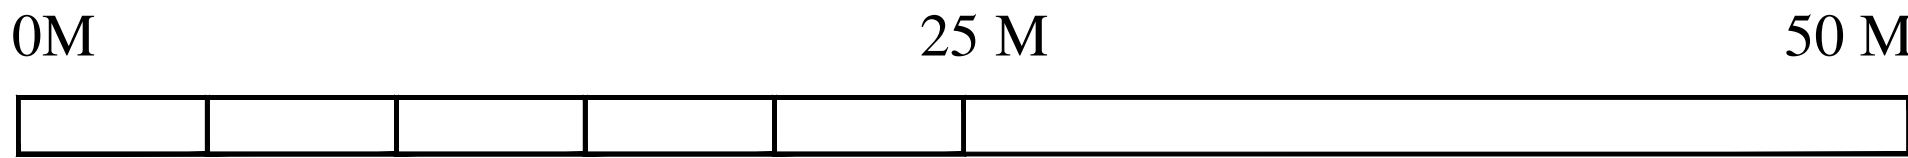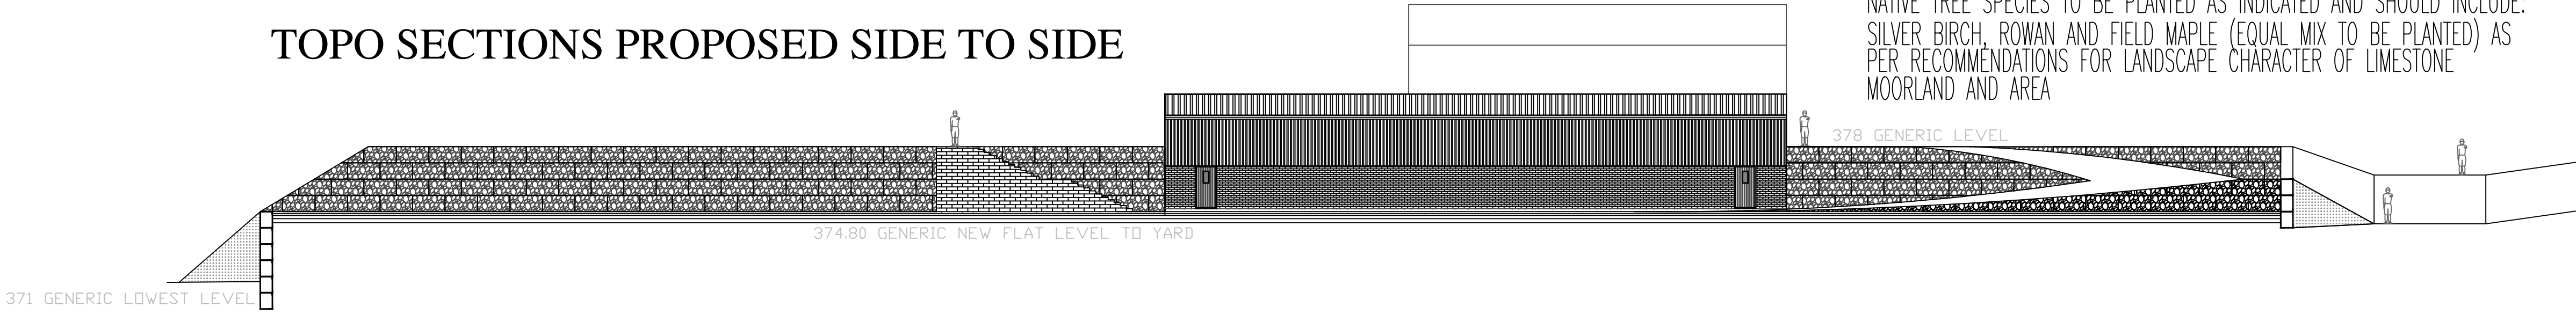

RT MYCOCK CONCRETE
TOPO SECTIONS 1:200

REVISIONS:
TOPO SECTIONS
HARPUR HILL TRADING ESTATE, BUXTON
RT MYCOCK CONCRETE

SCALE: 1:200
DATE: FEB'23 DRAWN: AJS CHECKED: AJS

©THIS DRAWING AND THE BUILDING WORKS DEPICTED ARE THE COPYRIGHT OF AJS ARCHITECTURE
AND MAY NOT BE REPRODUCED OR AMENDED EXCEPT BY WRITTEN PERMISSION. NO LIABILITY WILL BE ACCEPTED
FOR AMENDMENTS MADE BY OTHER PERSONS.

A.J.S ARCHITECTURE



32 carr road,
buxton,
derbyshire,
sk17 6wf.

h: 01298 26062
m: 07794 400237

DRAWING No: TOPO SECTIONS 02A

B REGS COMPLIANT