


Land East of 68 Queend Rd Buxton
SK177ER. 406883E,373986N

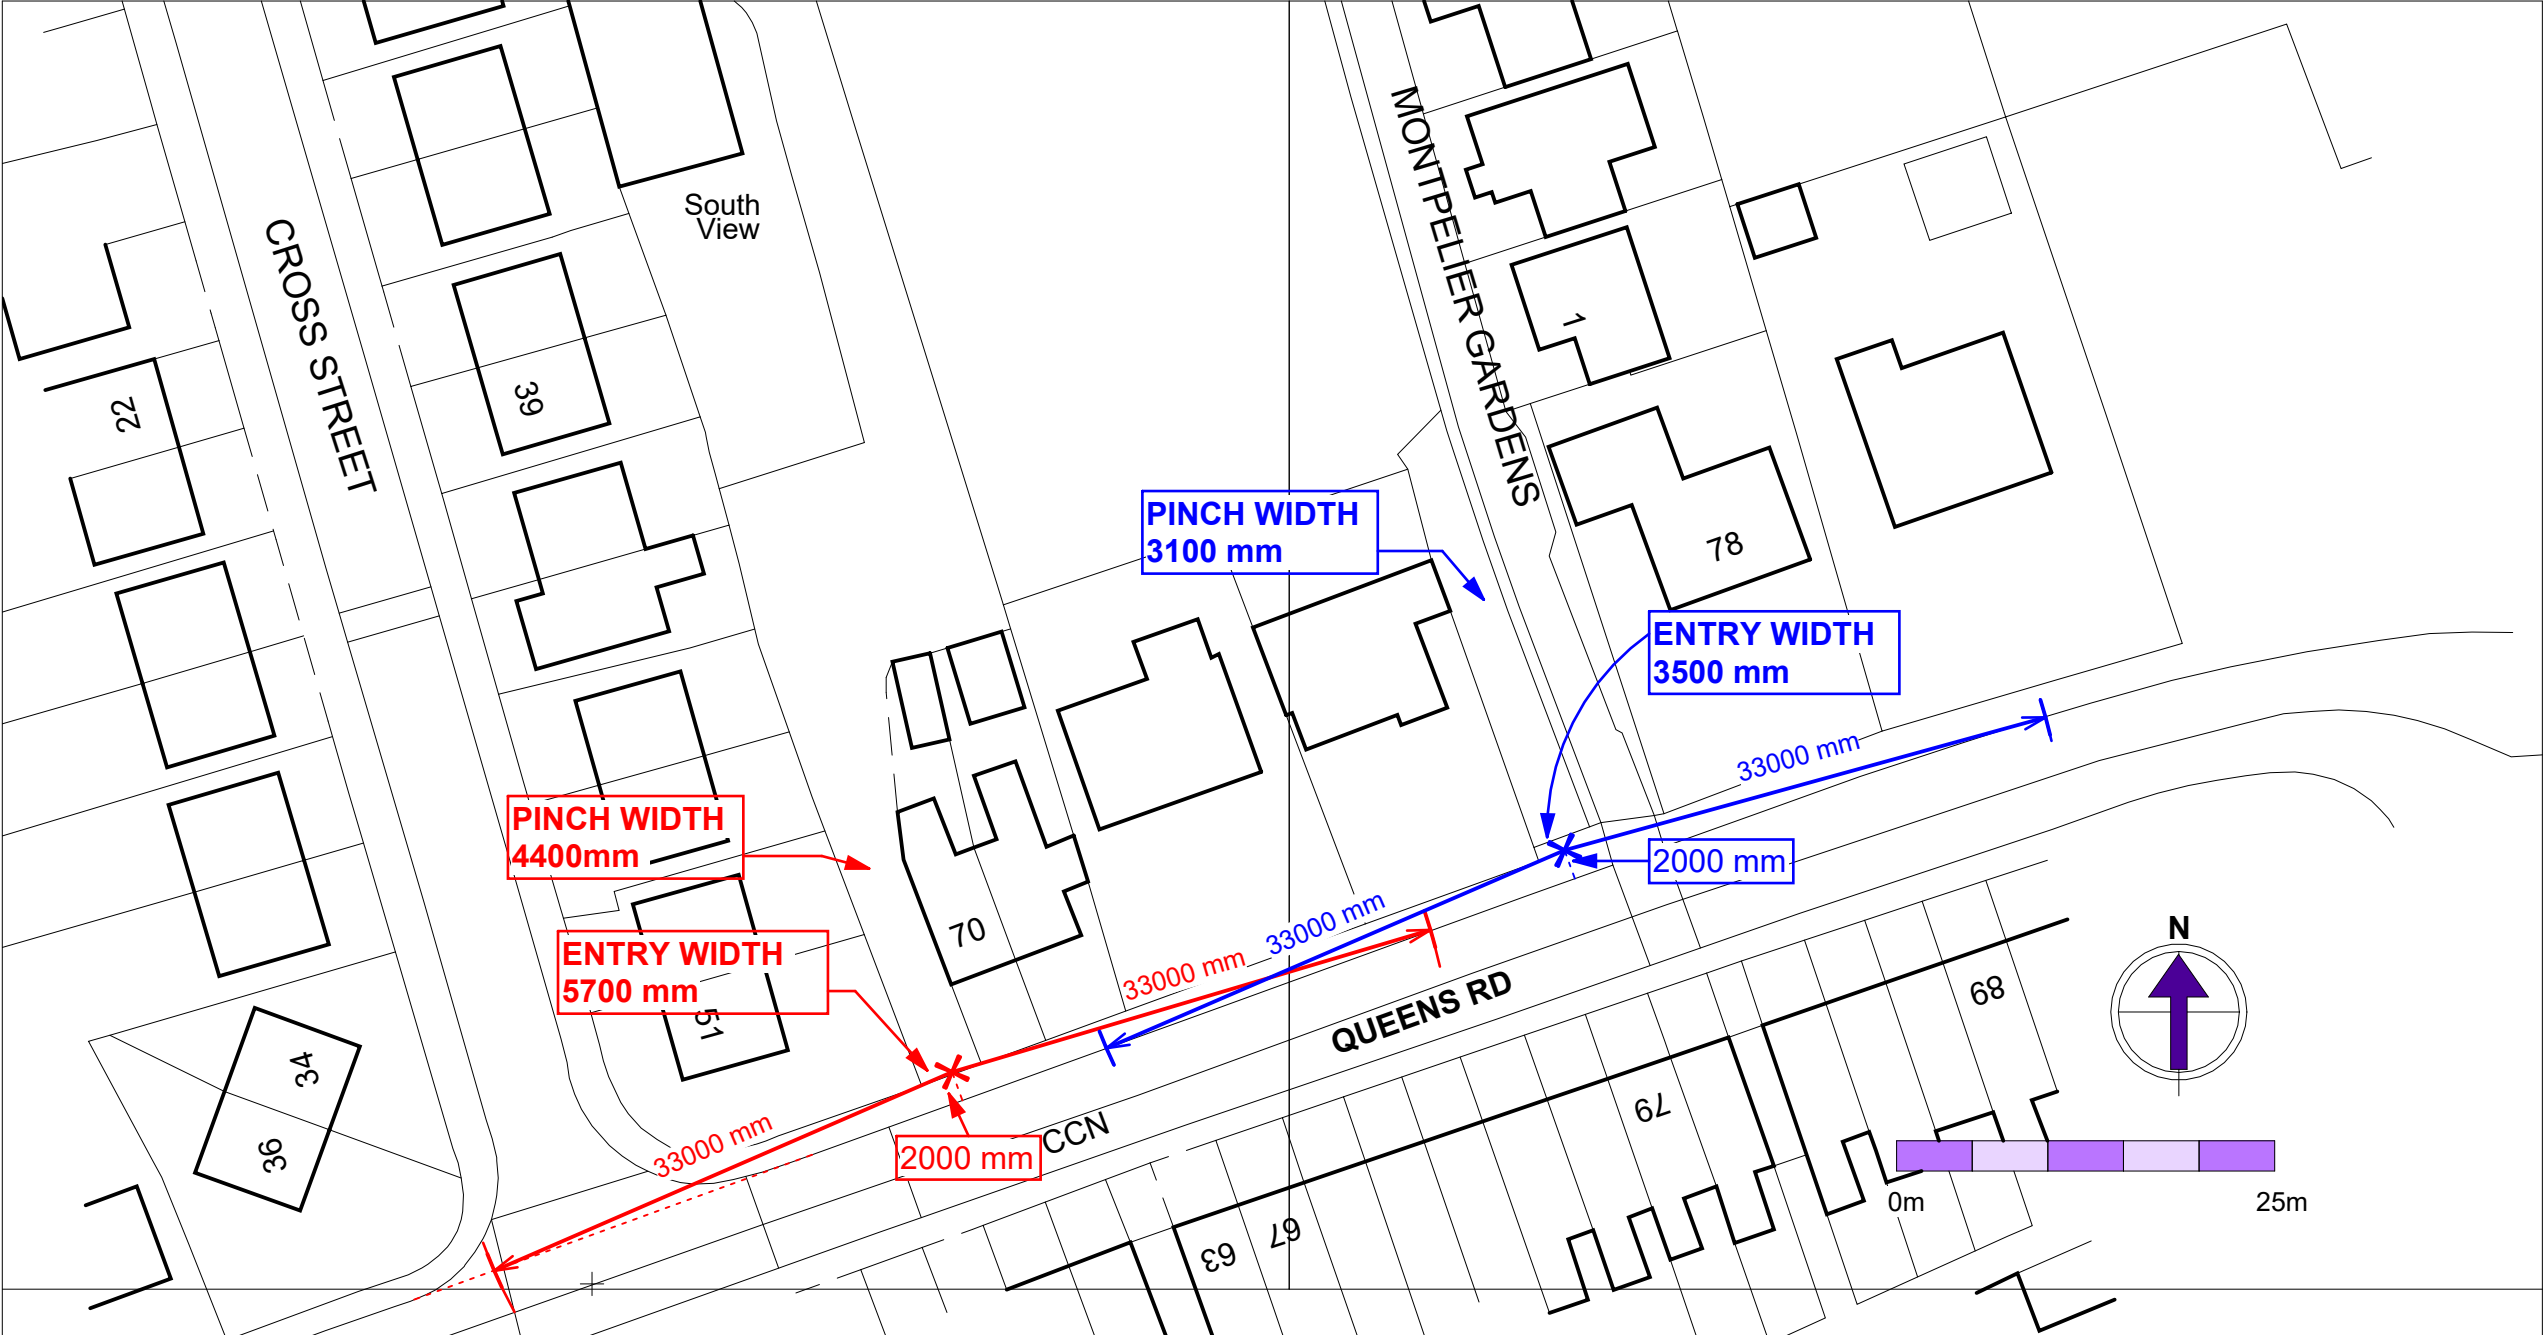

Visibility splays 2m x 33m
1 : 500

Existing used exits onto Queens Road. 20mph speed limit..

Drawing Title Visibility splays	
Scale @ A2 1 : 500	Job Number JVD69
Date/Time stamp 30/01/2025 13:19:43	Drafted by GC
Client Name Mr & Mrs Mycock	
Sheet Number	

C103

FOR SCALE DRAWING
PRINT AT 100% A2