



1 Existing GA_ Ground Floor
Scale: 1:50

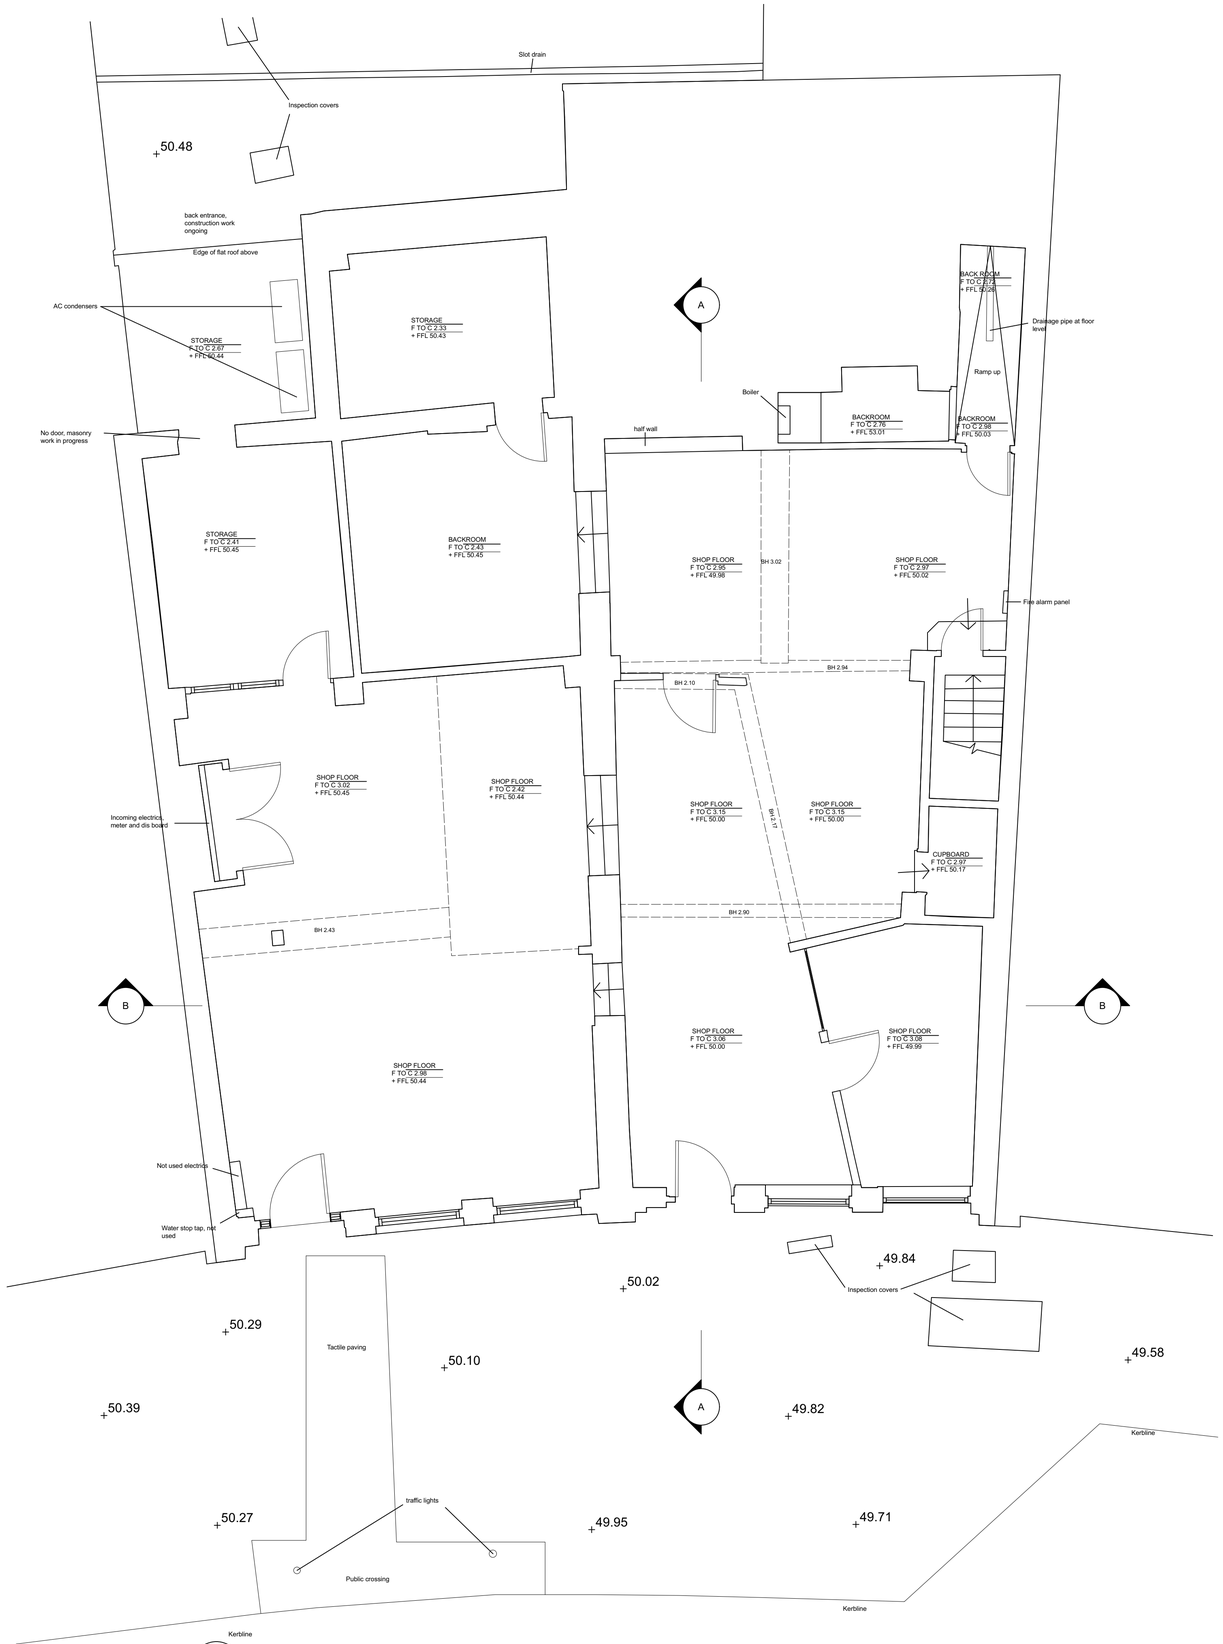

2 Existing GA_ Basement
Scale: 1:50

0 1 2 3 4 5 M

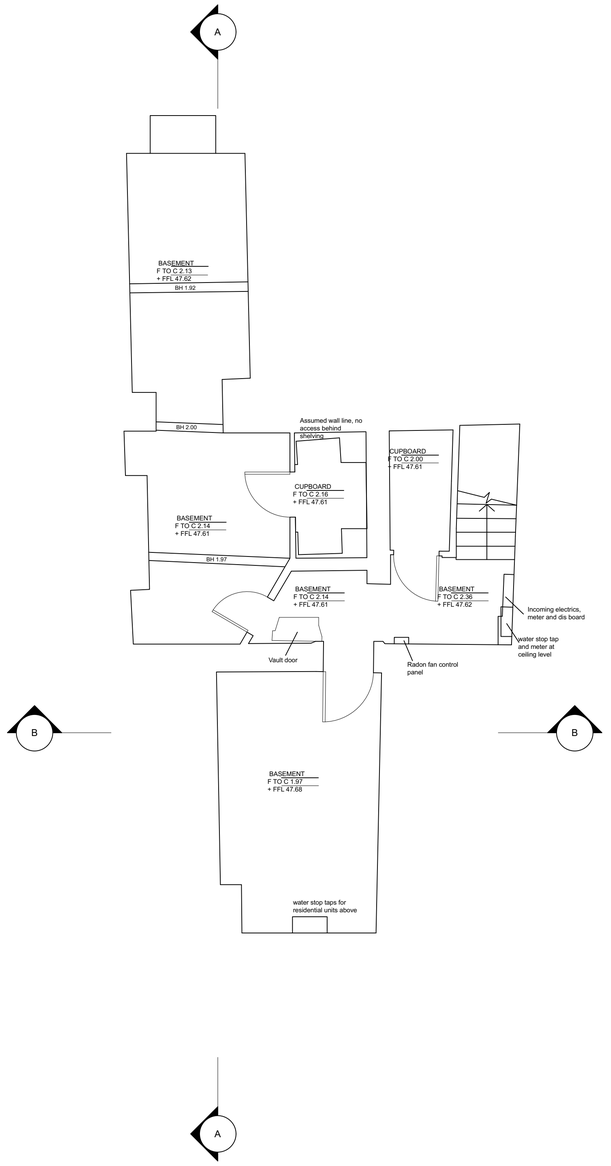





Current Revision

P1

Date	Rev	Description

Project Name	GAIL's (Buxton)
Client	GAIL's Ltd
Drawing Title	Existing Plans
Drawing Number	A1000
Date	27/11/2024
Scale	1:50 @ A1
Drawn By	RS

93
3 Neepsend Lane
Sheffield. S3 8FE
+44 (0) 114 361 9393
begin@93ft.com