



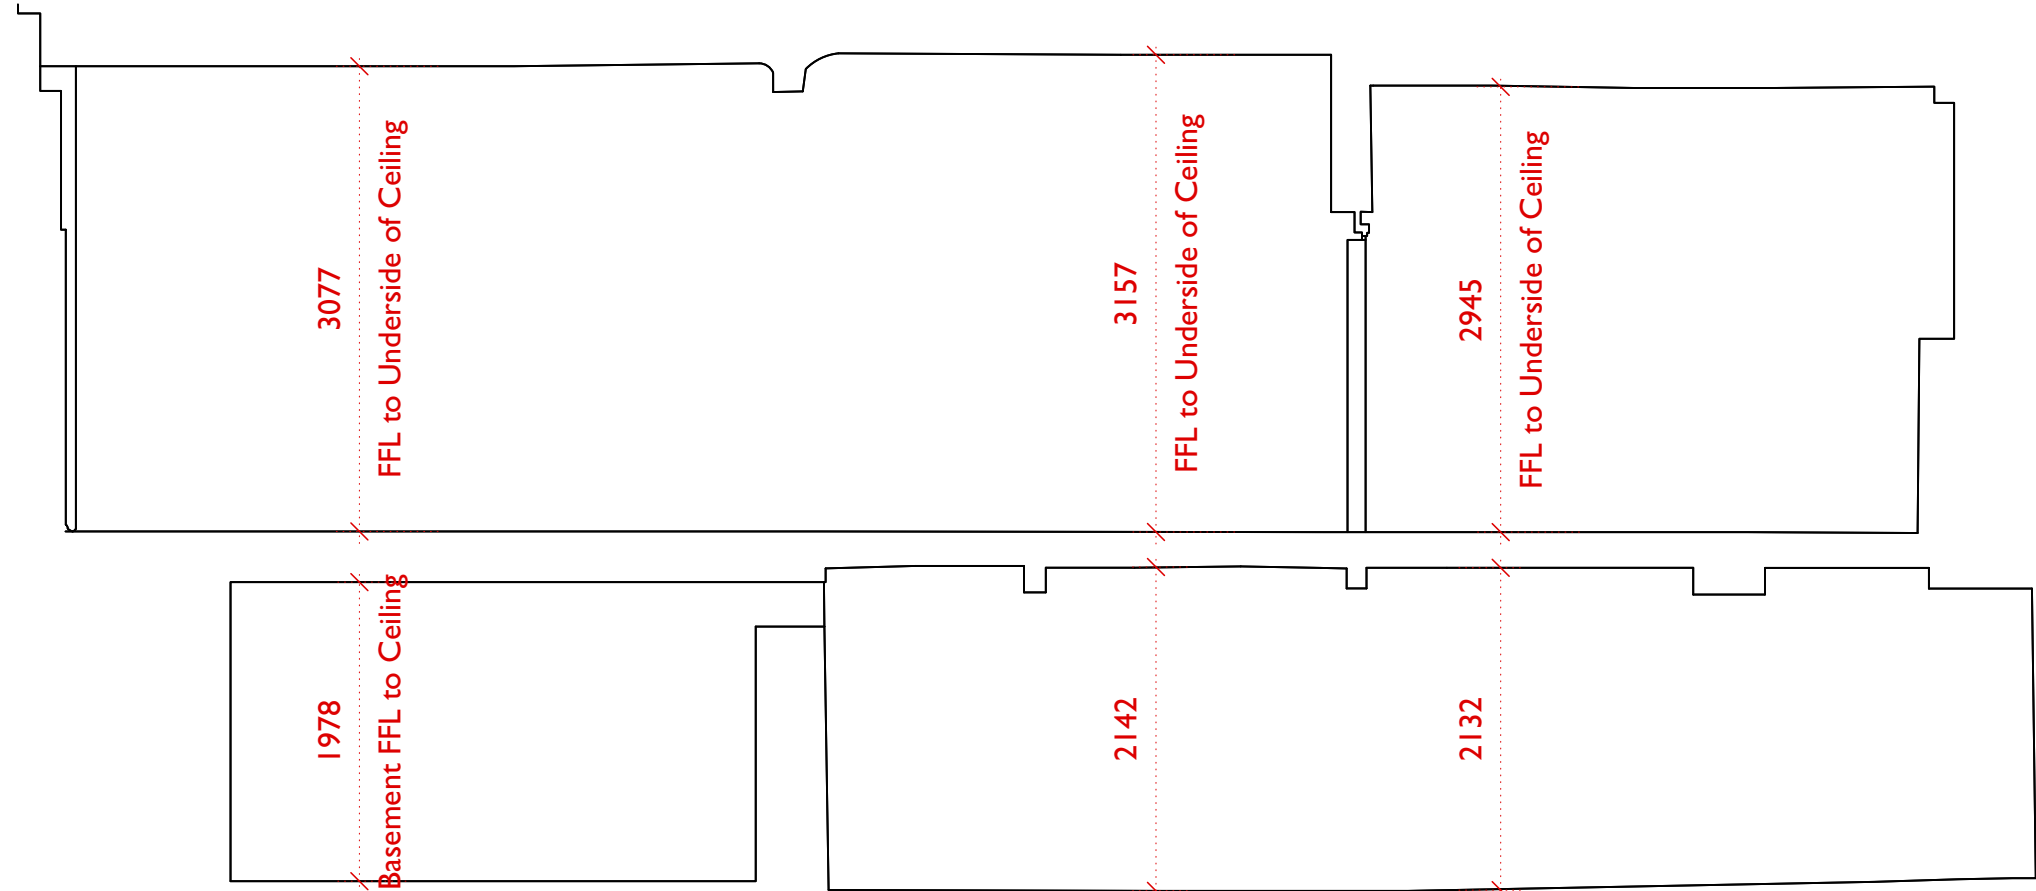

Existing Section AA  
Scale: 1:50

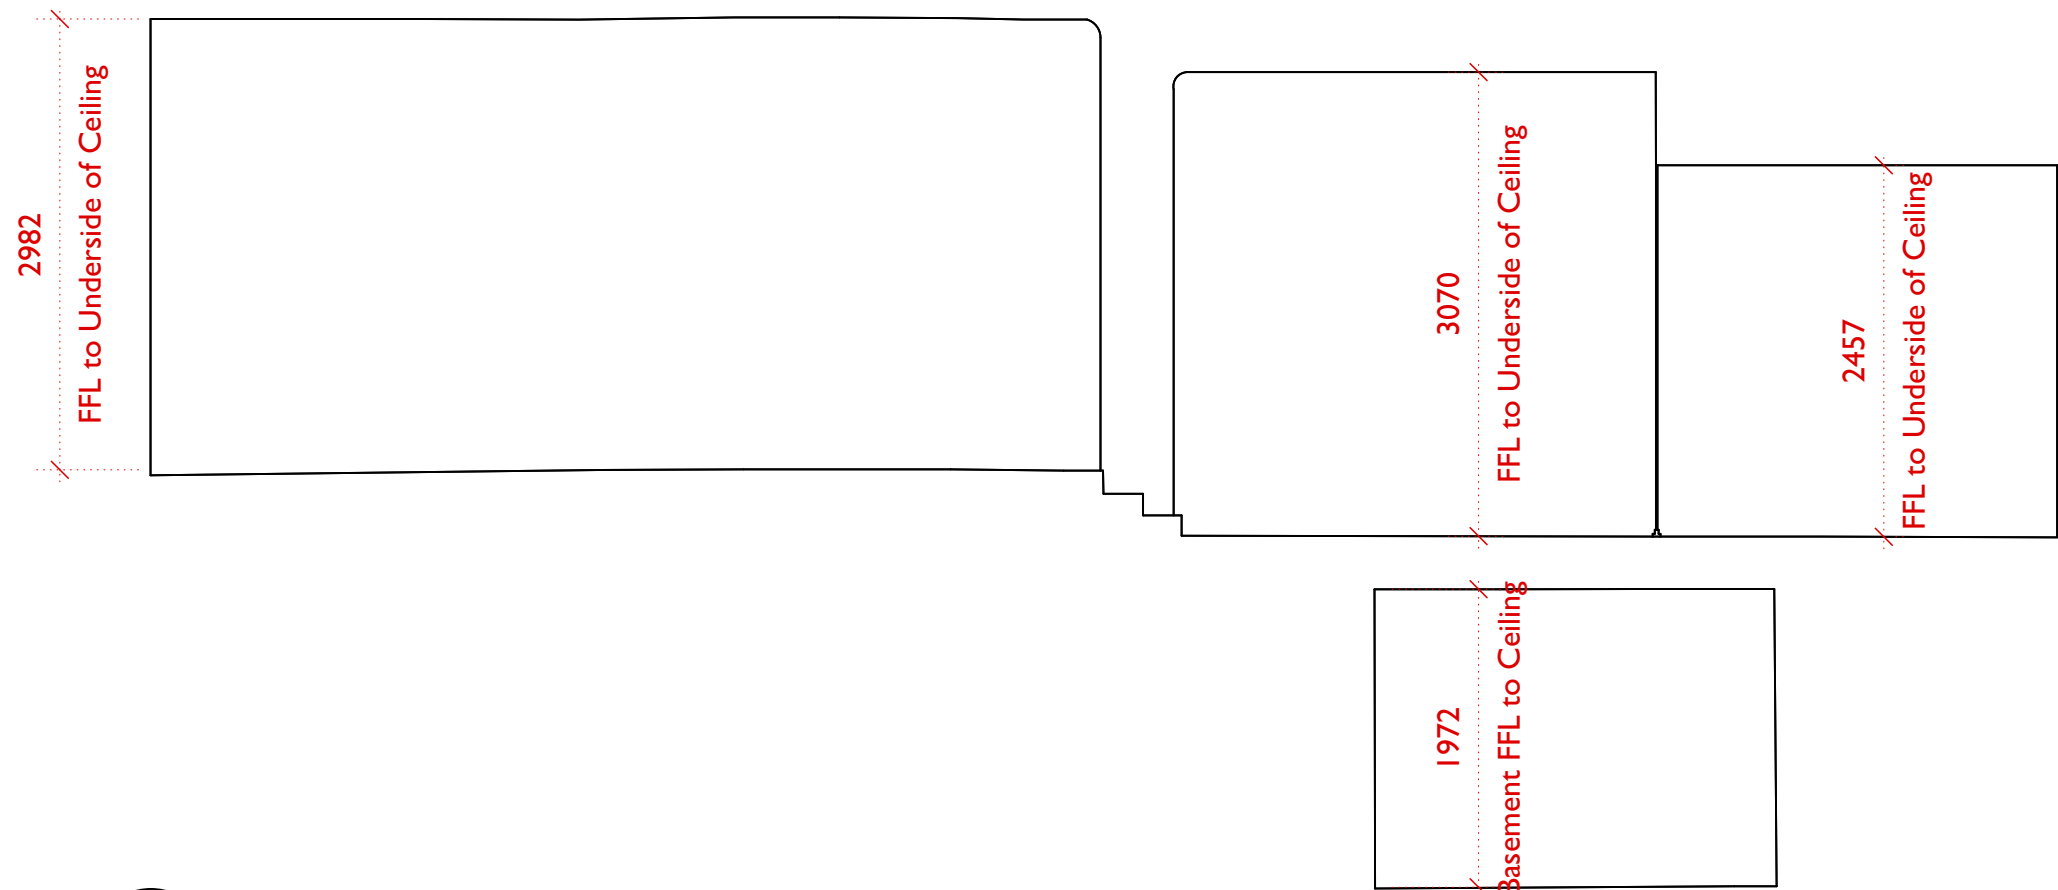

2 Existing Section BB  
Scale: 1:50



### Current Revision

# P1

| Date | Rev | Description |
|------|-----|-------------|
|------|-----|-------------|

|              |                 |
|--------------|-----------------|
| Project Name | GAIL's (Buxton) |
|--------------|-----------------|

|        |            |
|--------|------------|
| Client | GAIL's Ltd |
|--------|------------|

| Drawing Title | Existing Sections |
|---------------|-------------------|
|---------------|-------------------|

Drawing Number **A1100**

Date 27/11/2024

Scale 1:50 @ A2

Drawn By **RS**

93

**3 Neepsend Lane  
Sheffield. S3 8FE  
+44 (0) 114 361 9393  
begin@93ft.com**