




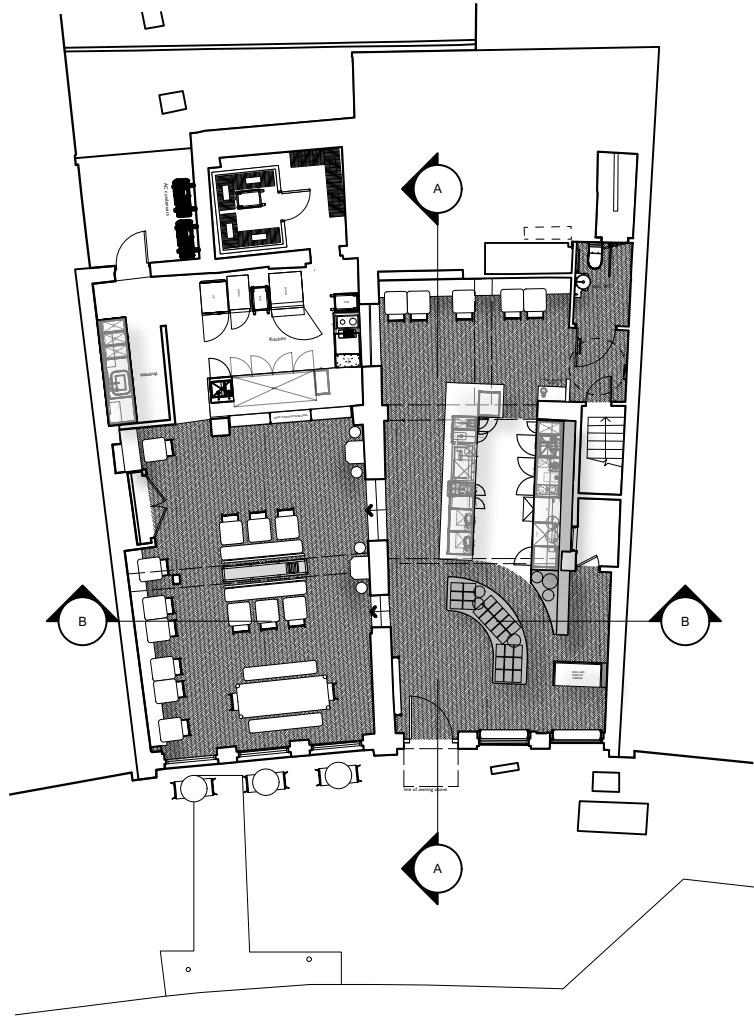

New timber framed door painted RAL 1013. Refer to drwg no A5300 for details

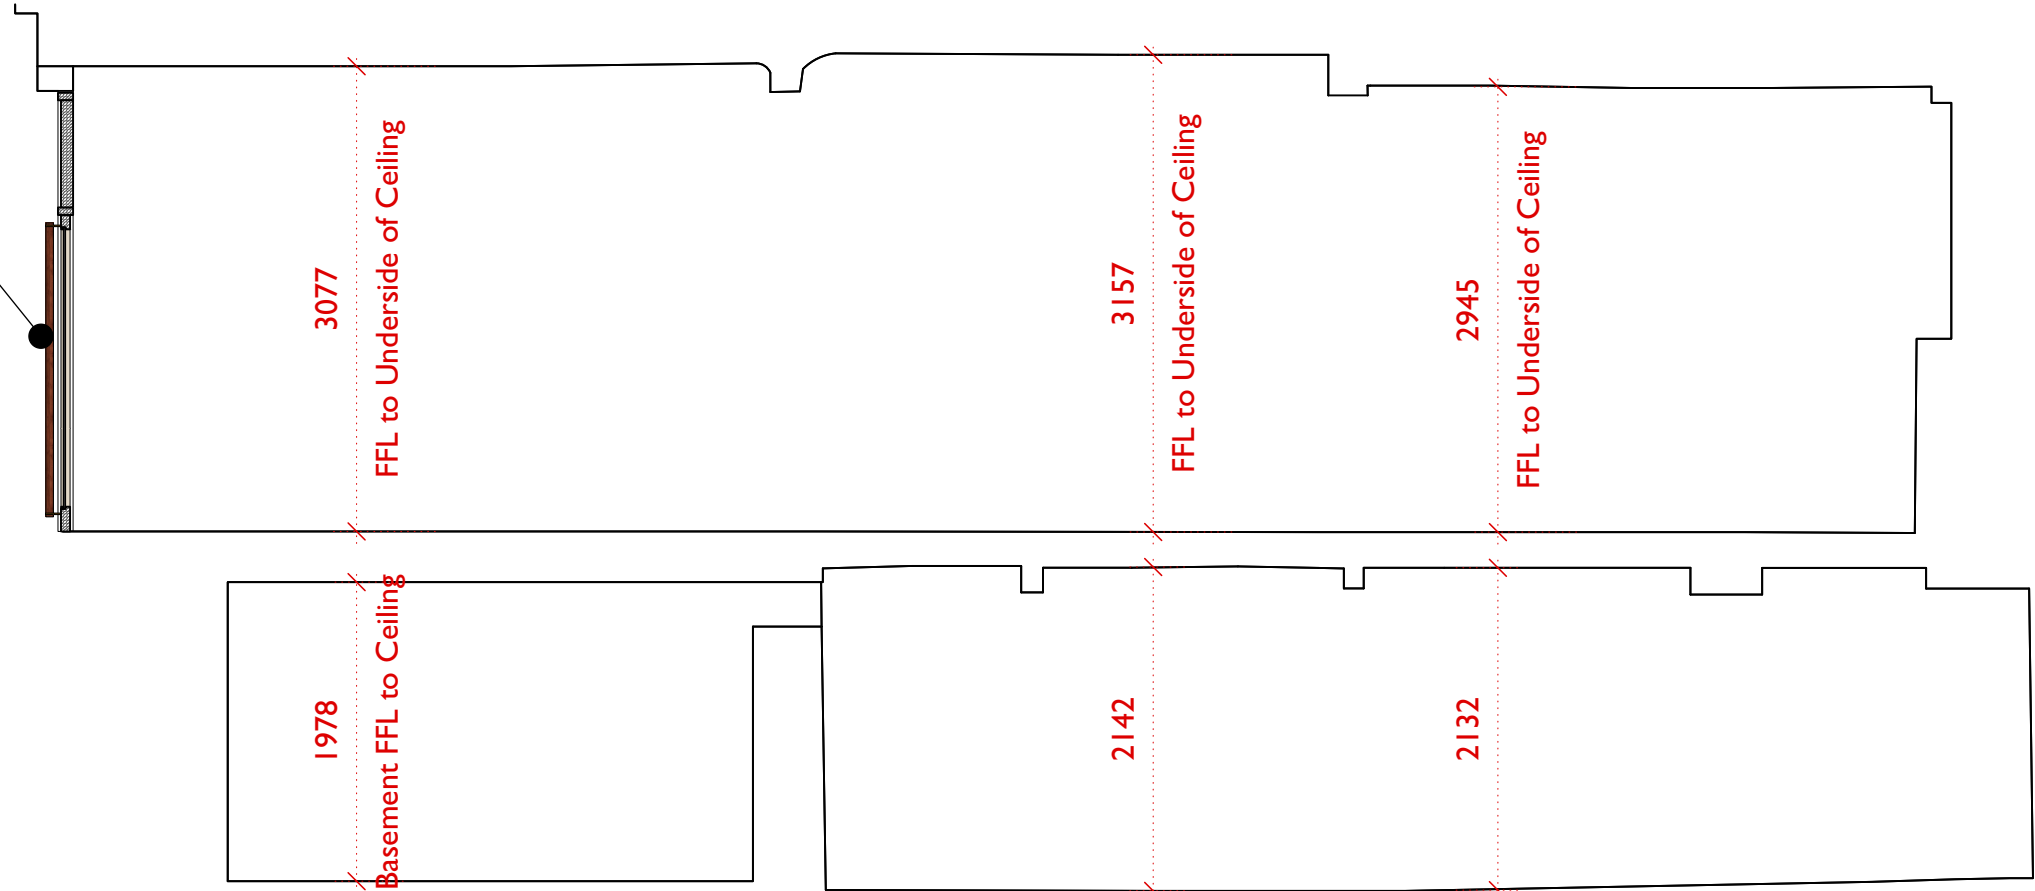

1 **Proposed Section AA**
Scale: 1:50

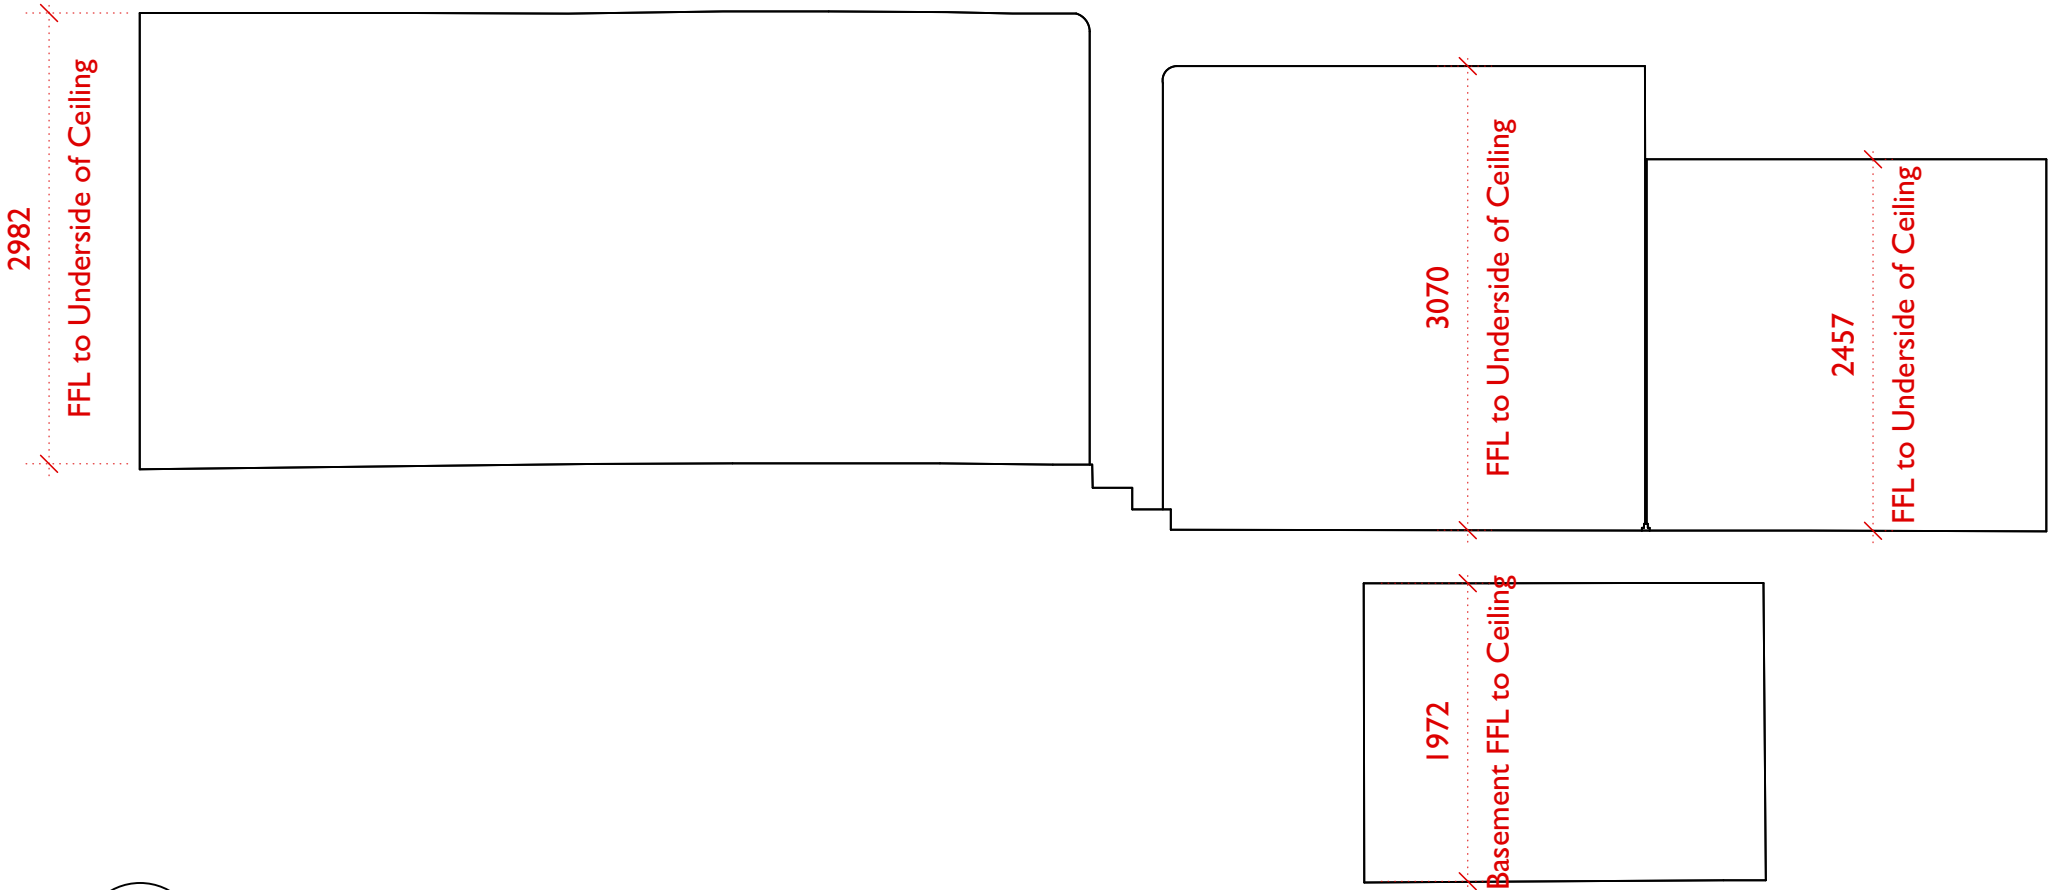

2 **Proposed Section BB**
Scale: 1:50



Current Revision

P1

Date	Rev	Description
------	-----	-------------

Project Name **GAIL's (Buxton)**

Client **GAIL's Ltd**

Drawing Title **Proposed Sections**

Drawing Number **A2100**

Date **27/11/2024**

Scale **1:50 @ A2**

Drawn By **RS**

93
3 Neepsend Lane
Sheffield, S3 8FE
+44 (0) 114 361 9393
begin@93ft.com