


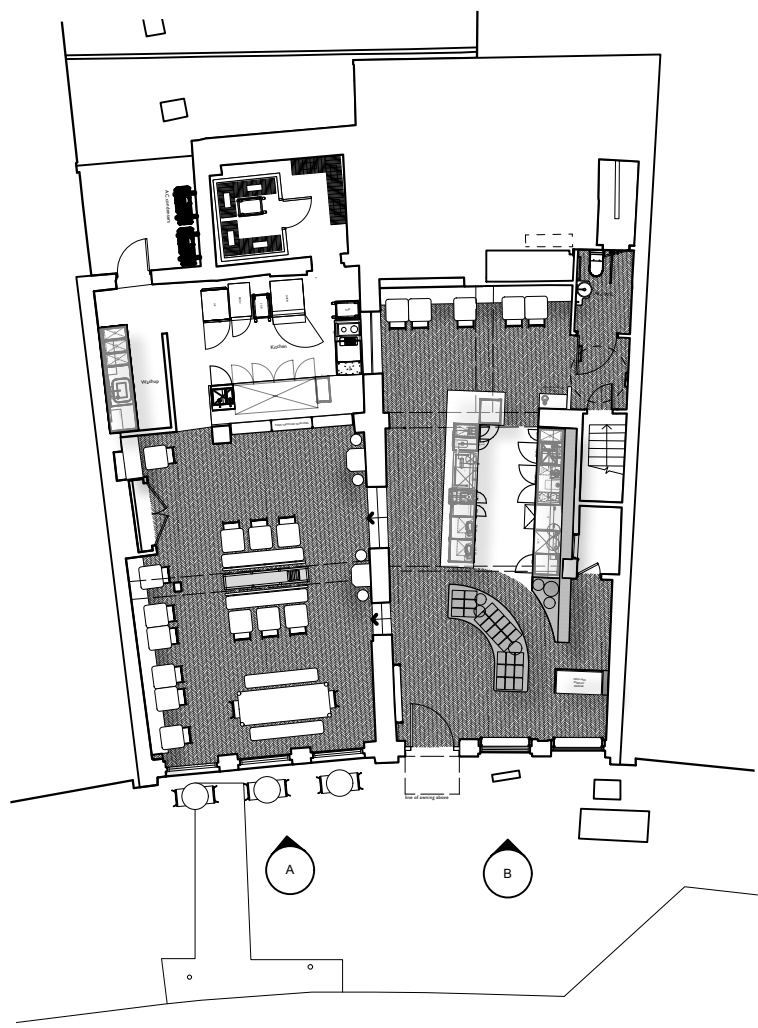

CONCEPT VISUALISATION



Current Revision

P1

Date	Rev	Description
------	-----	-------------

Project Name GAIL's (Buxton)

Client	GAIL's Ltd
--------	------------

Drawing Title	Proposed Elevations
---------------	---------------------

Drawing Number **A2200**

Date 27/11/2024

Scale 1:50 @ A1

Drawn By RS

93ft 3 Neepsend Lane
Sheffield. S3 8FE
+44 (0) 114 361 9393
begin@93ft.com