



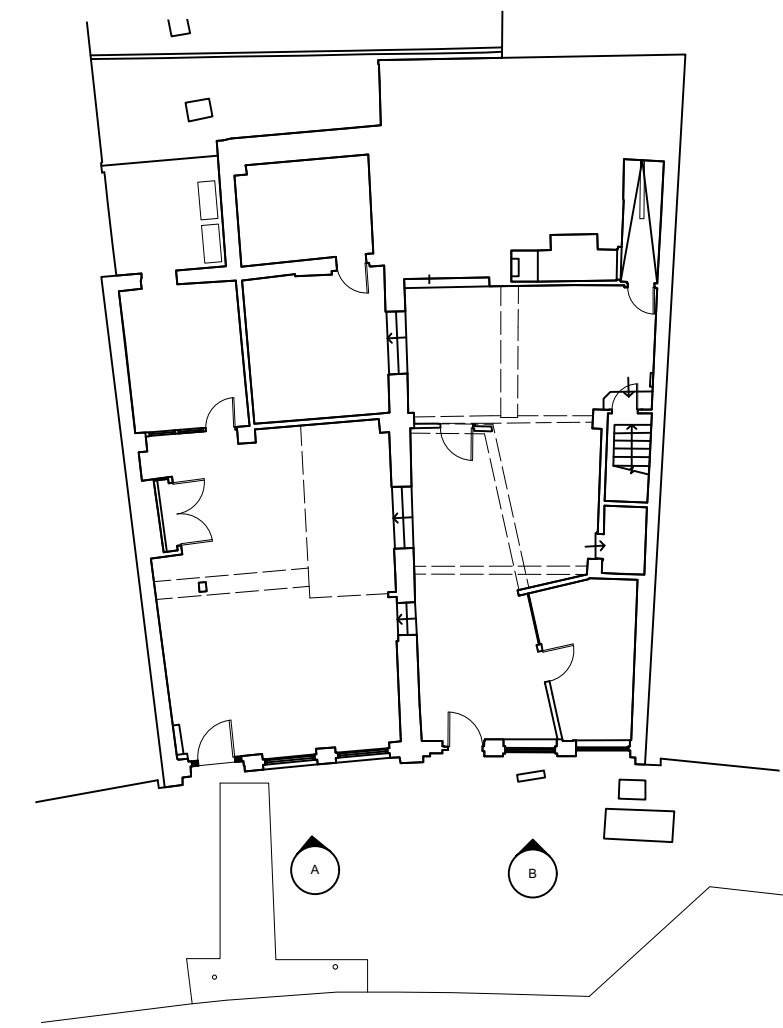

1 **Existing Elevation_A**
Scale: 1:50

2 **Existing Elevation_B**
Scale: 1:50

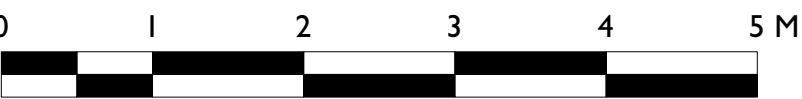

Current Revision

P1

Date	Rev	Description
------	-----	-------------

Project Name	GAIL's (Buxton)
--------------	-----------------

Client	GAIL's Ltd
--------	------------

Drawing Title	Existing Elevations
---------------	---------------------

Drawing Number	A1200
----------------	--------------

Date	27/11/2024
------	------------

Scale	1:50 @ A1
-------	-----------

Drawn By	RS
----------	----

93
3 Neepsend Lane
Sheffield, S3 8FE
+44 (0) 114 361 9393
begin@93ft.com