
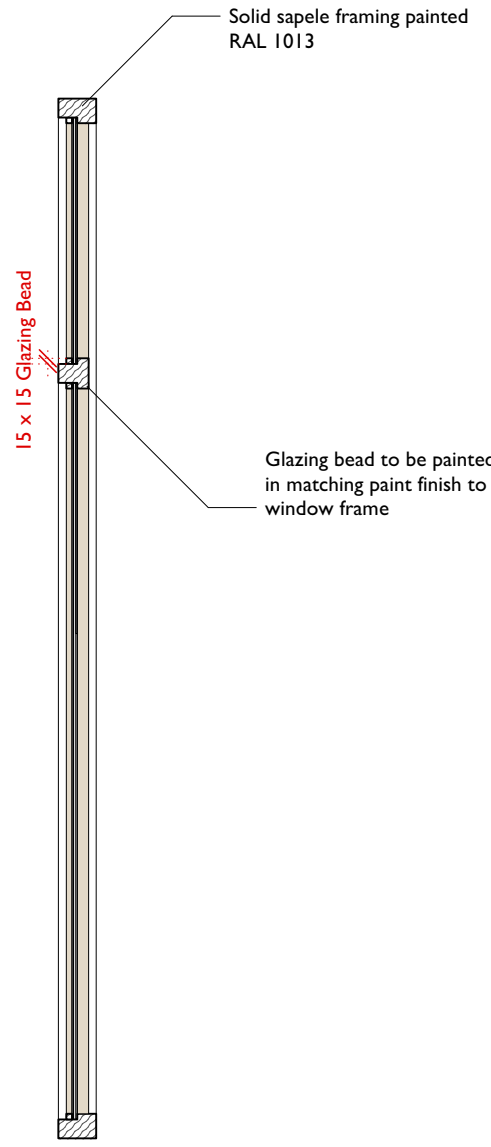
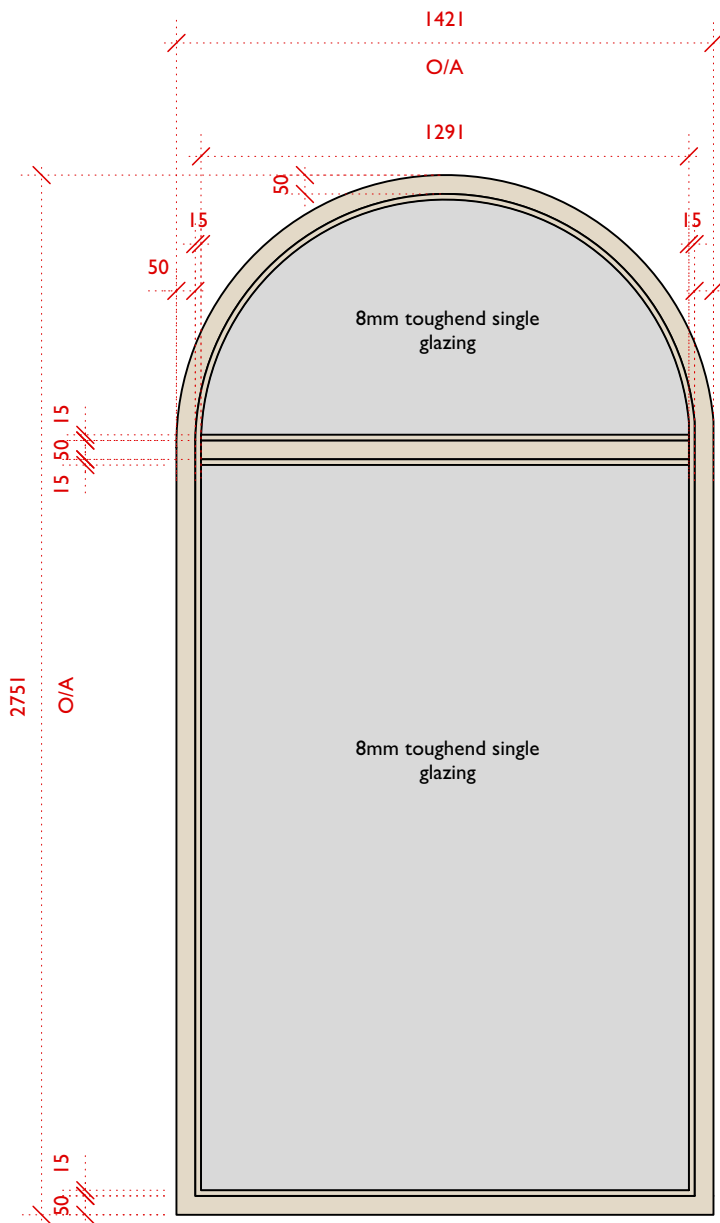
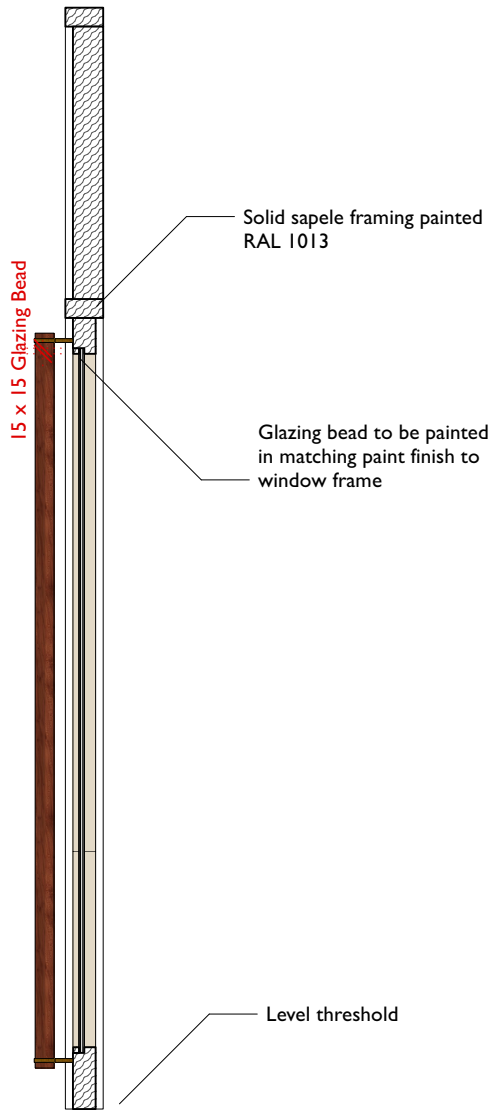


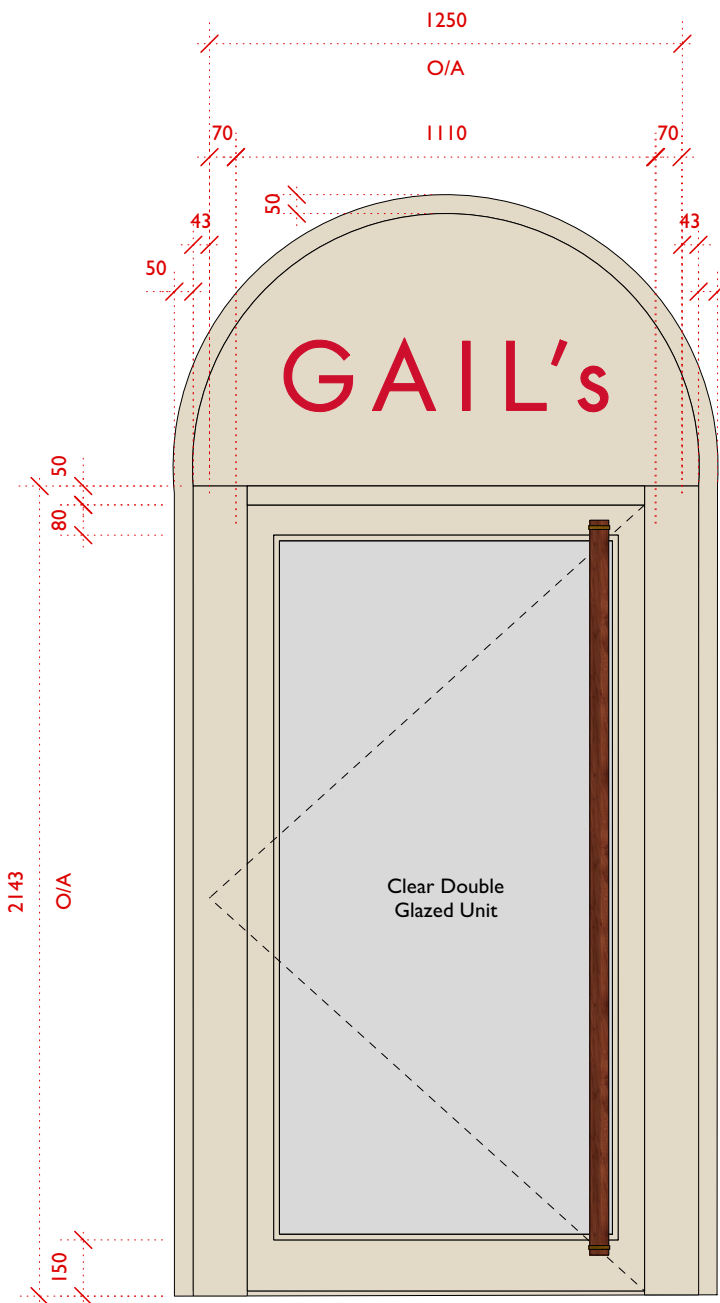

Current Revision		
P1		
Date	Rev	Description
Project Name		
GAIL's (Buxton)		
Client		
GAIL's Ltd		
Drawing Title		
Proposed Door & Window Details		
Drawing Number		
A5300		
Date		
27/11/2024		
Scale		
1:20 @ A2		
Drawn By		
RS		

1 D 0/1 Details
Scale: 1:20

2 W 0/1 Details
Scale: 1:20