



EXISTING PLANS 1:100


GROUND FLOOR

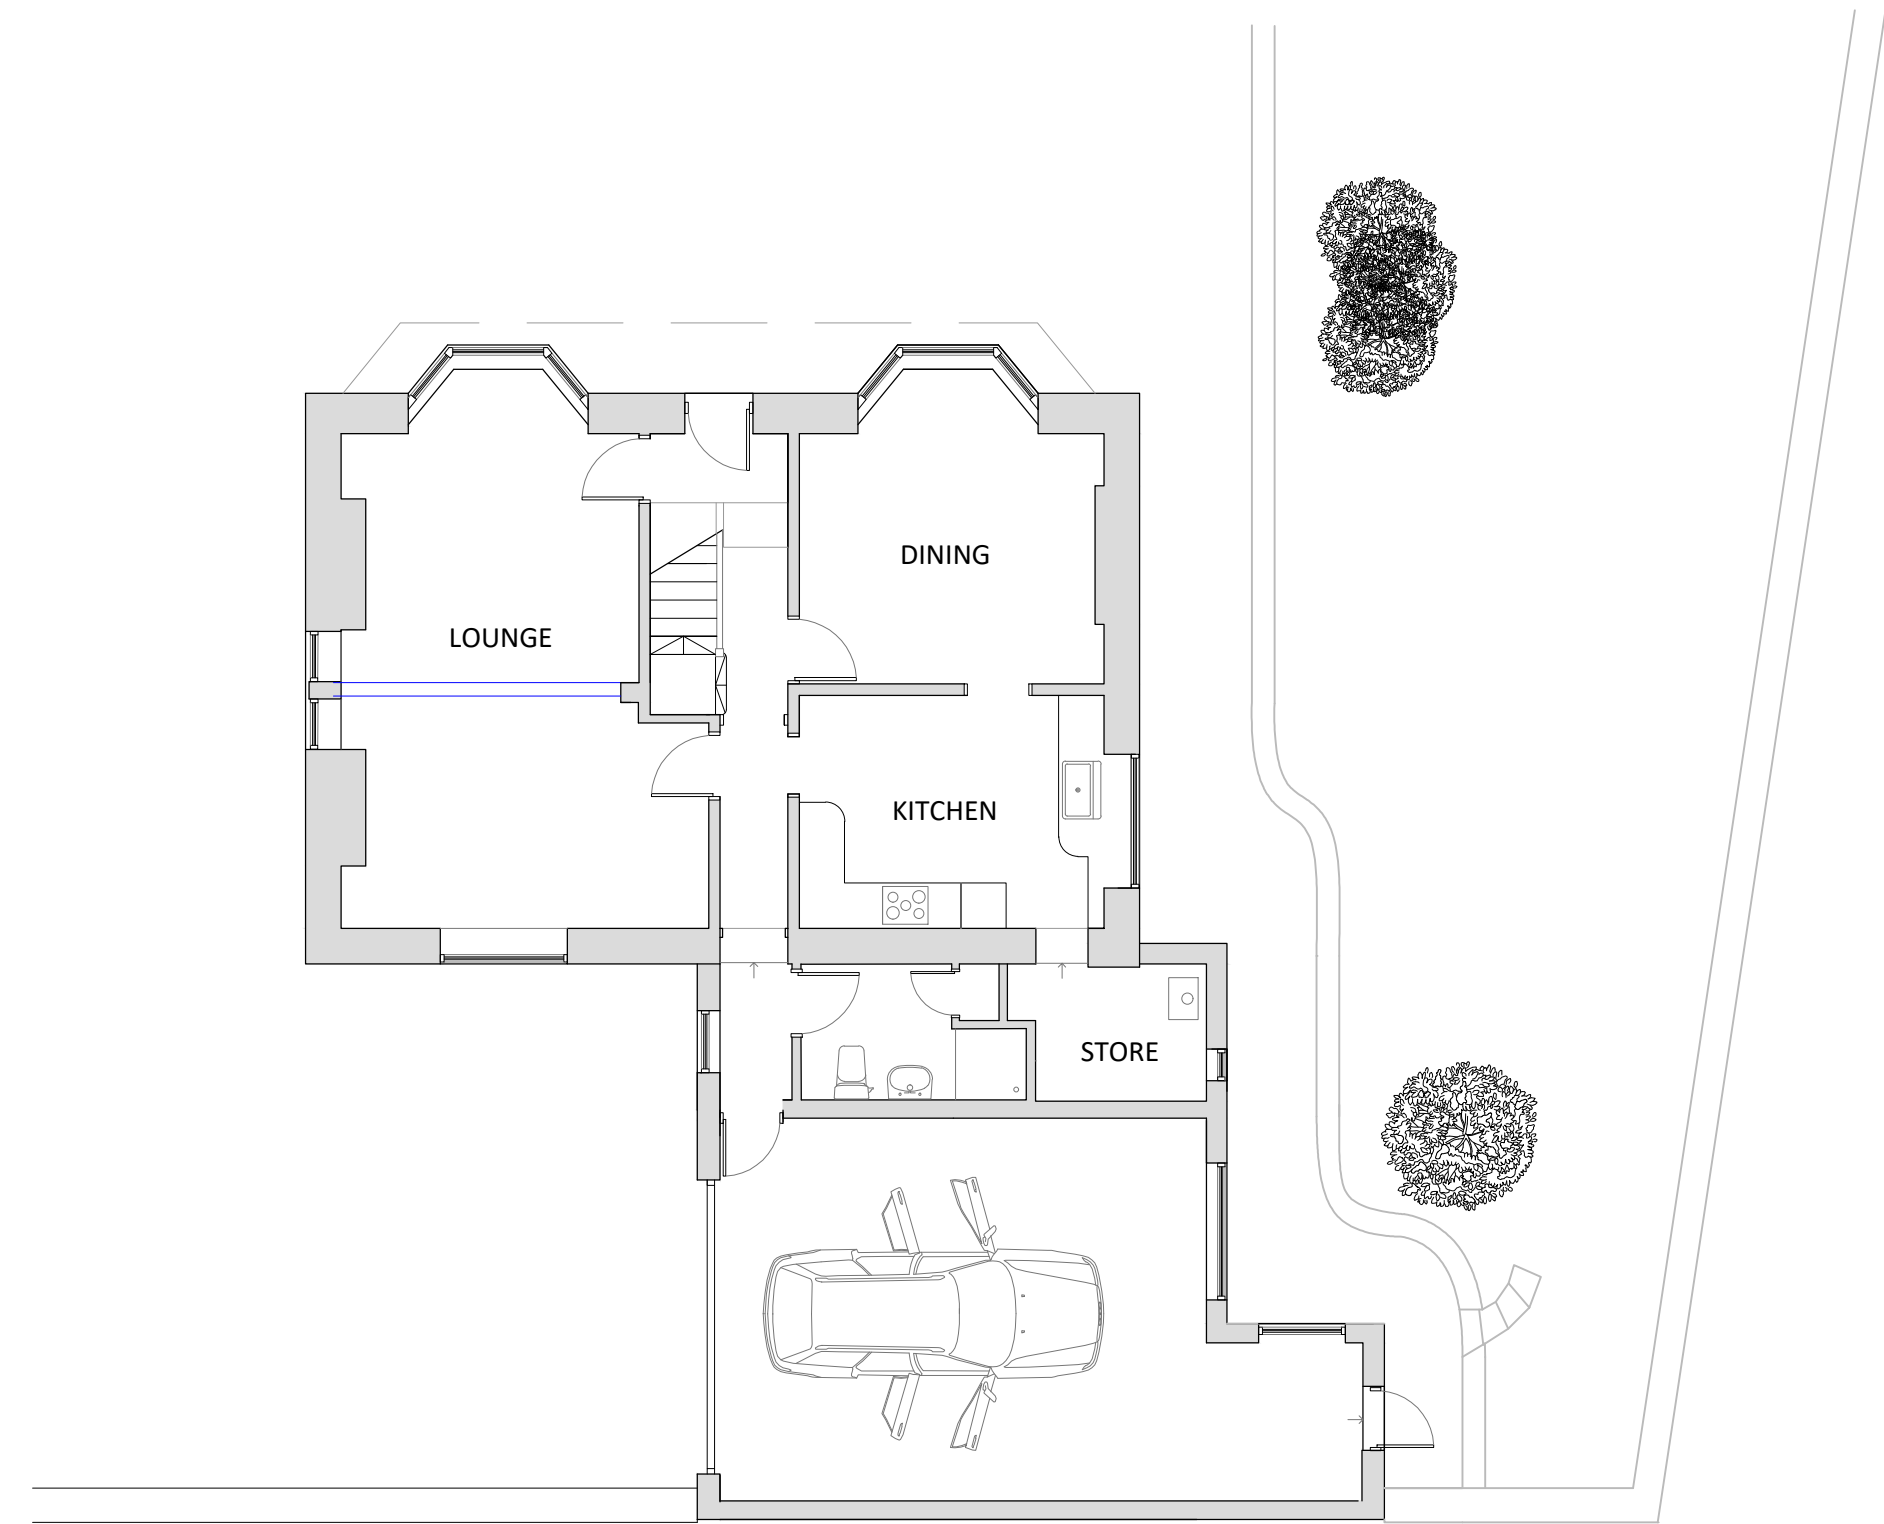

FIRST FLOOR

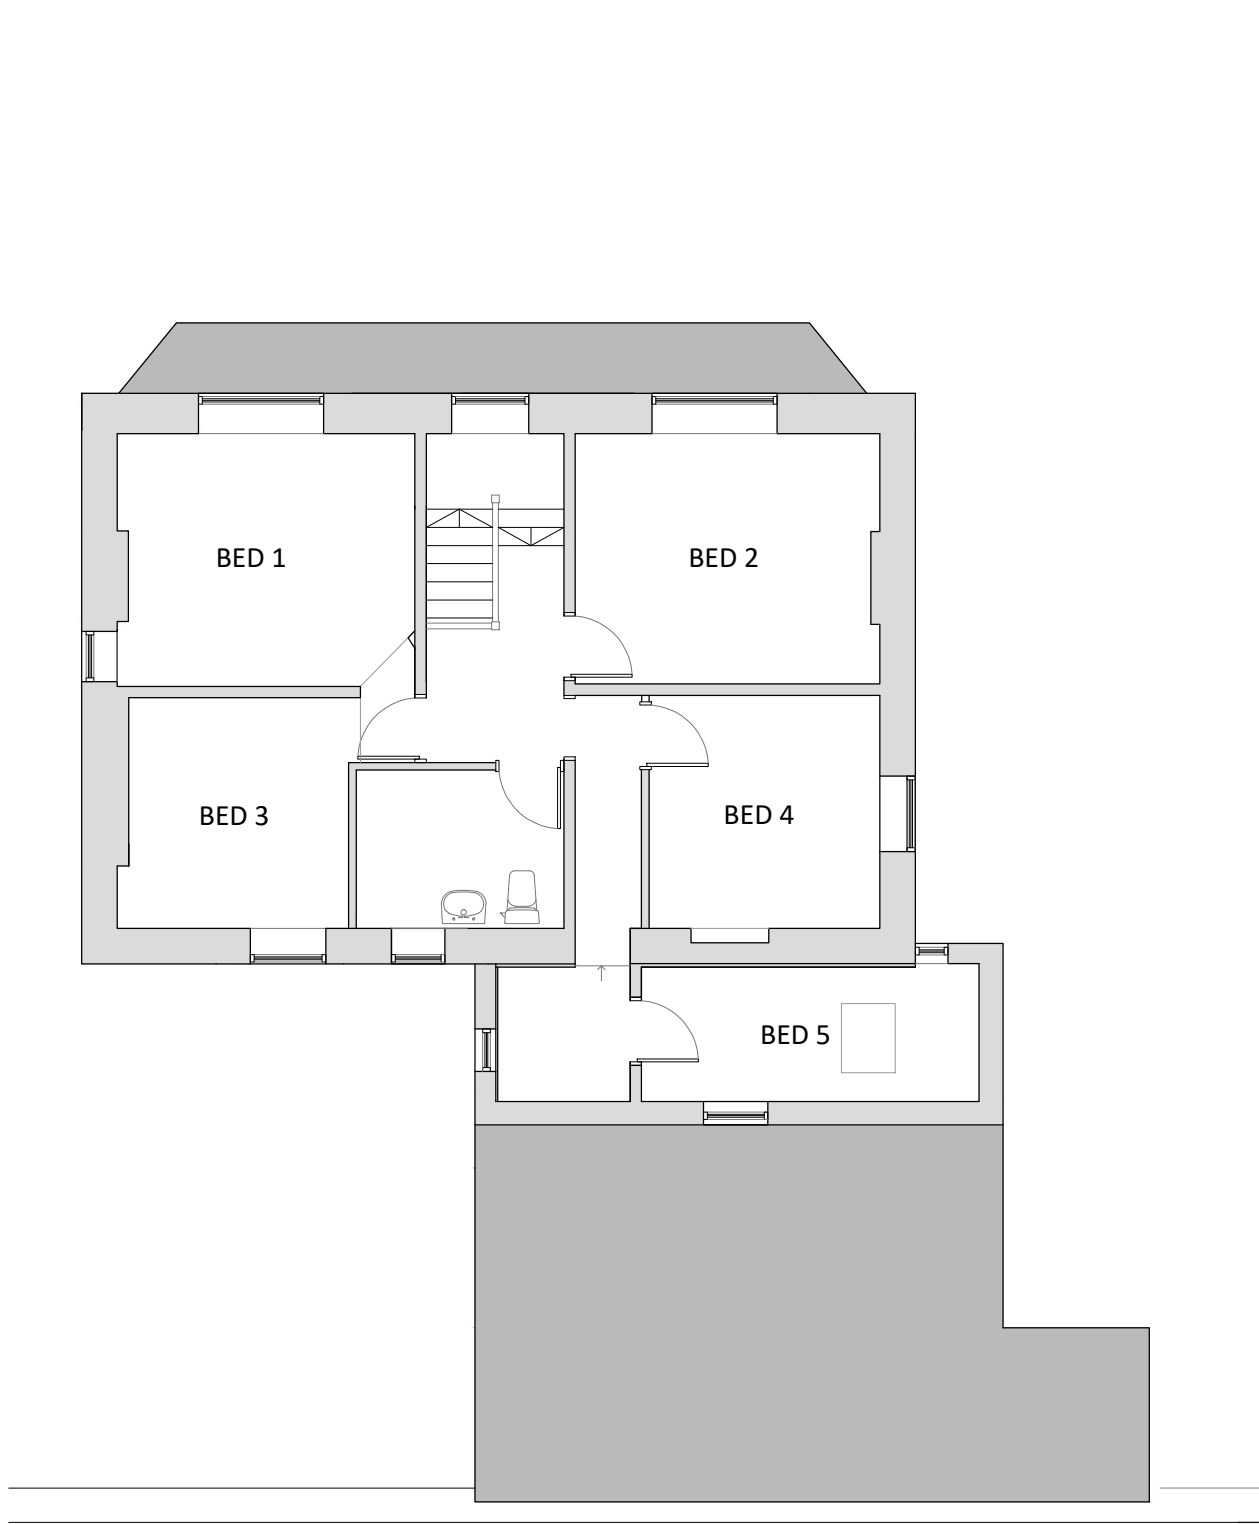


ROOF PLAN

 


PROPOSED PLANS 1:100



GROUND FLOOR

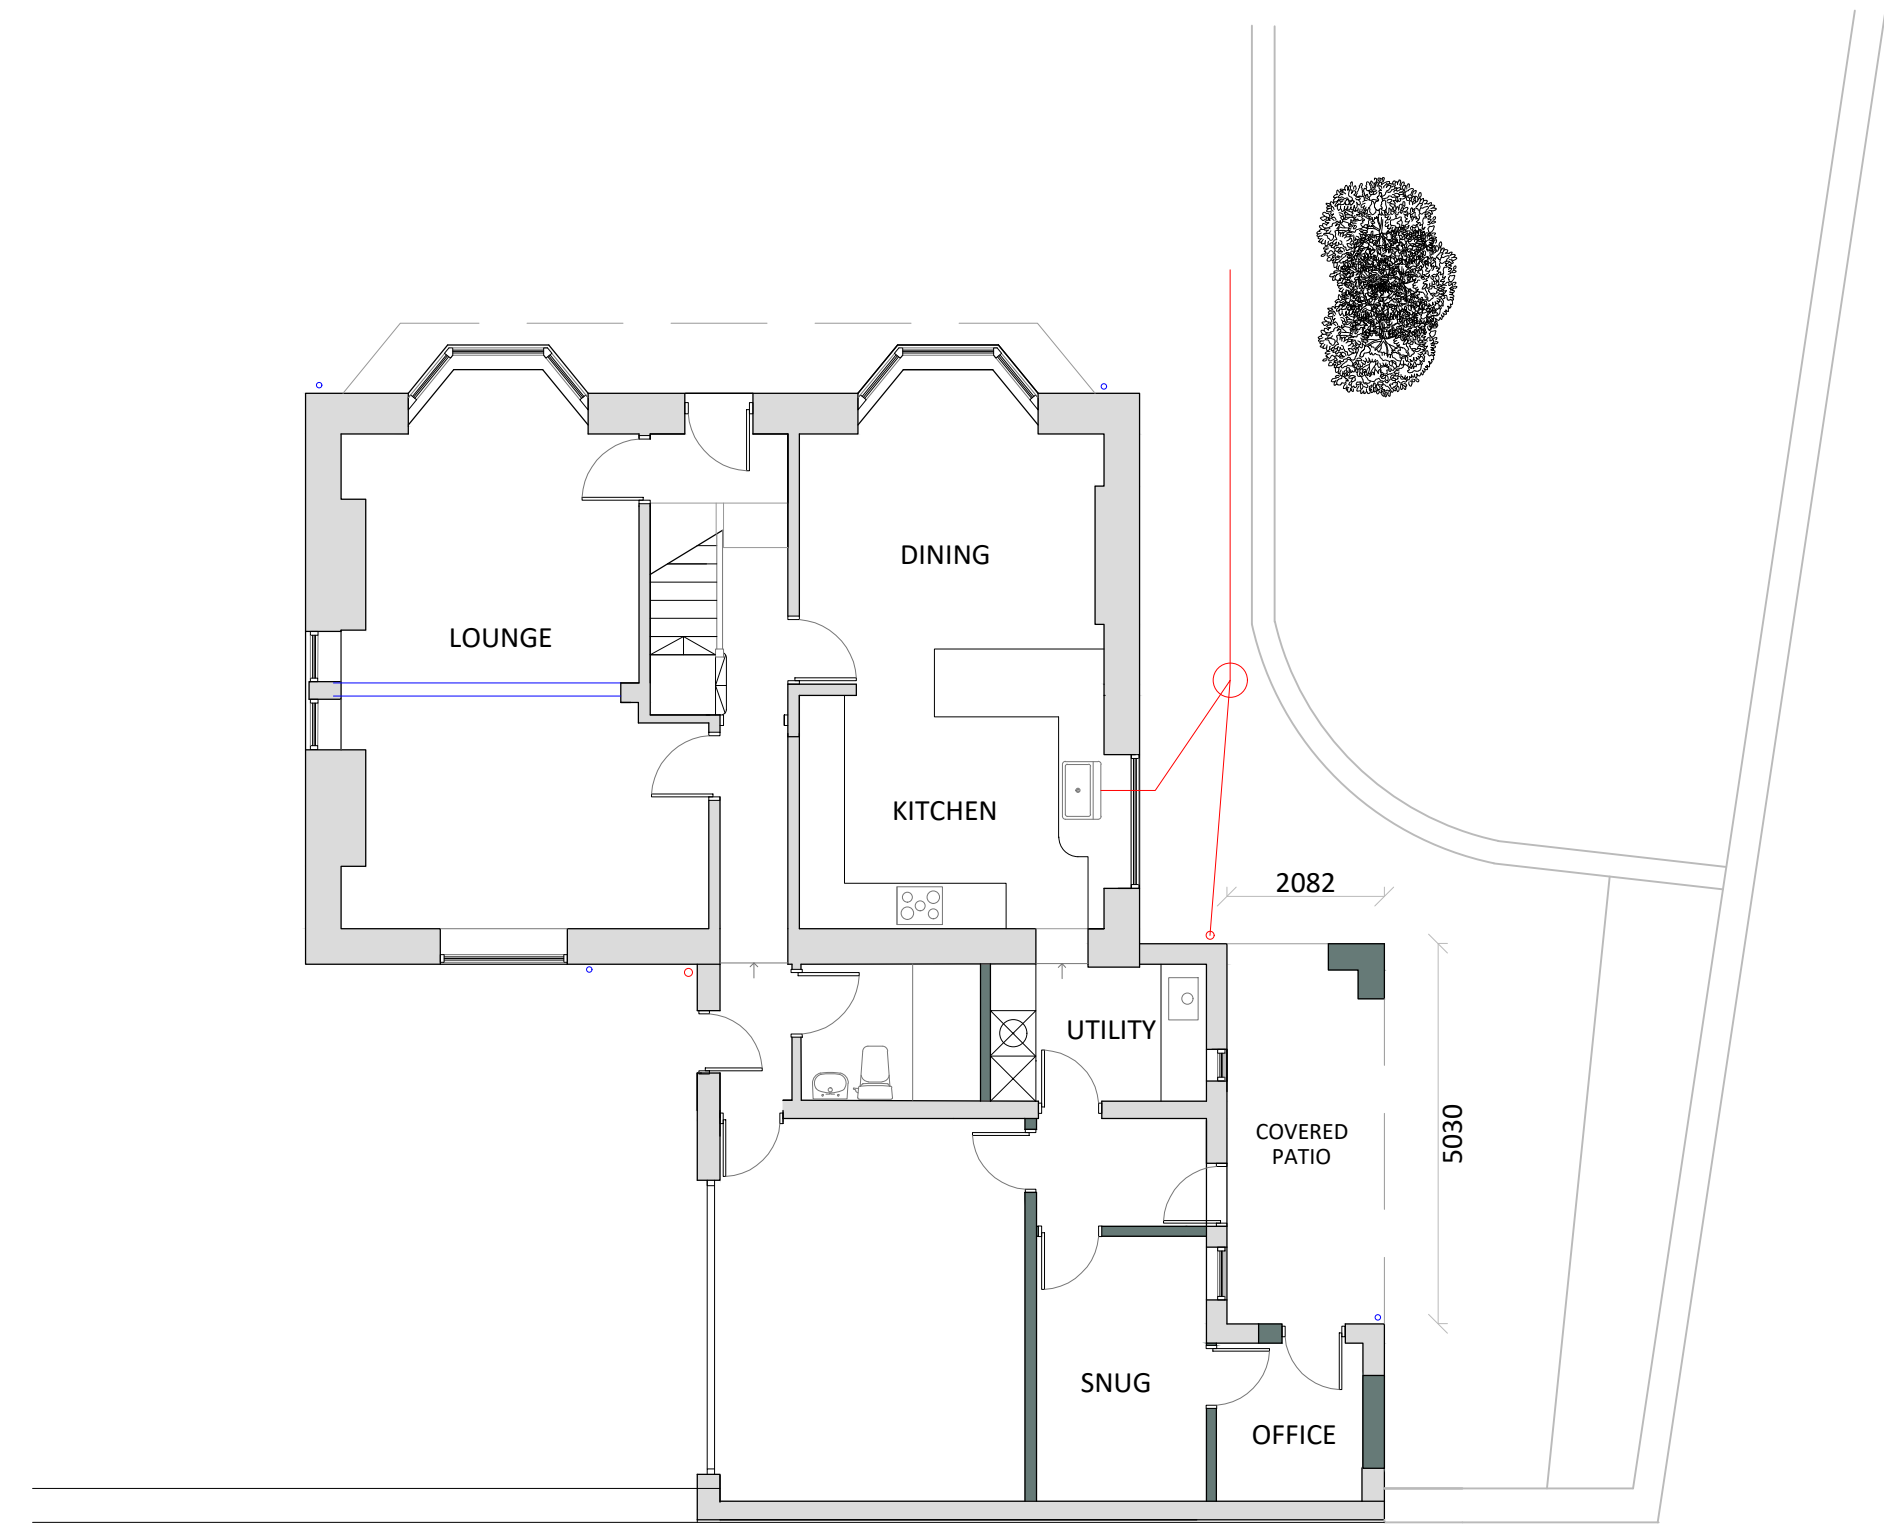

FIRST FLOOR

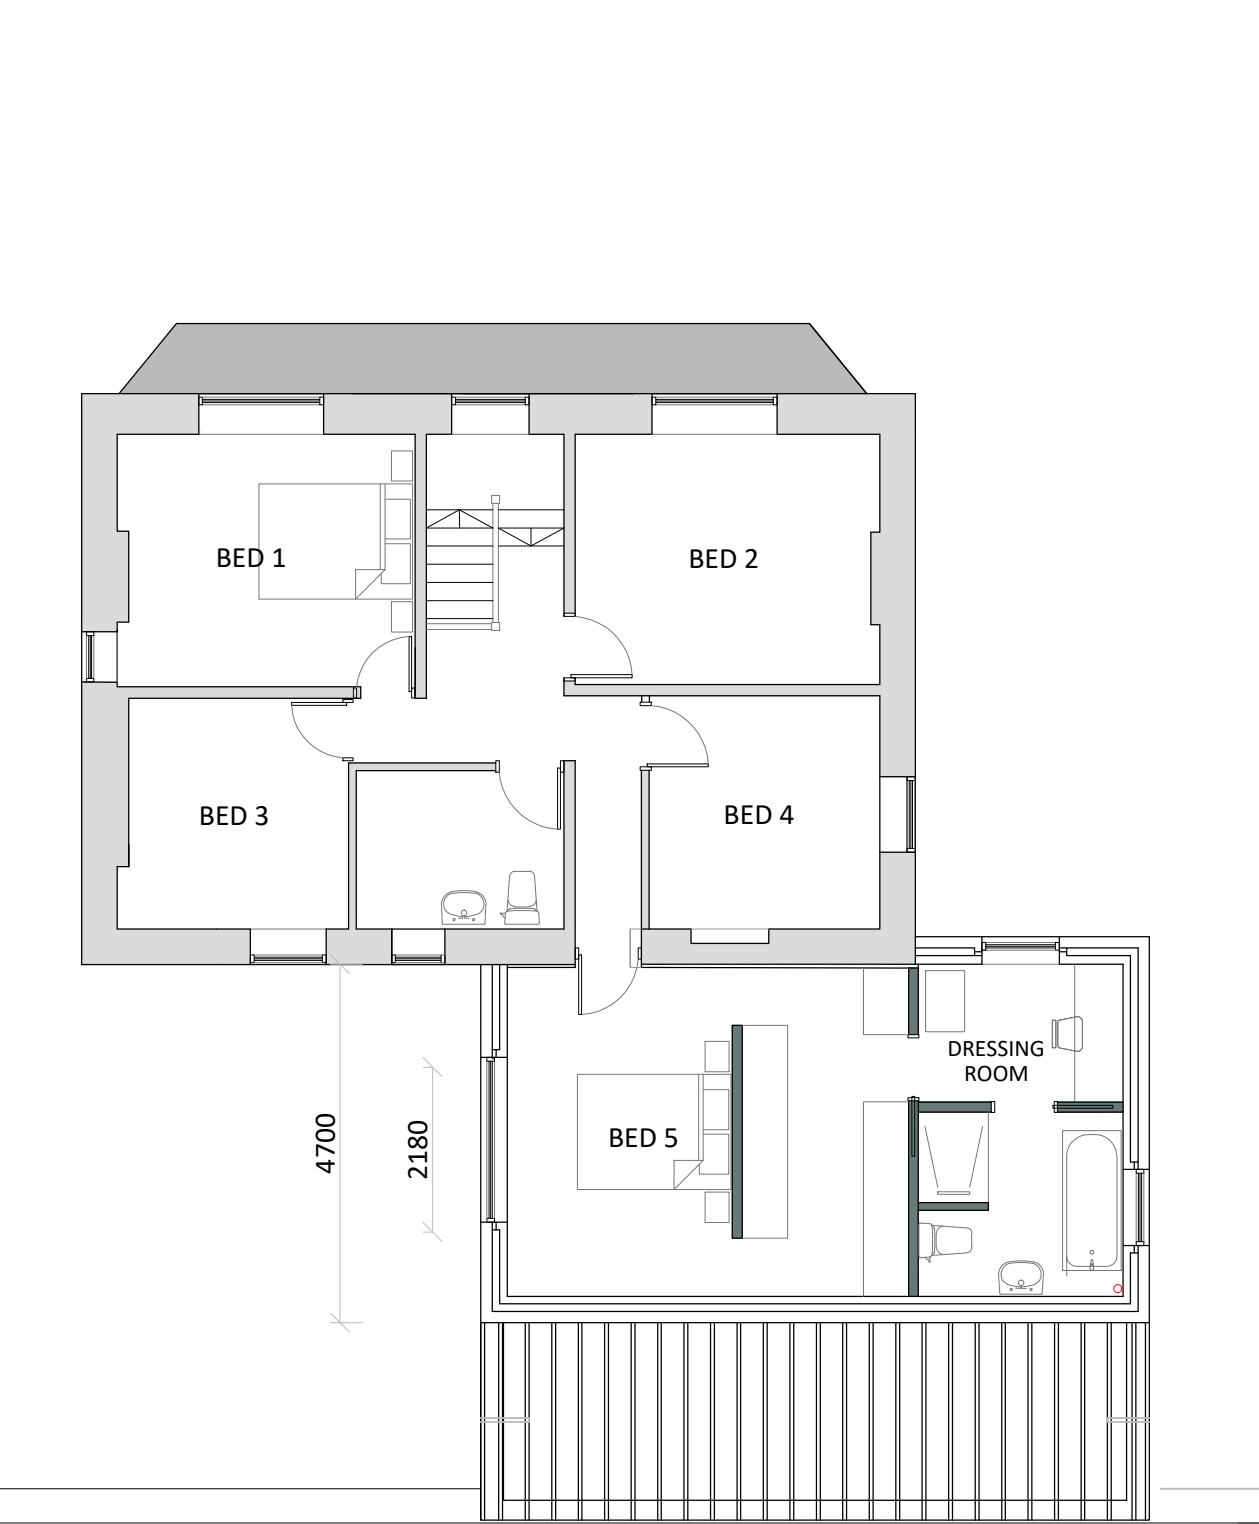

ROOF PLAN

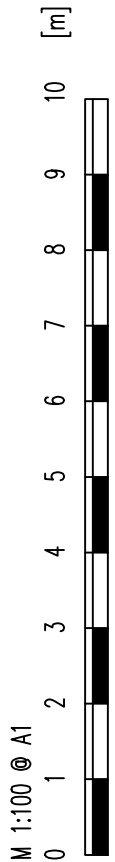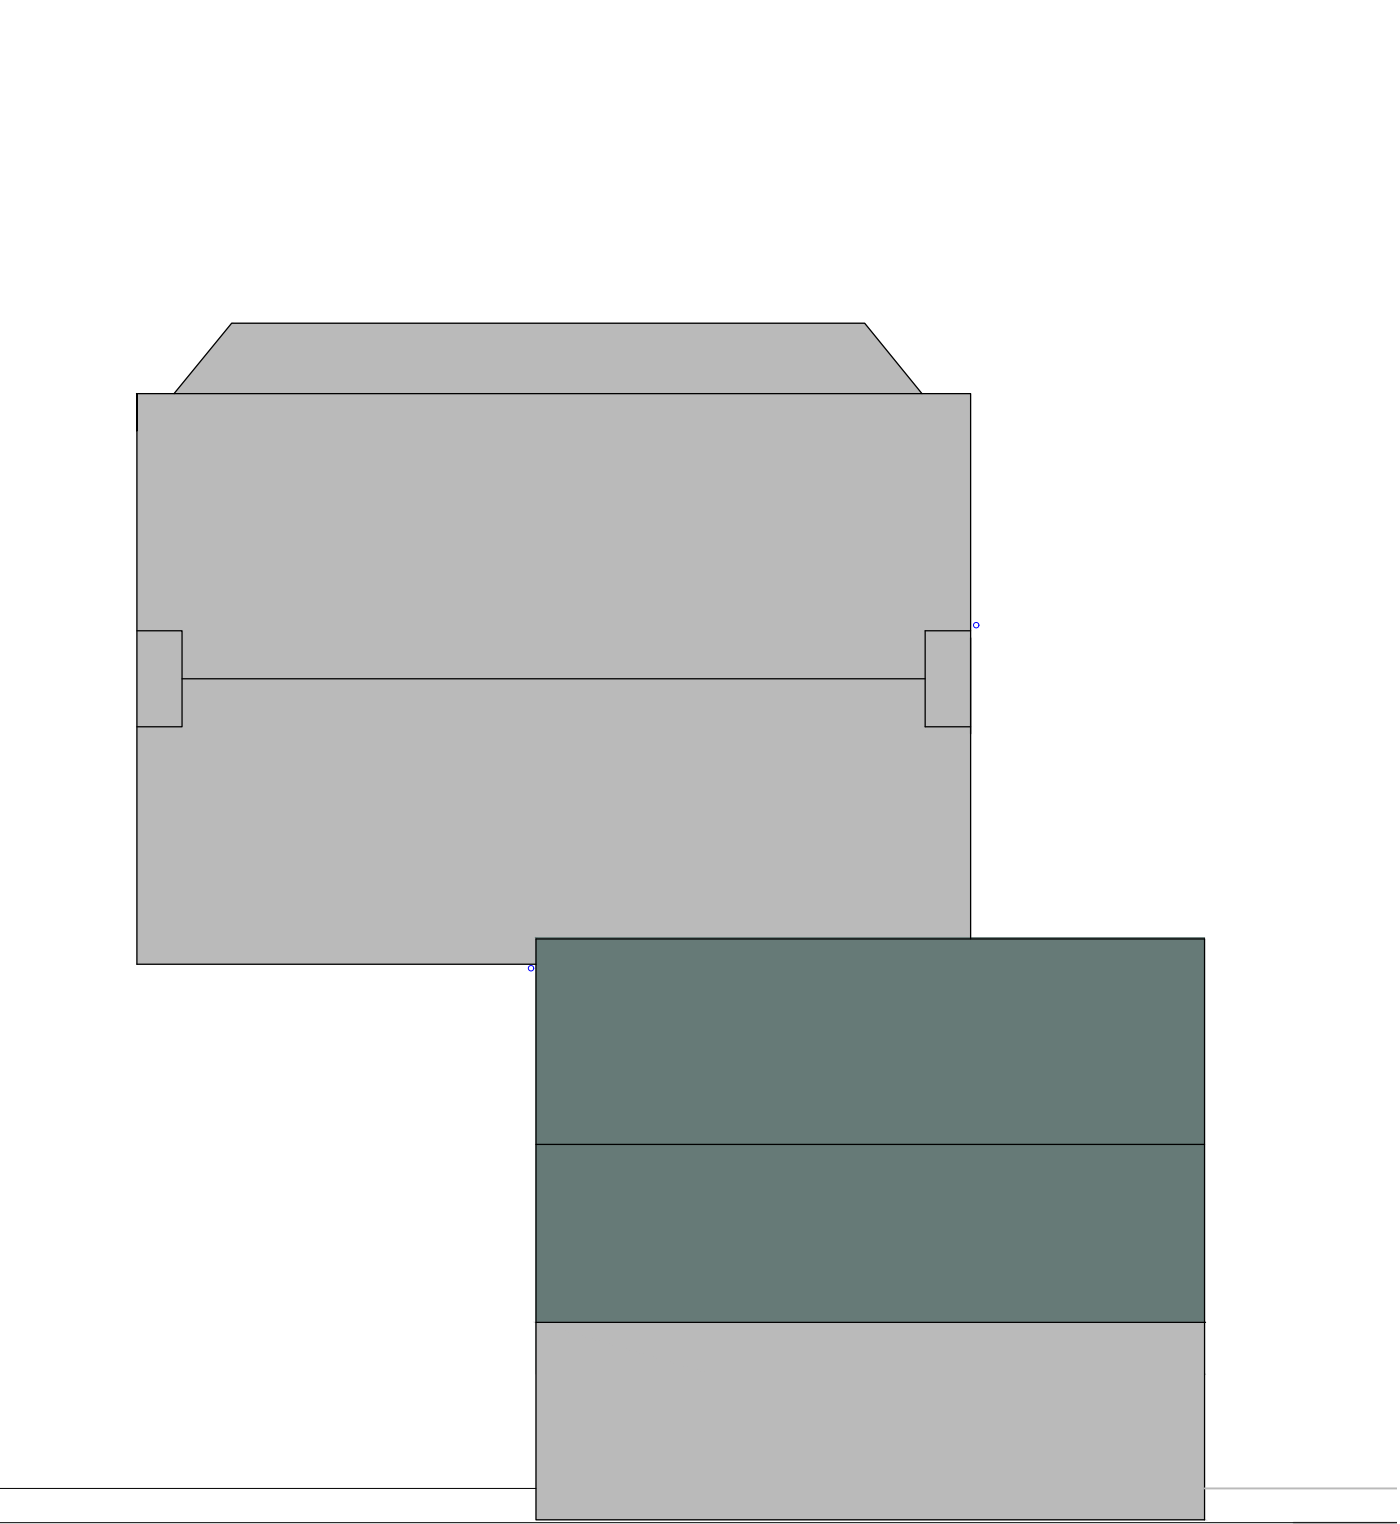

PLANNING DRAWINGS

65 Whaley Lane
Whaley Bridge
High Peak
SK23 7BA

First Floor Rear & Side Extension with Part
2 Storey Side Extension

Revision	Date
A - Following client comments	16.09.24
B - Smaller Opening to Bed 5	07.01.25
C - Rear Extension reduced in size	23.01.25
D - Rear Extension reduced in size	30.01.25

Drawing Ref
65WL/PL2/02/D

Date
August 2024

PLANS ARE TO BE READ IN CONJUNCTION WITH STRUCTURAL ENGINEERS DETAILS. IT IS THE RESPONSIBILITY OF THE CONTRACTOR TO CHECK ALL MEASUREMENTS ON SITE PRIOR TO WORK COMMENCING. IT IS THE RESPONSIBILITY OF THE OWNER TO ENSURE ALL ASPECTS OF THE PARTY WALL ETC ACT 1996 ARE MET. PLEASE CONTACT PLAN DRAWER IF ANY ON SITE AMENDMENTS ARE TO BE MADE.



PLANS + DESIGN
Architectural Drawing

18 Eccles Road
Chapel en le Frith
High Peak
SK23 9RG

07912 845 210
info@plansanddesign.co.uk