GROUND FLOOR 1:50

0M 1M 2M 3M

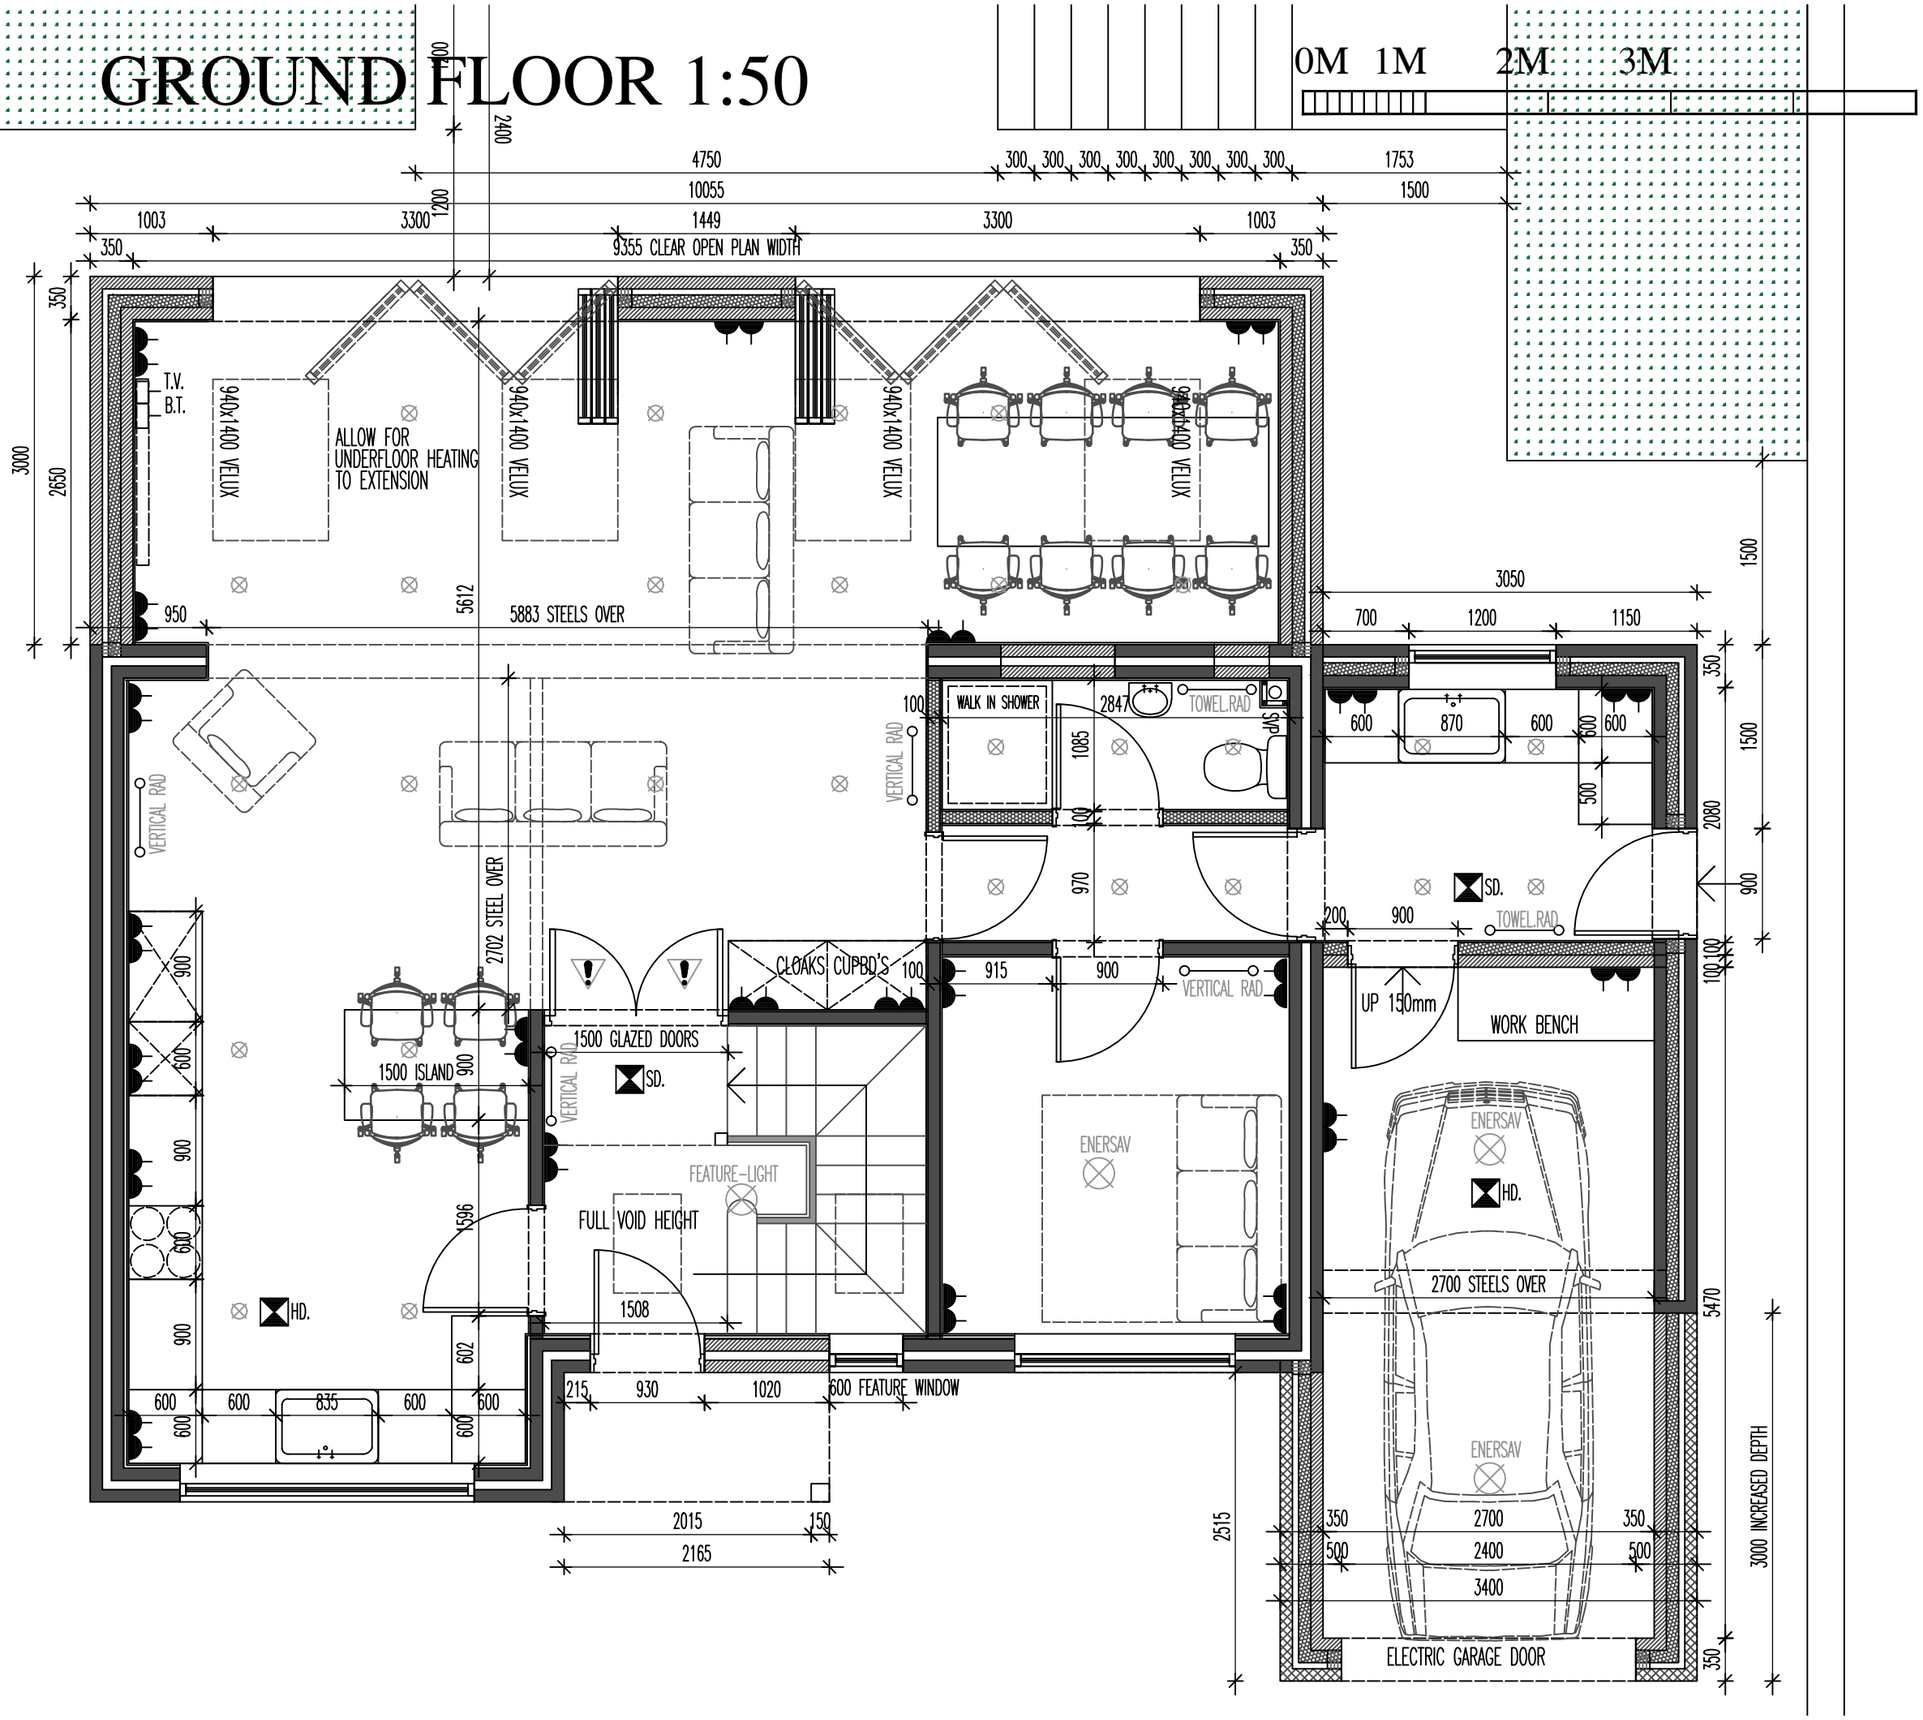

DWG: PROPOSED DRAWINGS
51 ST PETERS
BUXTON

REVISIONS:

1:50	CHECKED:
DATE: DEC'24	DRAWN:

©THIS DRAWING AND THE BUILDING WORKS DEPICTED ARE THE COPYRIGHT OF AJS ARCHITECTURE AND MAY NOT BE REPRODUCED OR AMENDED EXCEPT BY WRITTEN PERMISSION. NO LIABILITY WILL BE ACCEPTED FOR AMENDMENTS MADE BY OTHER PERSONS.

A.J.S ARCHITECTURE
32 carr road.
buxton.
derbyshire.
sk17 6wf.
h: 01298 26062
m: 07794 400237

PROPOSED 01-A

51 ST PETERS RD