


Notes: Check all dimensions on site before commencing any work or shop drawings. © Copyright: All rights reserved. This drawing must not be reproduced without permission of Mark Simmonds Planning Services. Based upon the Ordnance Survey mapping with permission of the Controller of Her Majesty's Stationery Office © Crown Copyright. Unauthorised reproduction infringes Crown Copyright and may lead to prosecution or civil proceedings. 100053143 2024.

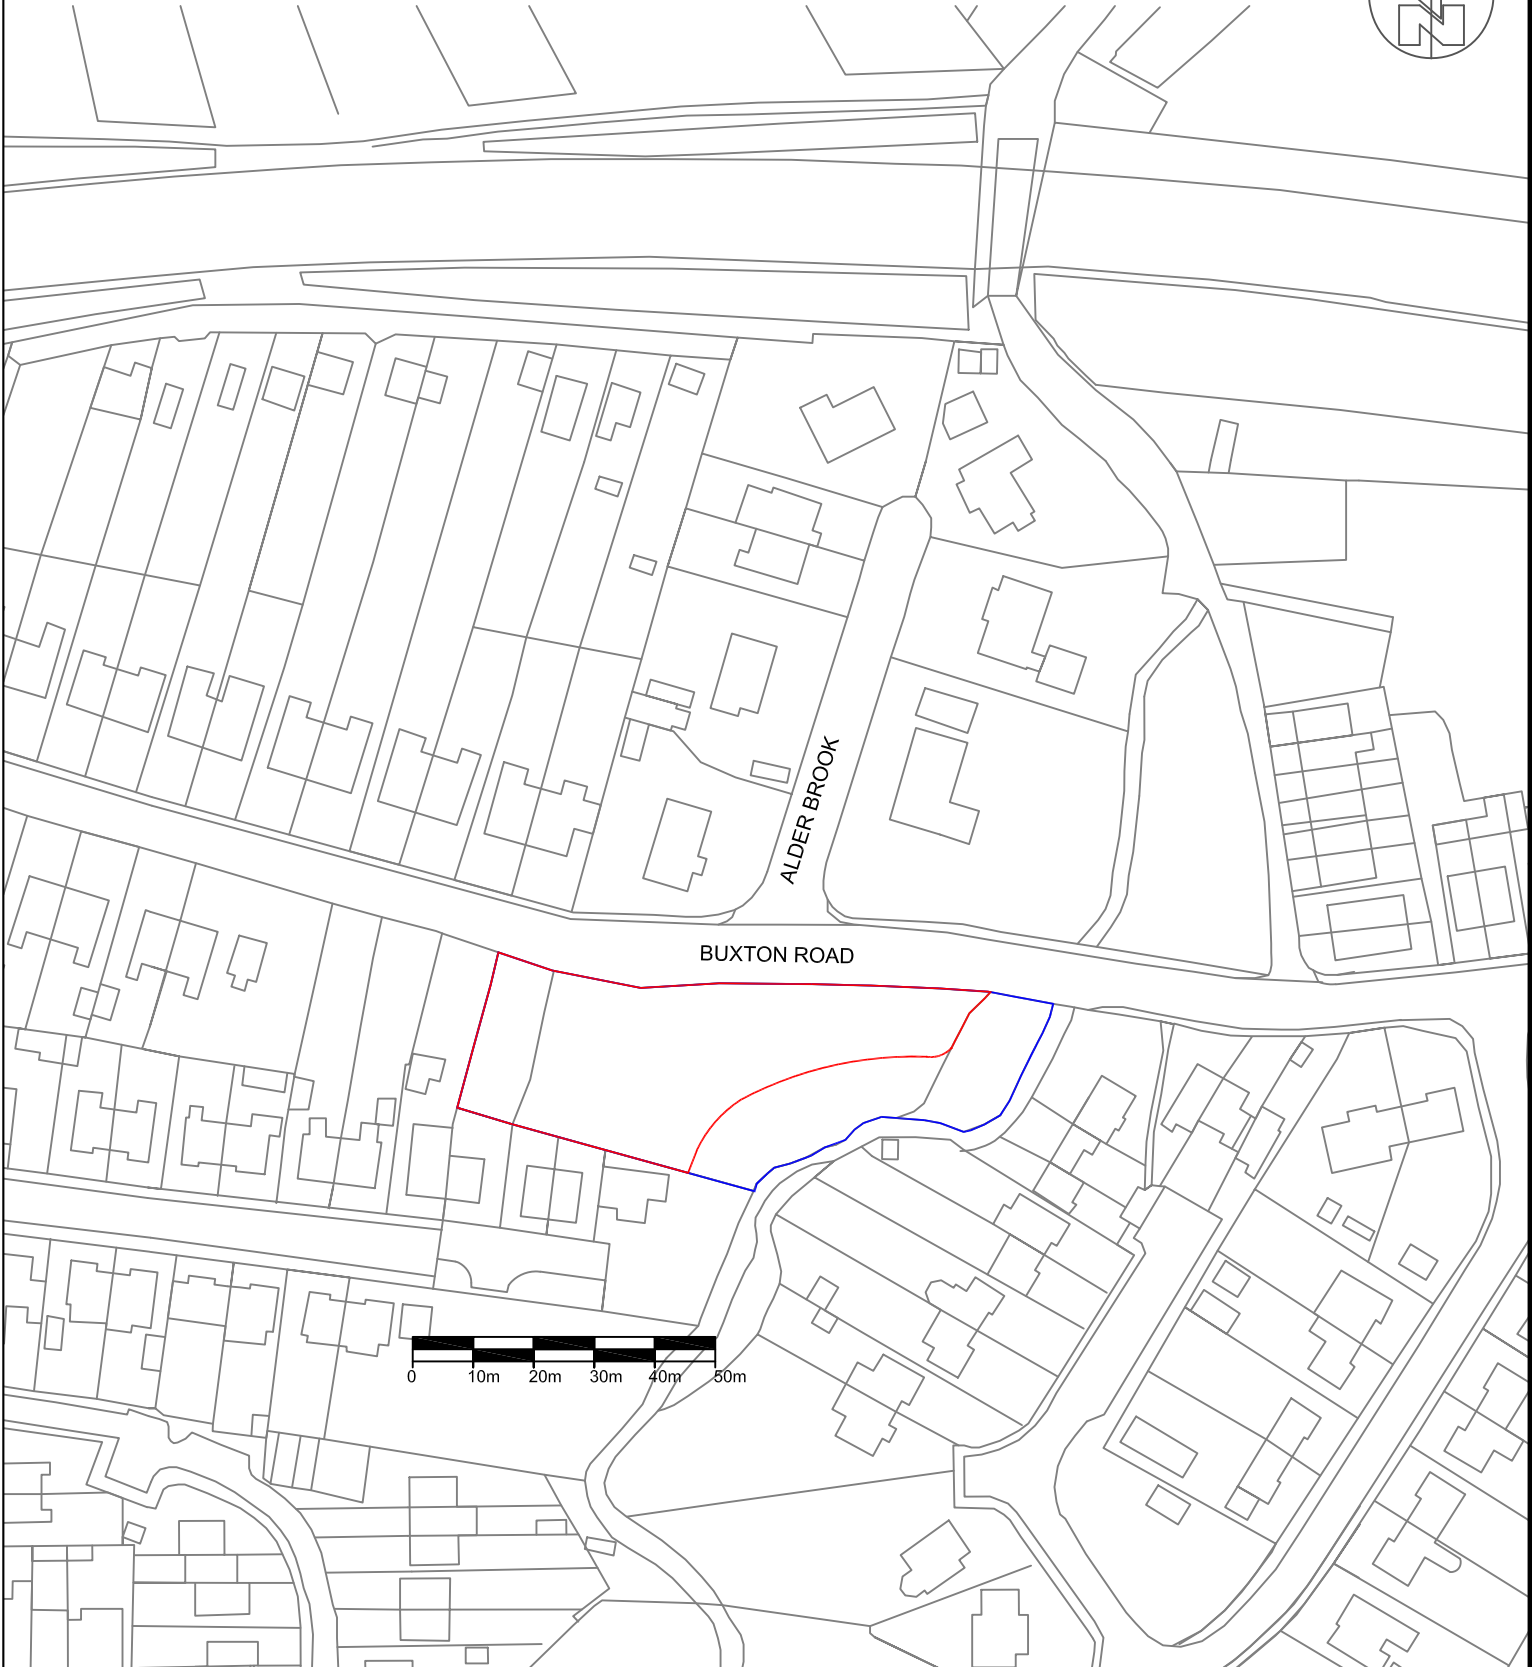

Drawing Title		
LOCATION PLAN BUXTON ROAD CHINLEY		
Ref: BUCB 001	Scale @ A4 1:1250	Date MAY/24



Mark Simmonds
PLANNING SERVICES

enquiries@marksimmondsplanningservices.co.uk

Mark Simmonds
Director
Mark Simmonds Planning Services Ltd