
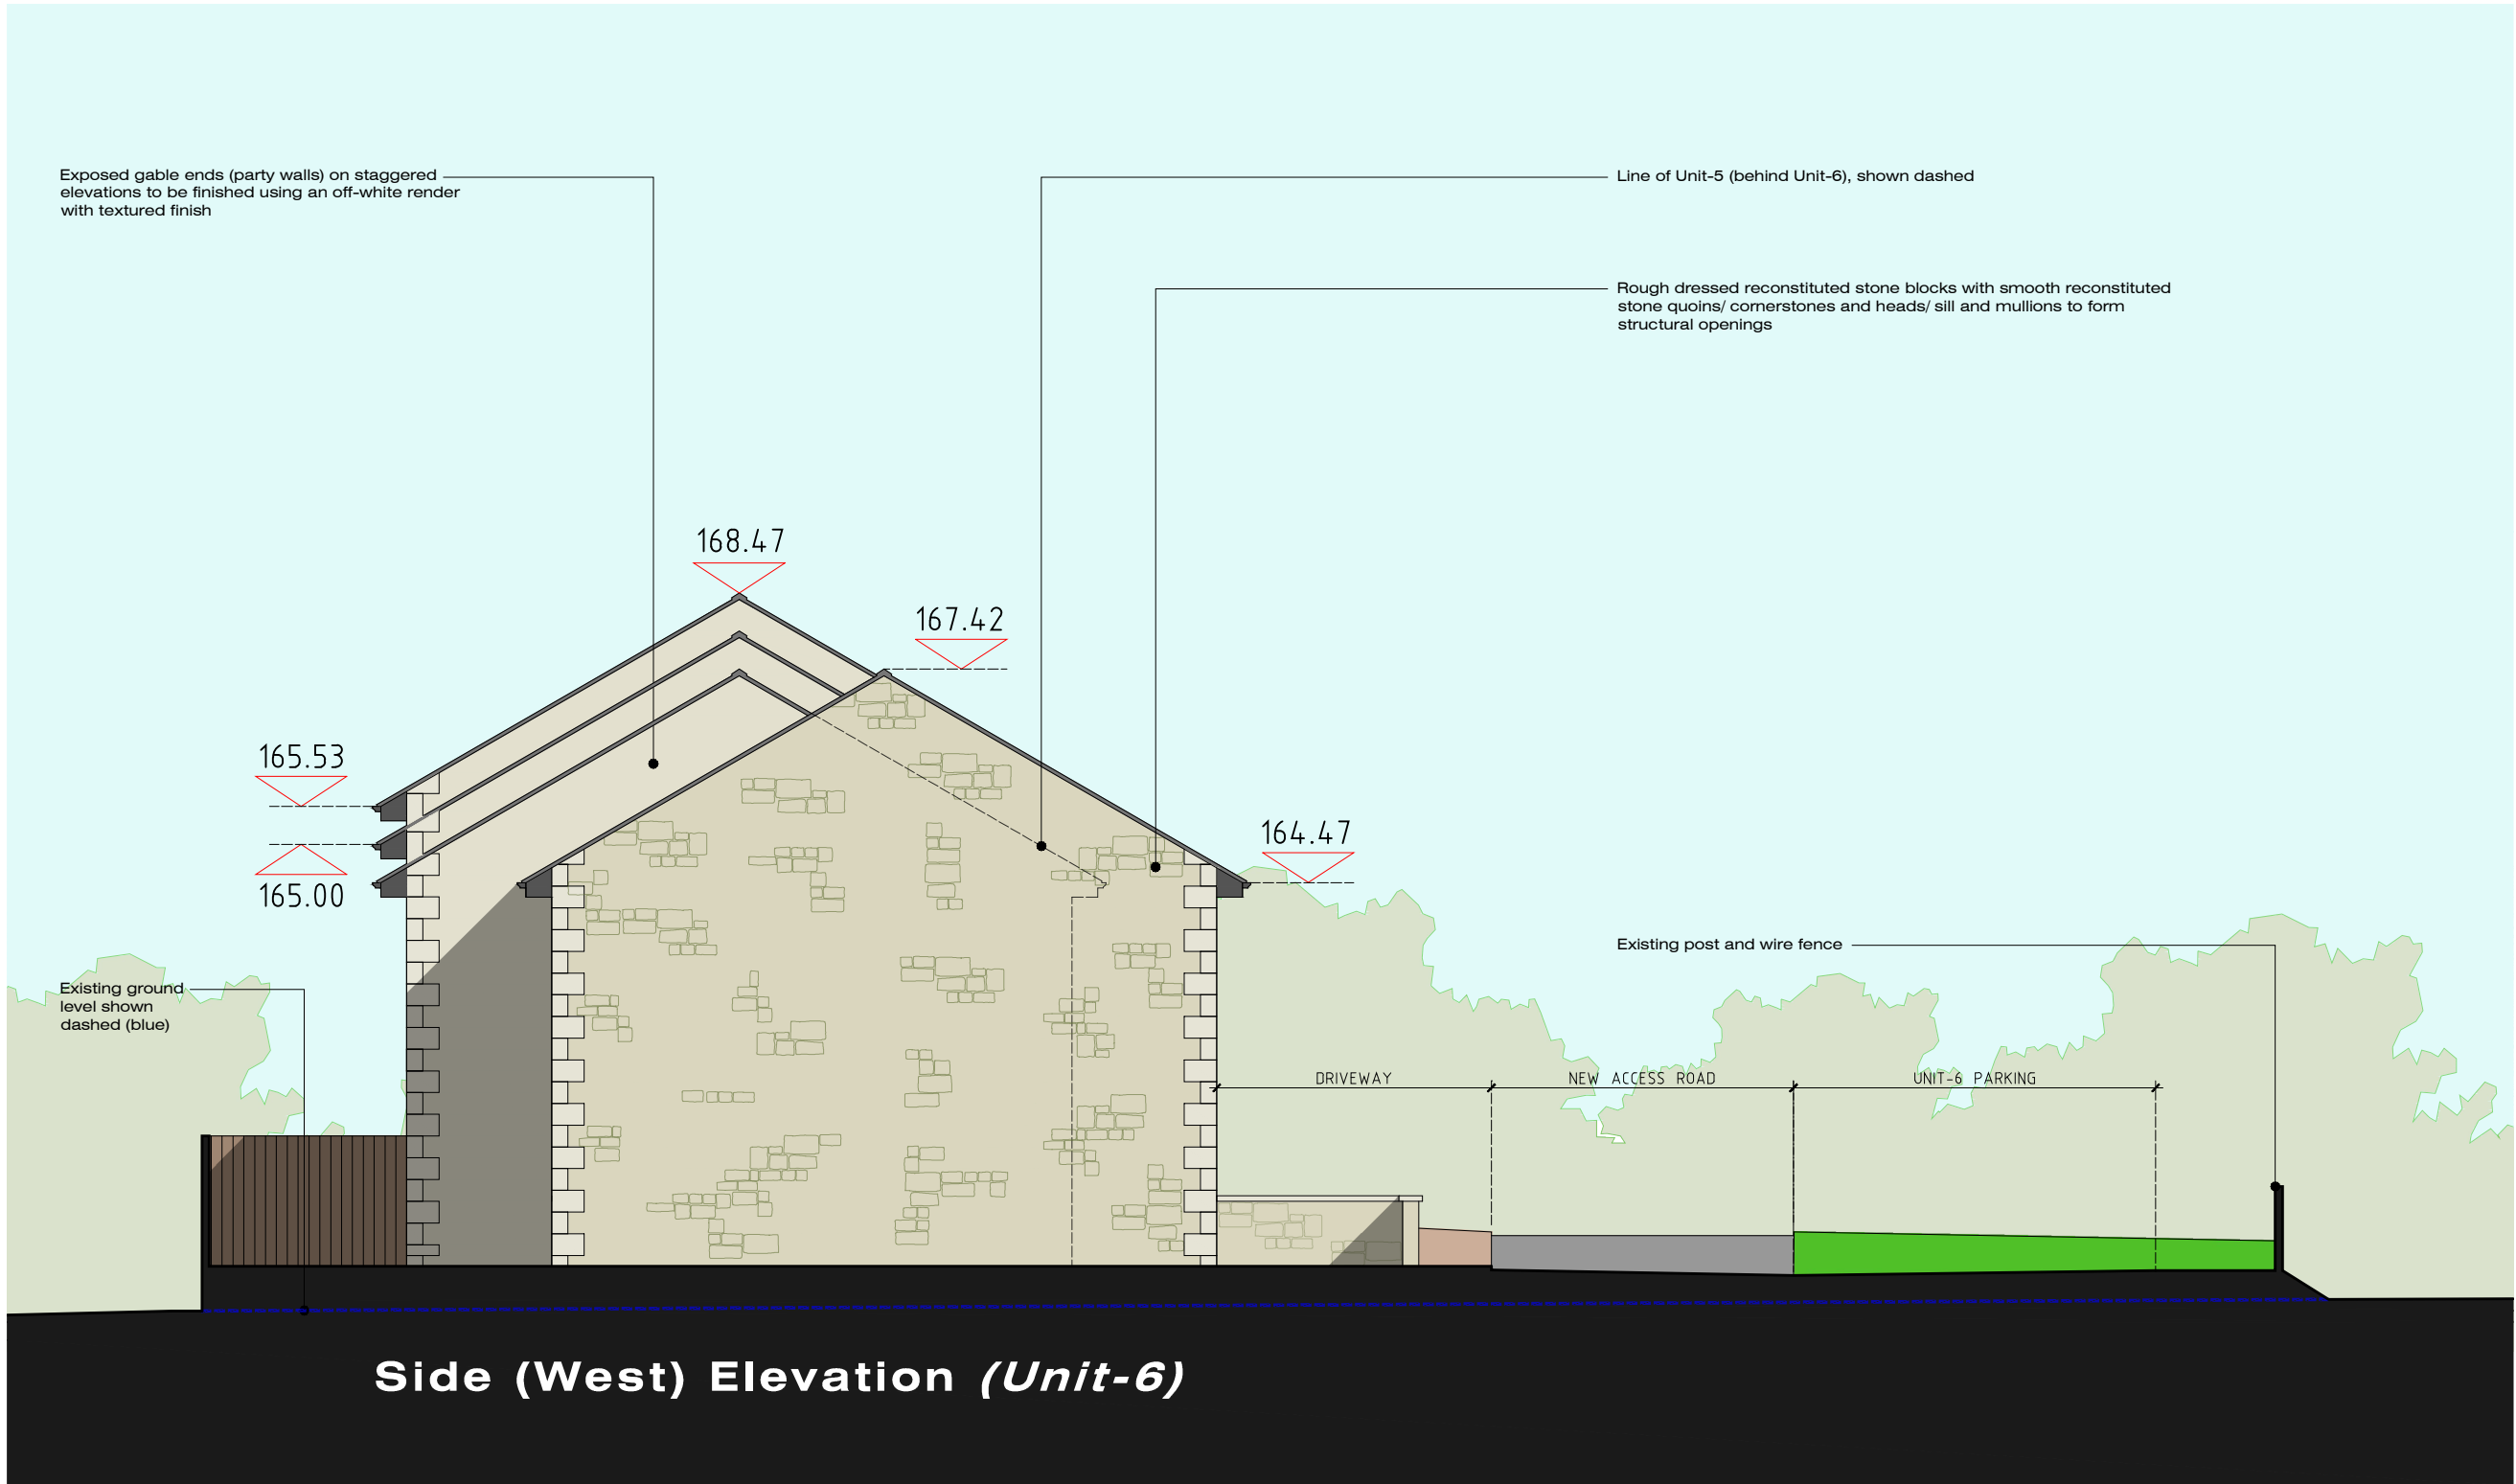


PROPOSED ELEVATIONS

RESIDENTIAL DEVELOPMENT: LAND OFF HIGH HILL ROAD - NEW MILLS - SK22 4HQ

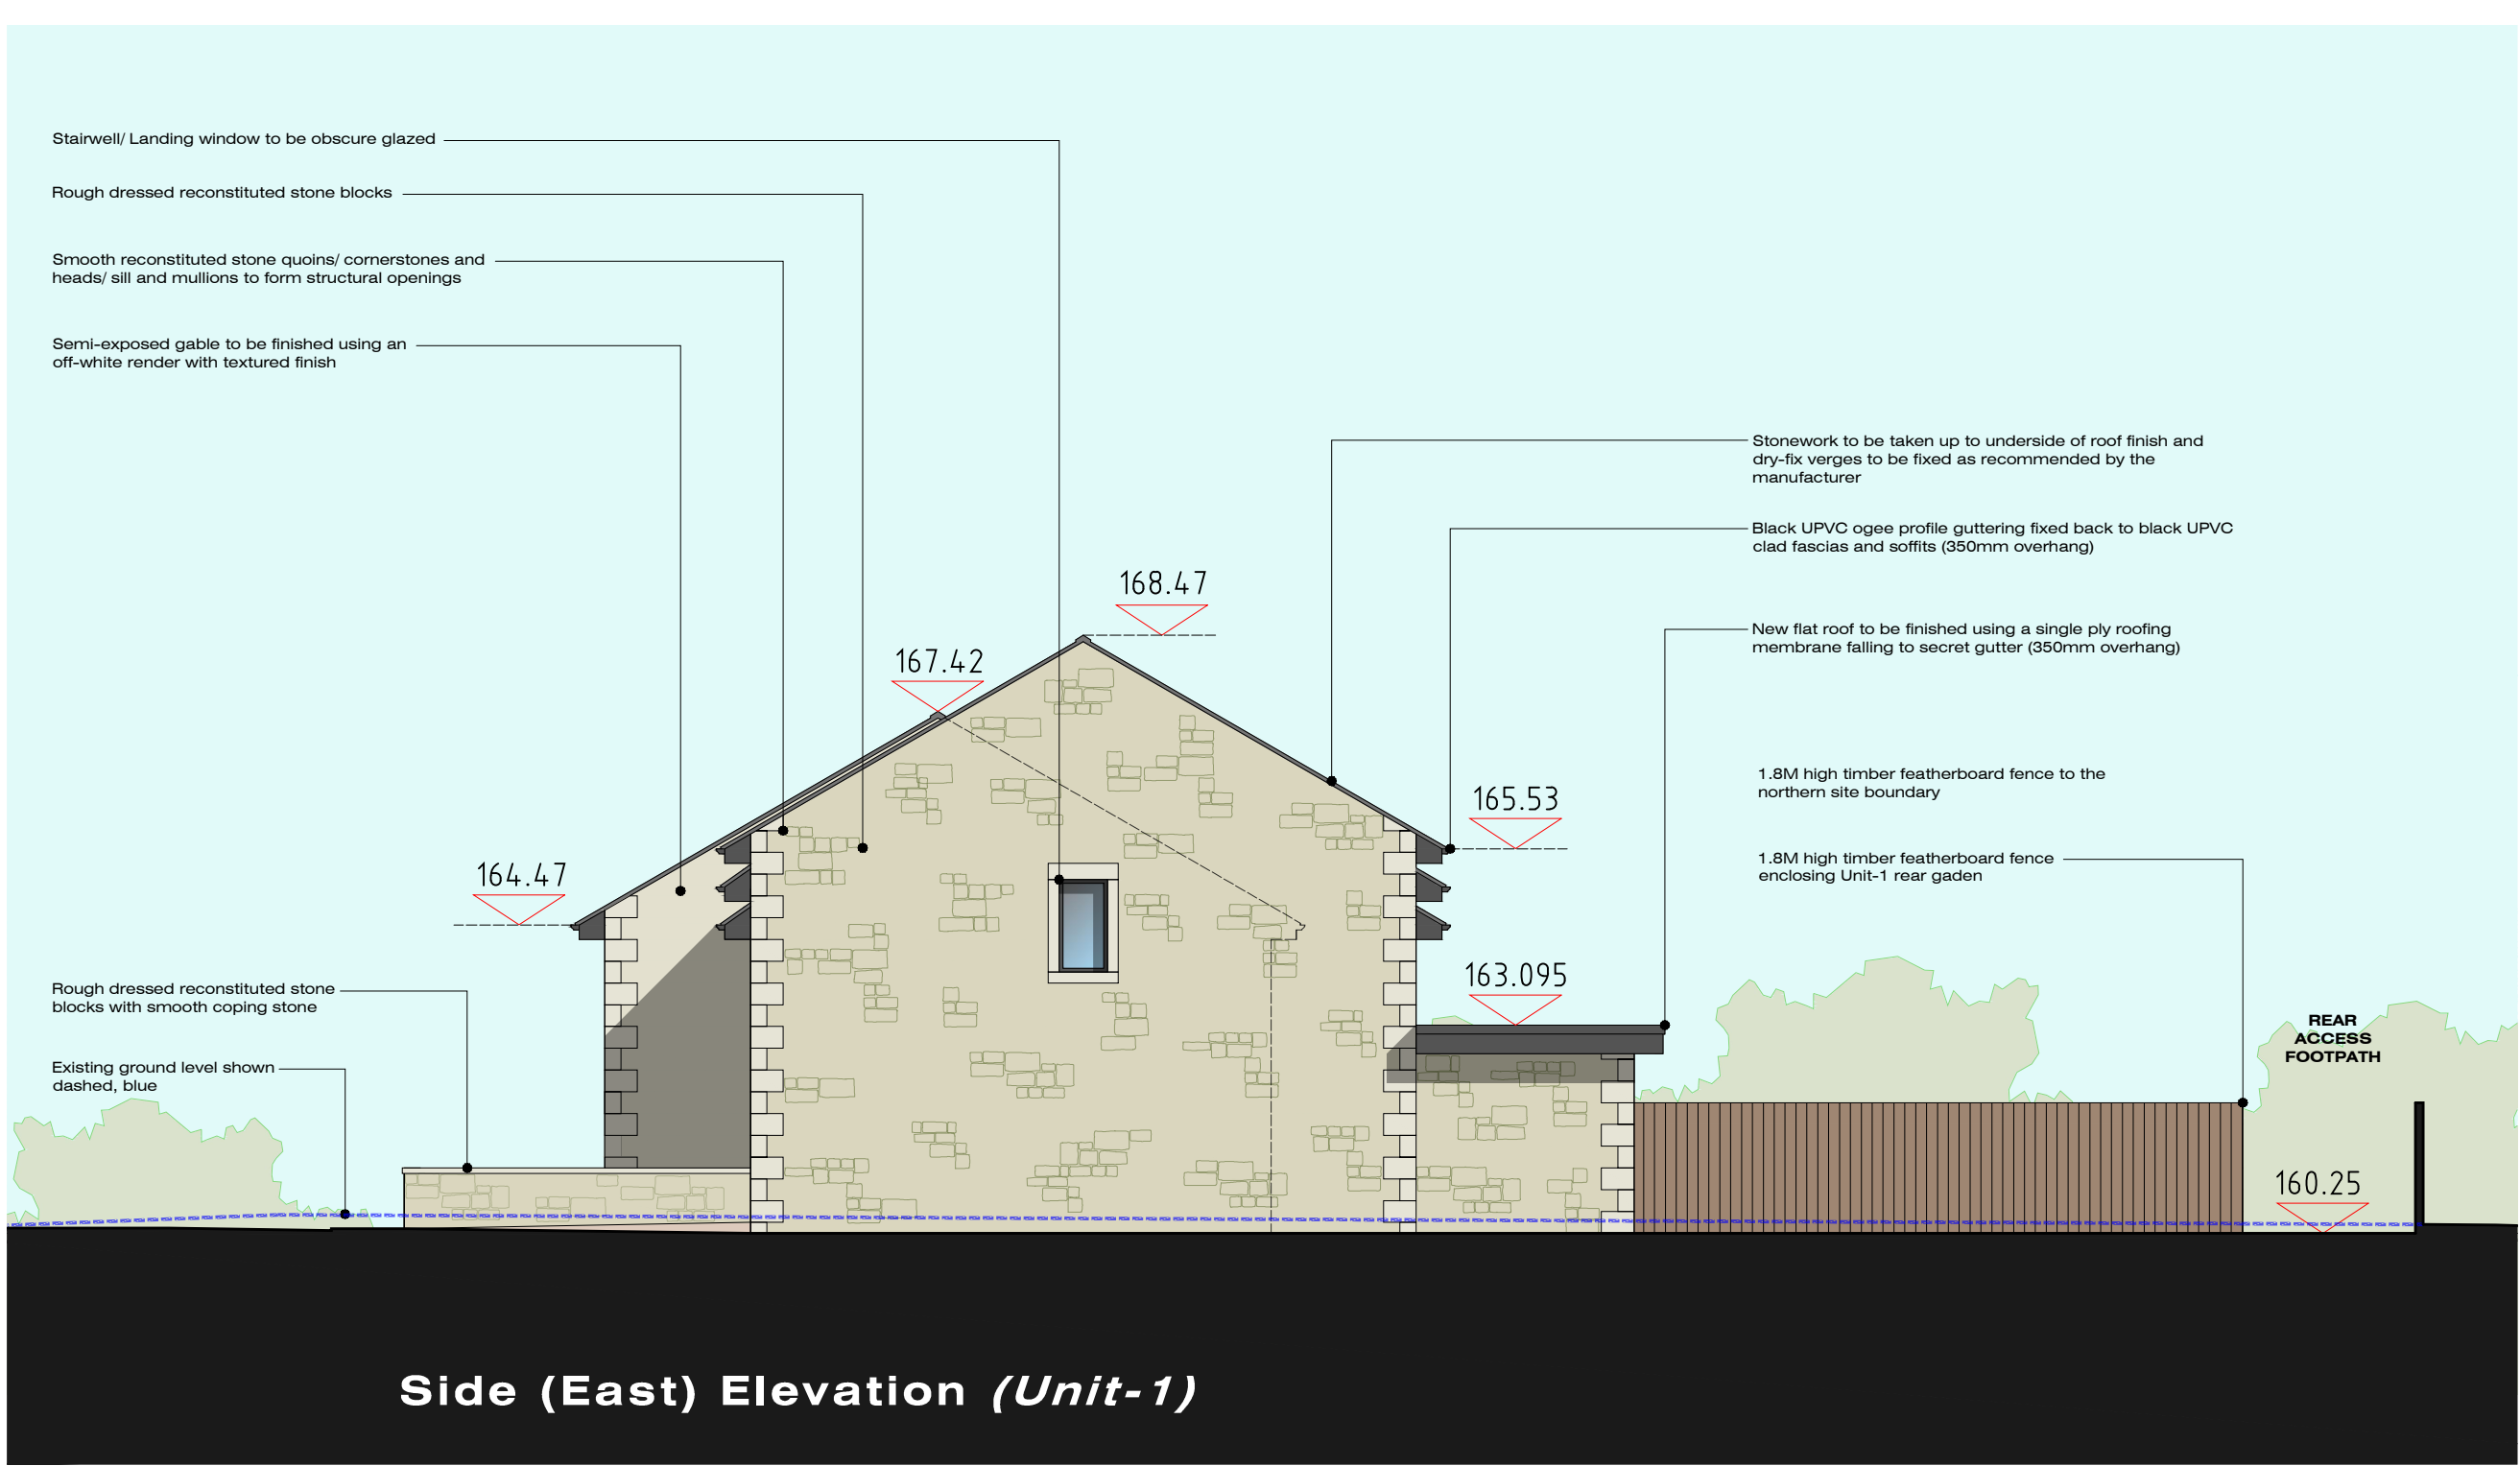

Rev-B: Amendments relating to client layout alterations (10.01.25)
Rev-A: Minor amendmenal additions and annotations (05.12.24)

CLIENT	PROJECT	DRAWING				
DETAIL HOMES LTD. HILLSIDE FARM WERNETH LOW ROAD ROMILEY SK6 4PY	RESIDENTIAL DEVELOPMENT LAND OFF HIGH HILL ROAD NEW MILLS HIGH PEAK SK22 4HQ	PROPOSED ELEVATIONS				
PROJECT NO	DRAWING NO	REV	DRAWN	CHECKED	DATE	SCALE
DETAIL 082	008	REVISION B	JM	xx	28.11.24	1:100 (A1)



DETAIL Construction Solutions Ltd
Hillside Farm • Werneth Low Road • Romiley Stockport • SK6 4PY
Office Contact: 0161 430 5050 Email: info@detailhomes.co.uk Web: www.detailhomes.co.uk