


Existing Site Section A-A



Proposed Site Section A-A



Existing Site Section B-B

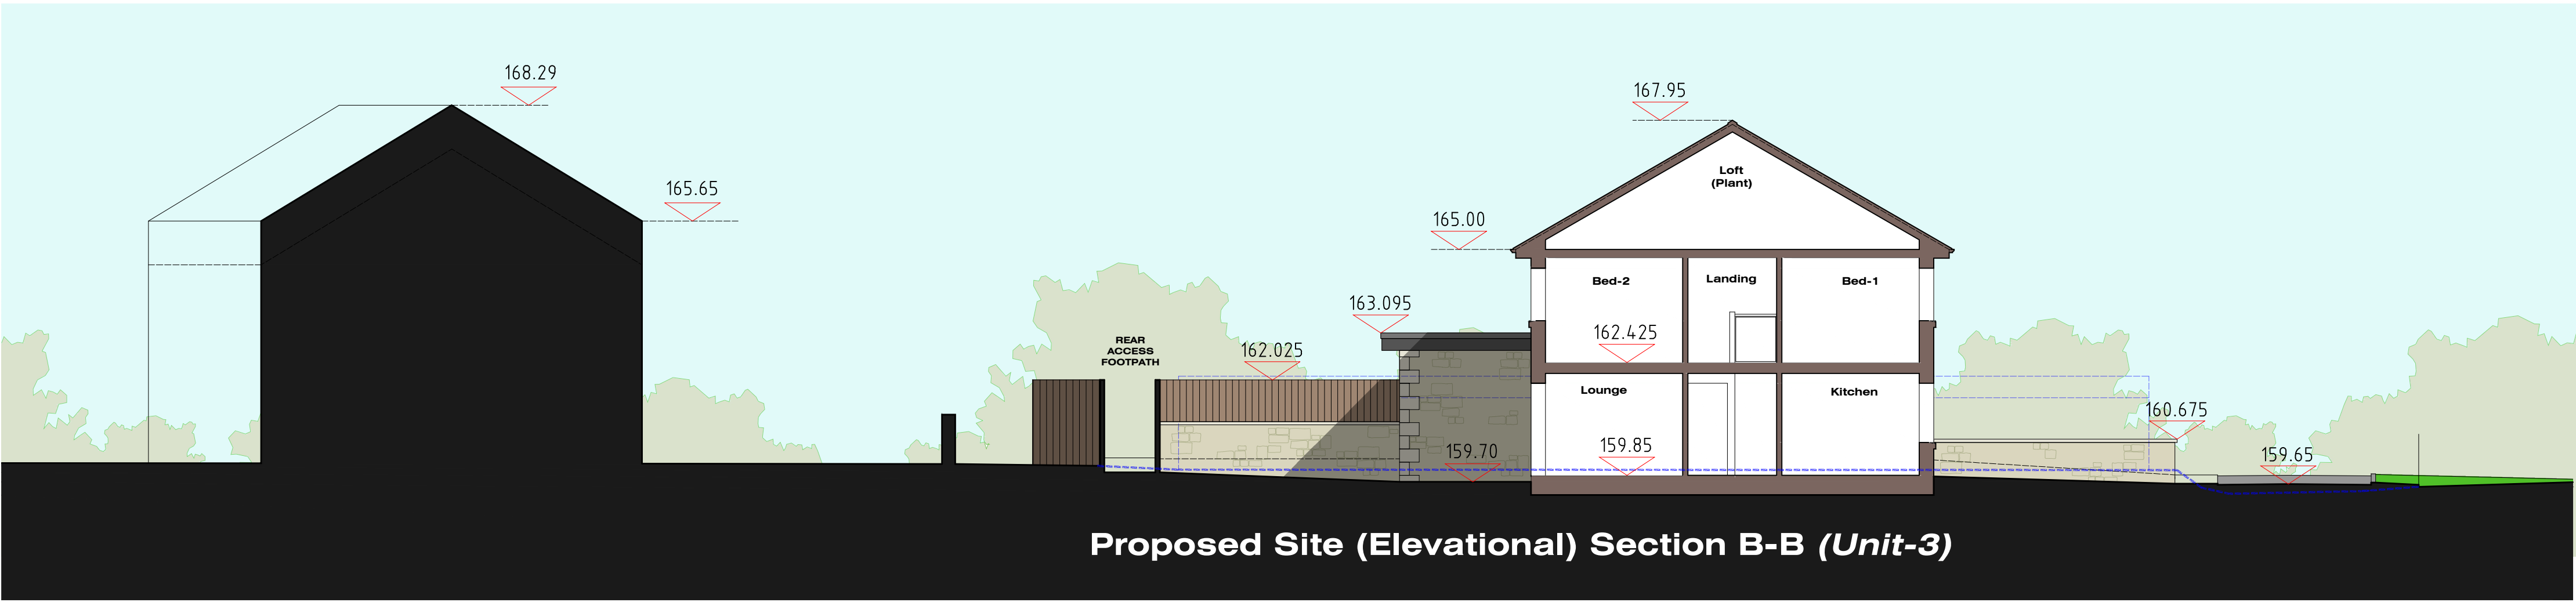

Proposed Site (Elevational) Section B-B (Unit-3)

Rev-A: Amendments relating to client layout alterations (10.01.25)

CLIENT	PROJECT	DRAWING				
DETAIL HOMES LTD. HILL SIDE FARM WERNEH LOW ROAD ROMLEY S66 4PY	RESIDENTIAL DEVELOPMENT LAND OFF HIGH HILL ROAD NEW MILLS HIGH PEAK SK22 4HQ	EXISTING & PROPOSED SITE SECTIONS AA & BB				
PROJECT NO	DRAWING NO	REV	DRAWN	CHECKED	DATE	SCALE
DETAIL 082	010	REVISION-B	JM	xx	05.12.24	1:100 (A1)



DETAIL Construction Solutions Ltd

Maxton House • Green LaneRunley •
Buckingham • MK9 3JD

Office Contact: 0161 430 5555
info@detailconstruction.co.uk • 950
www.detailconstruction.co.uk