




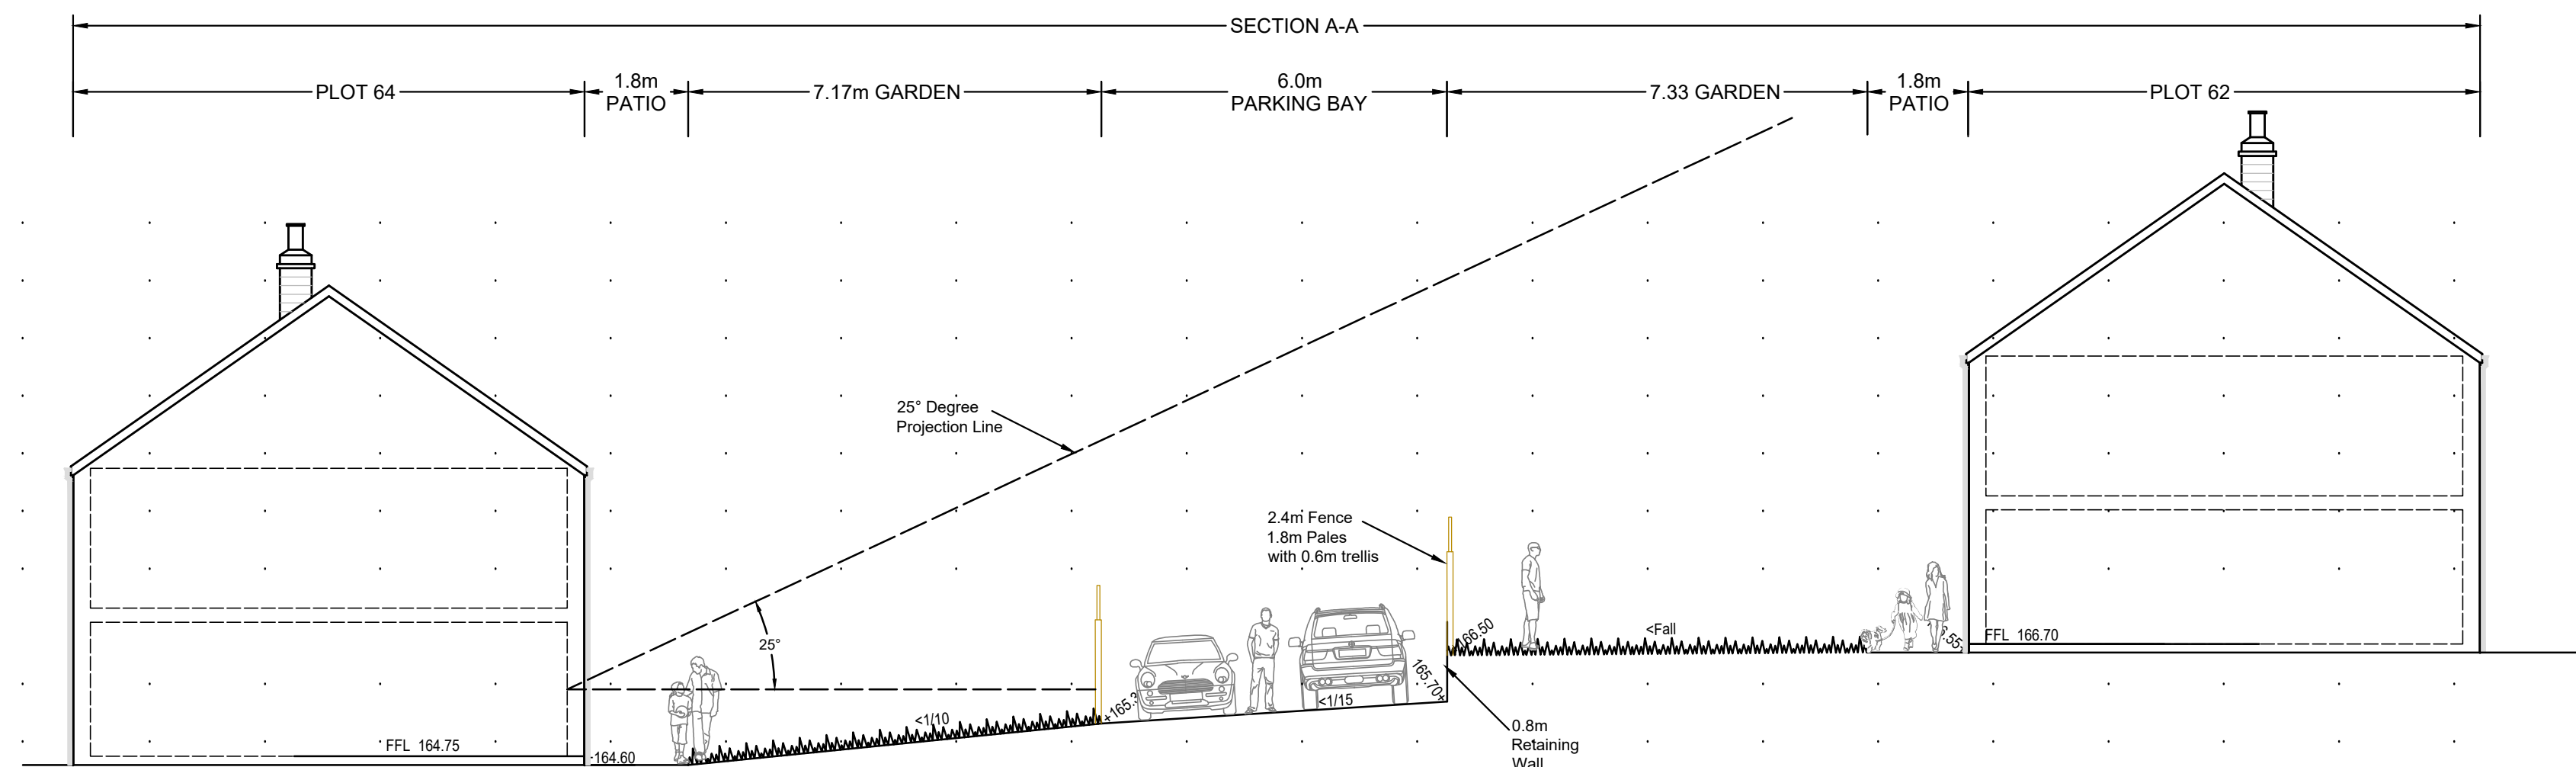


DATUM 164.00
Section A-A
Scale: 1:100

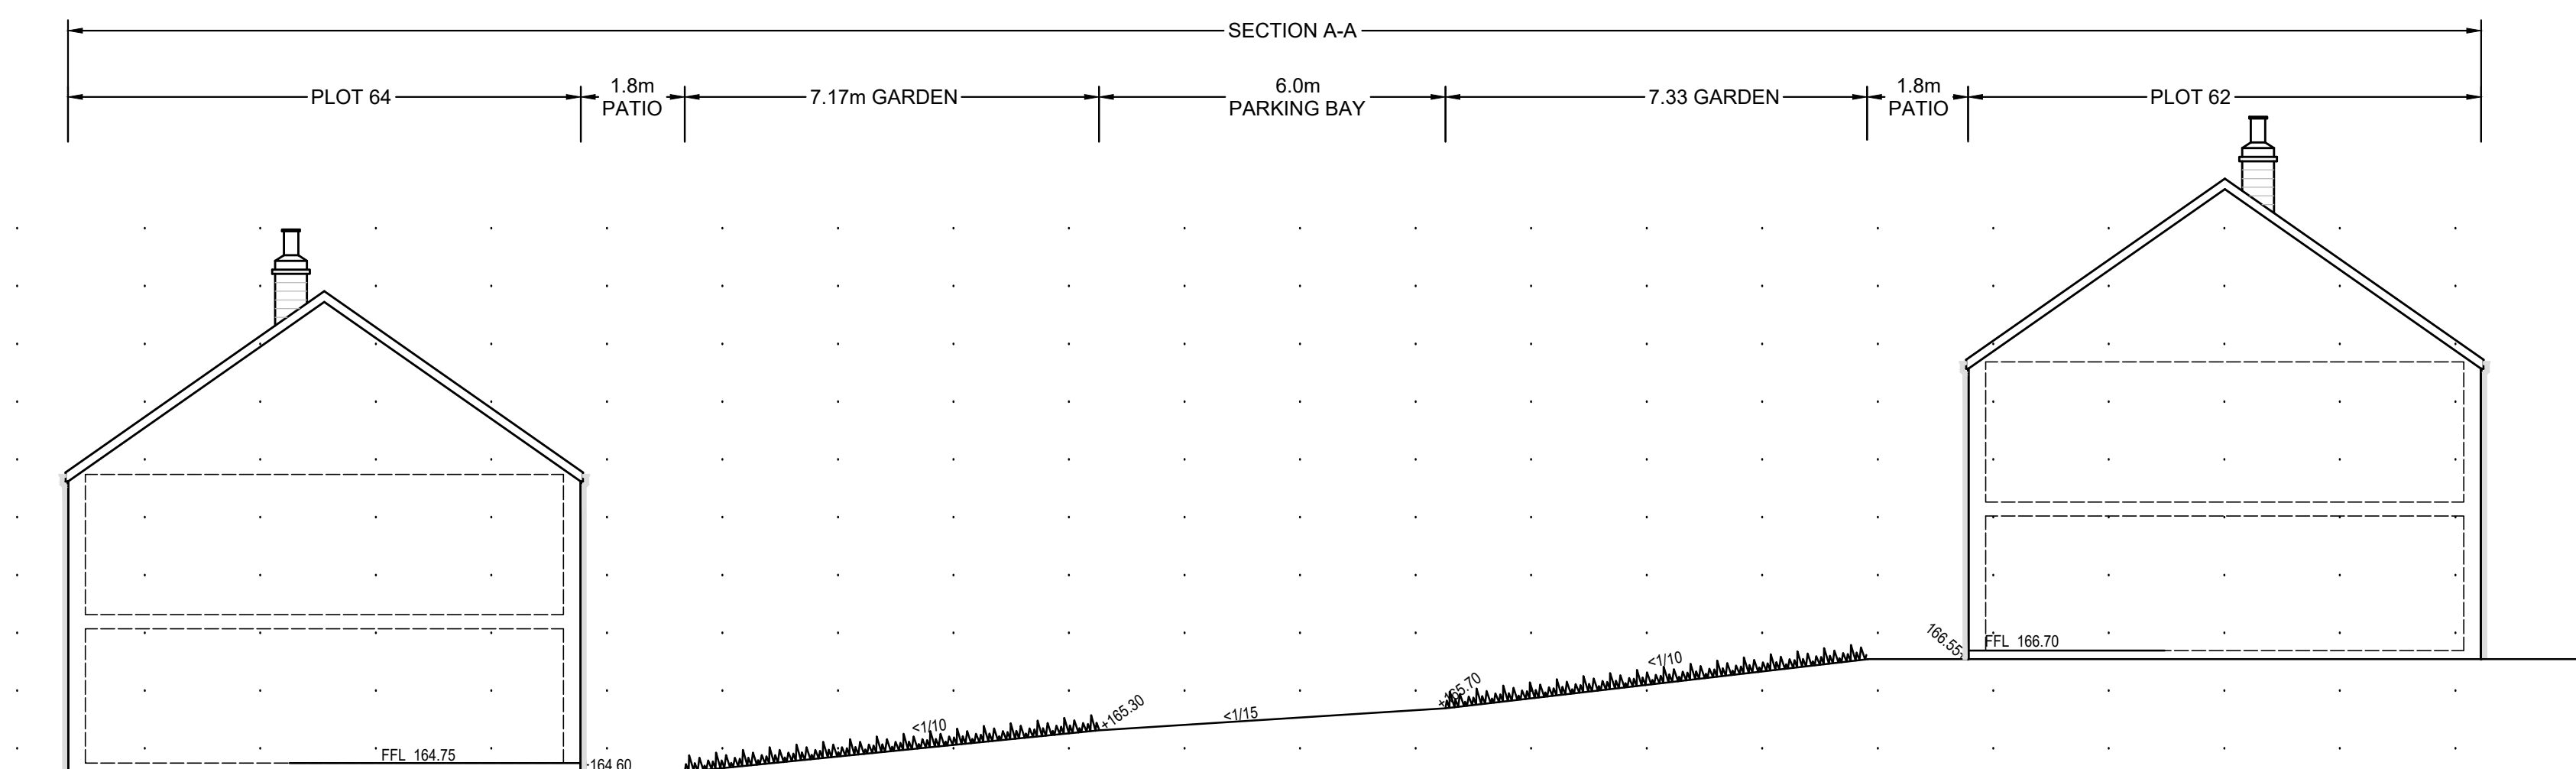


DATUM 164.00
Section A-A
(As per previous design)
Scale: 1:100

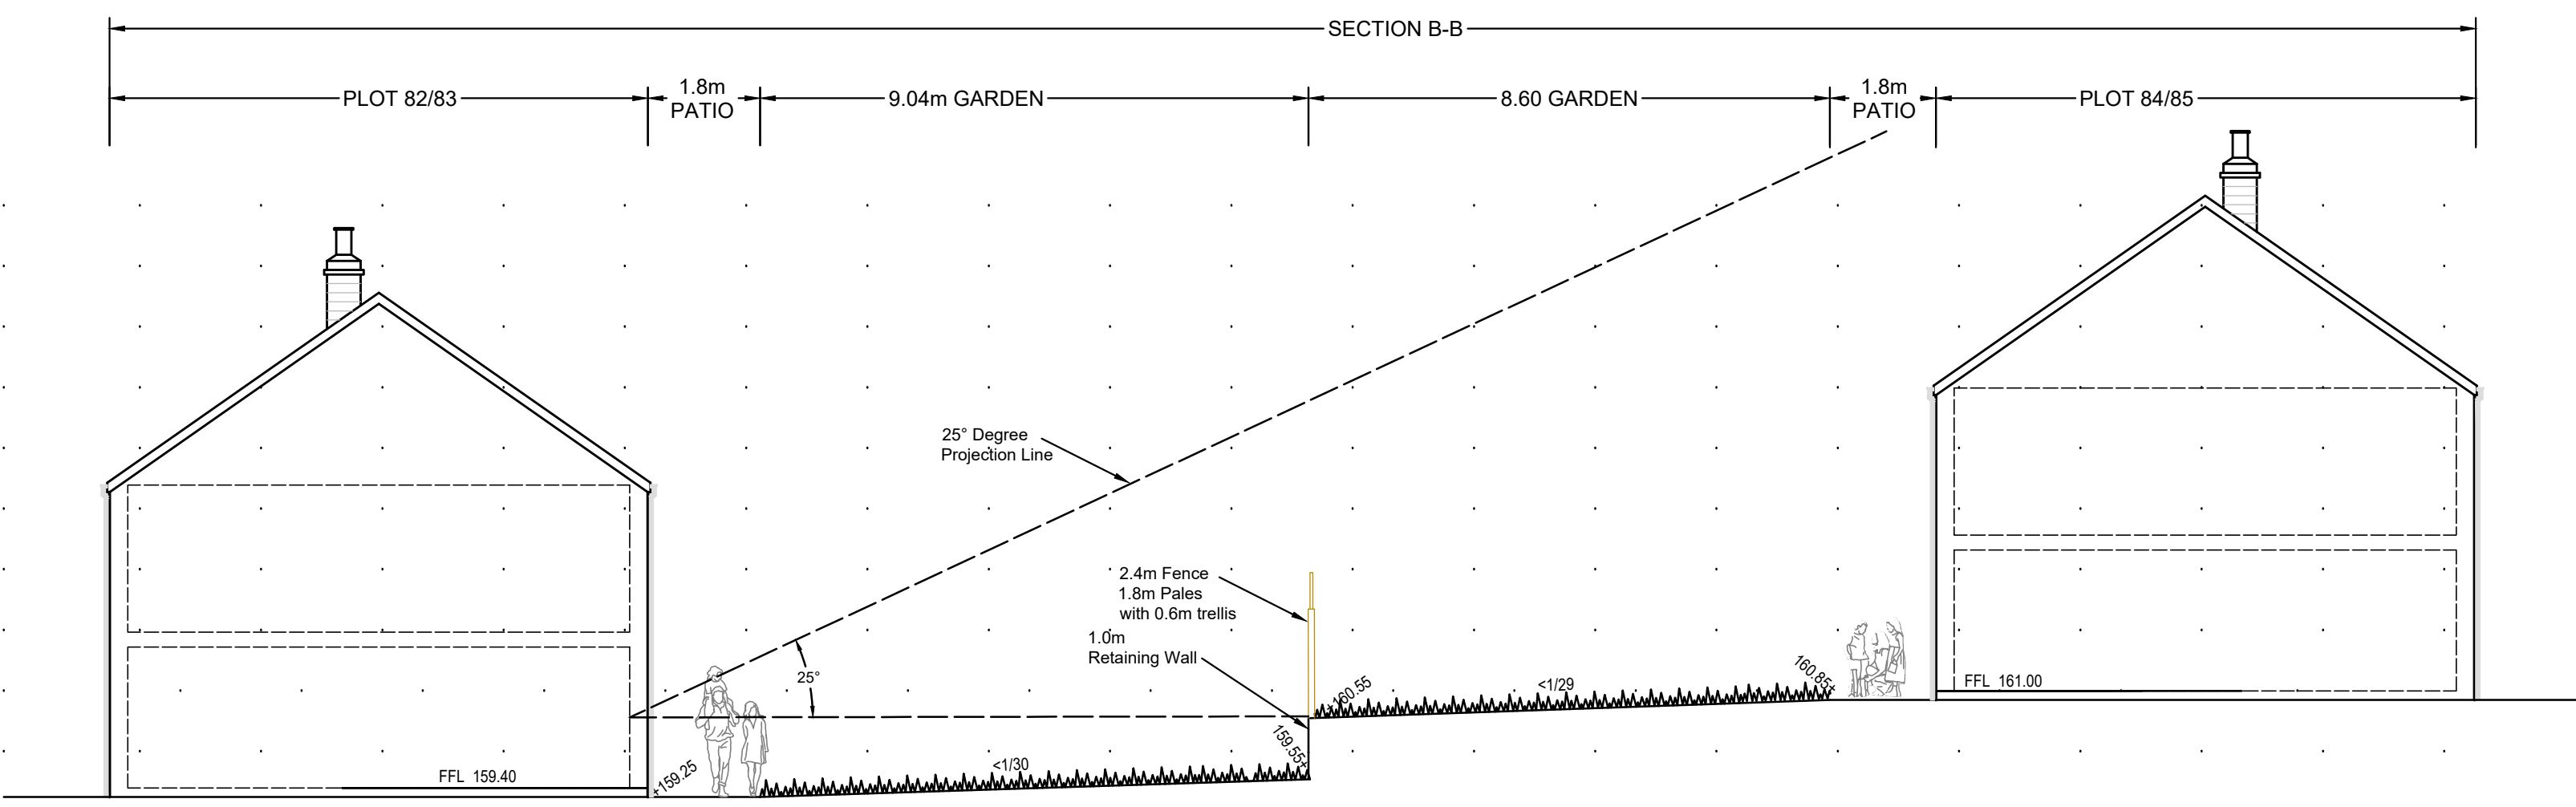


DATUM 159.00
Section B-B
Scale: 1:100

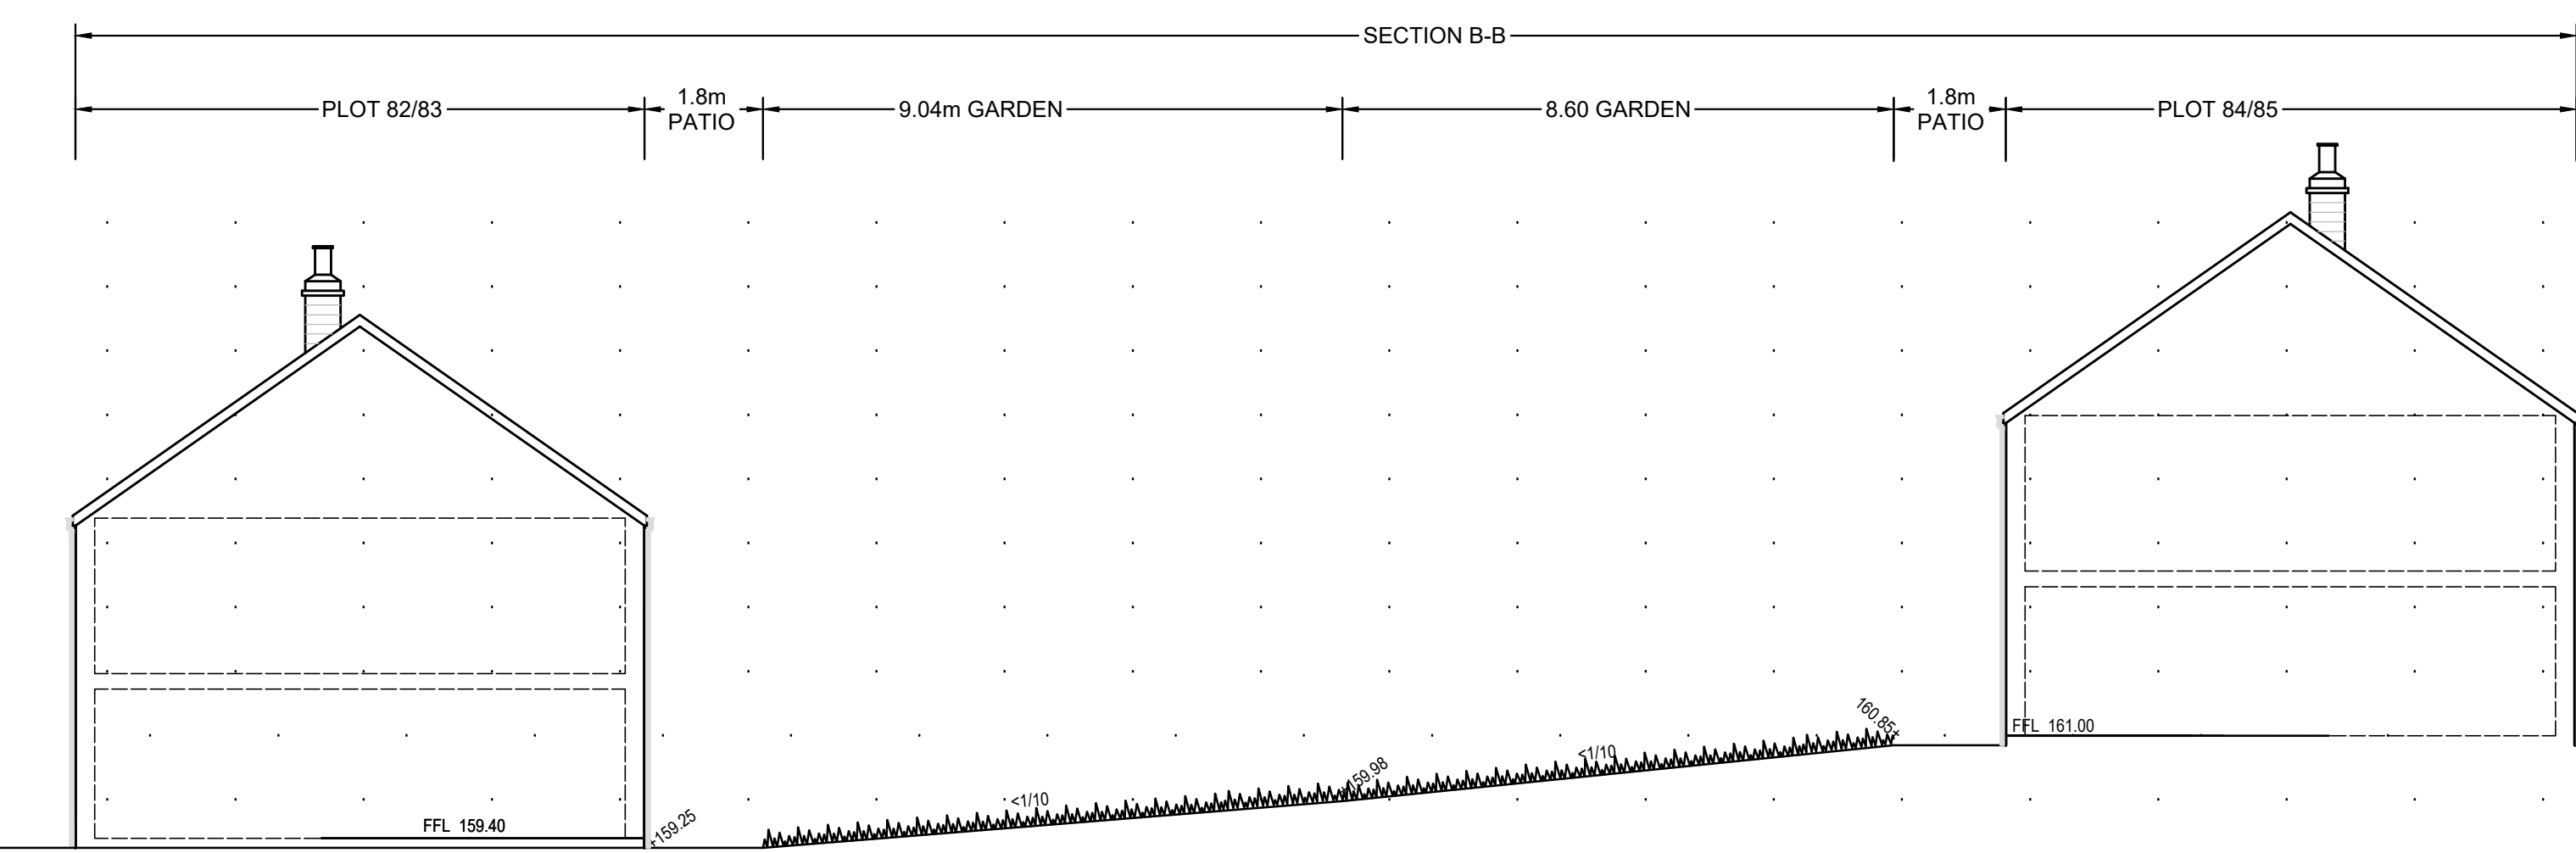

DATUM 159.00
Section B-B
(As per previous design)
Scale: 1:100

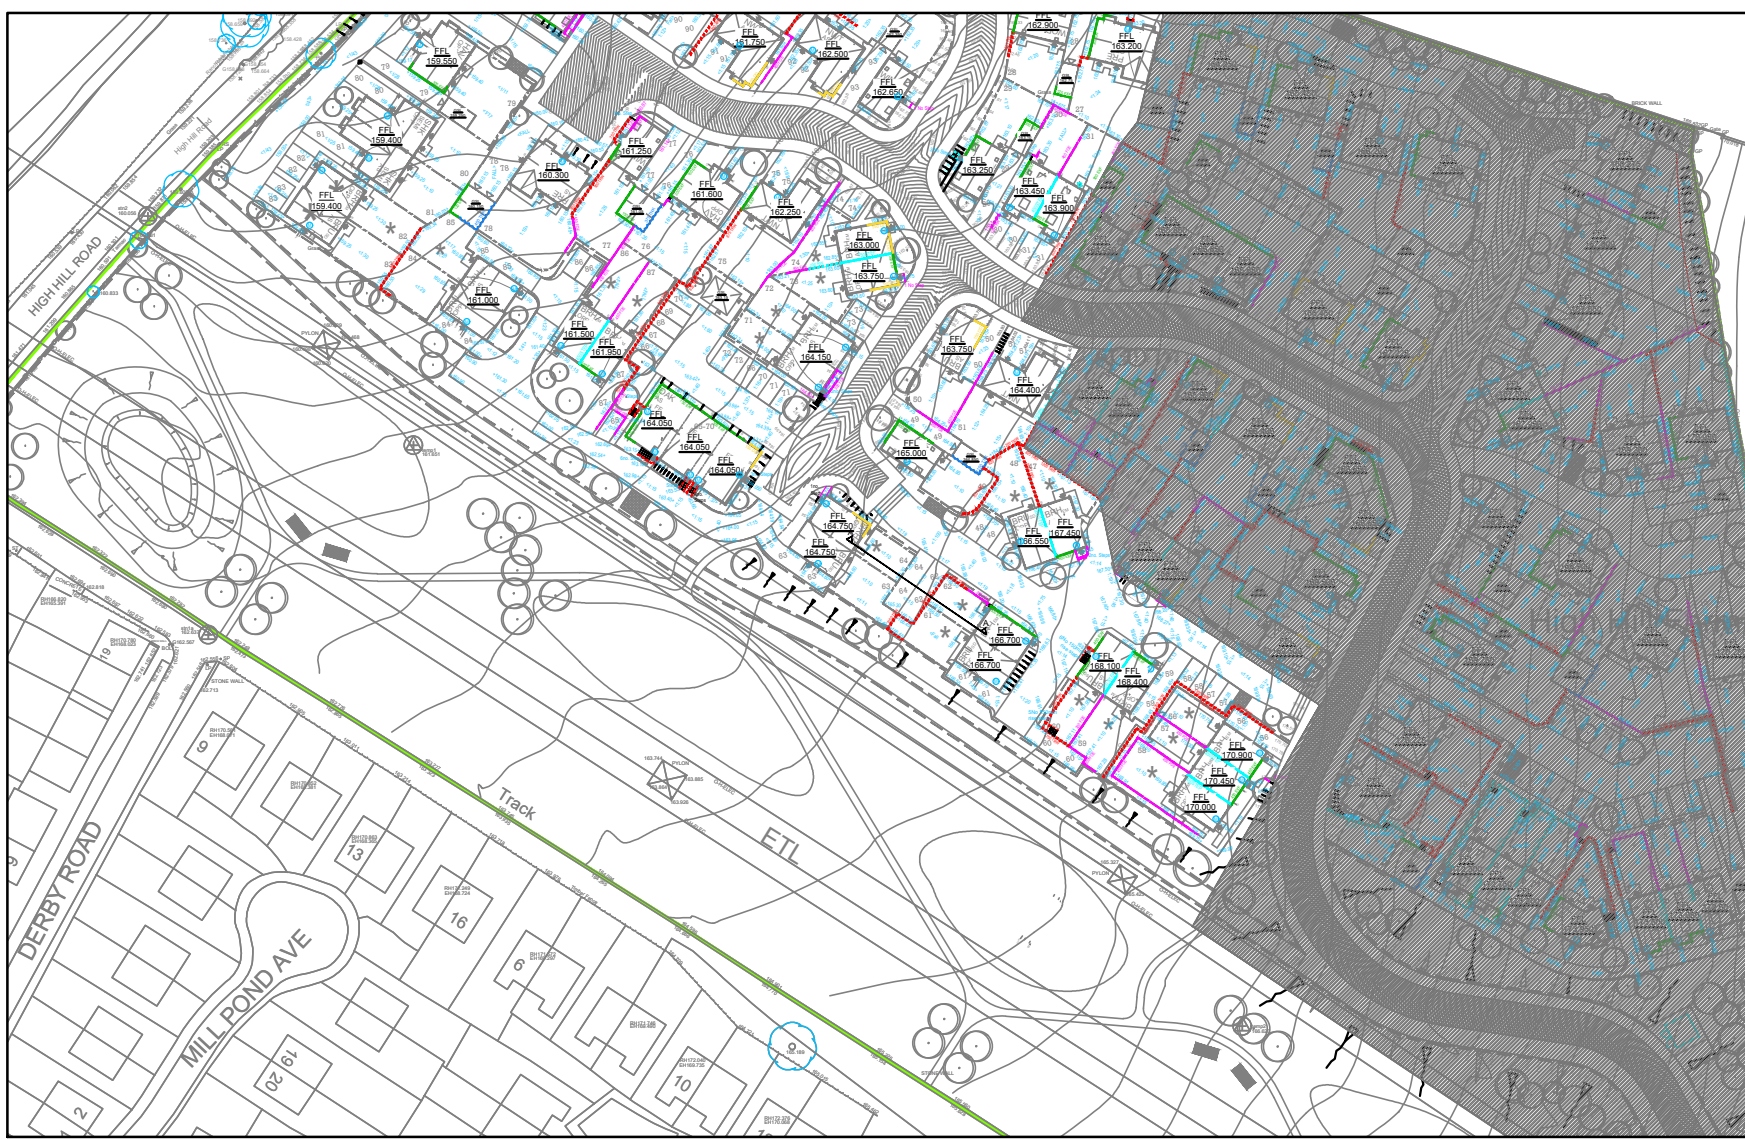

Location Plan
Scale 1:1250

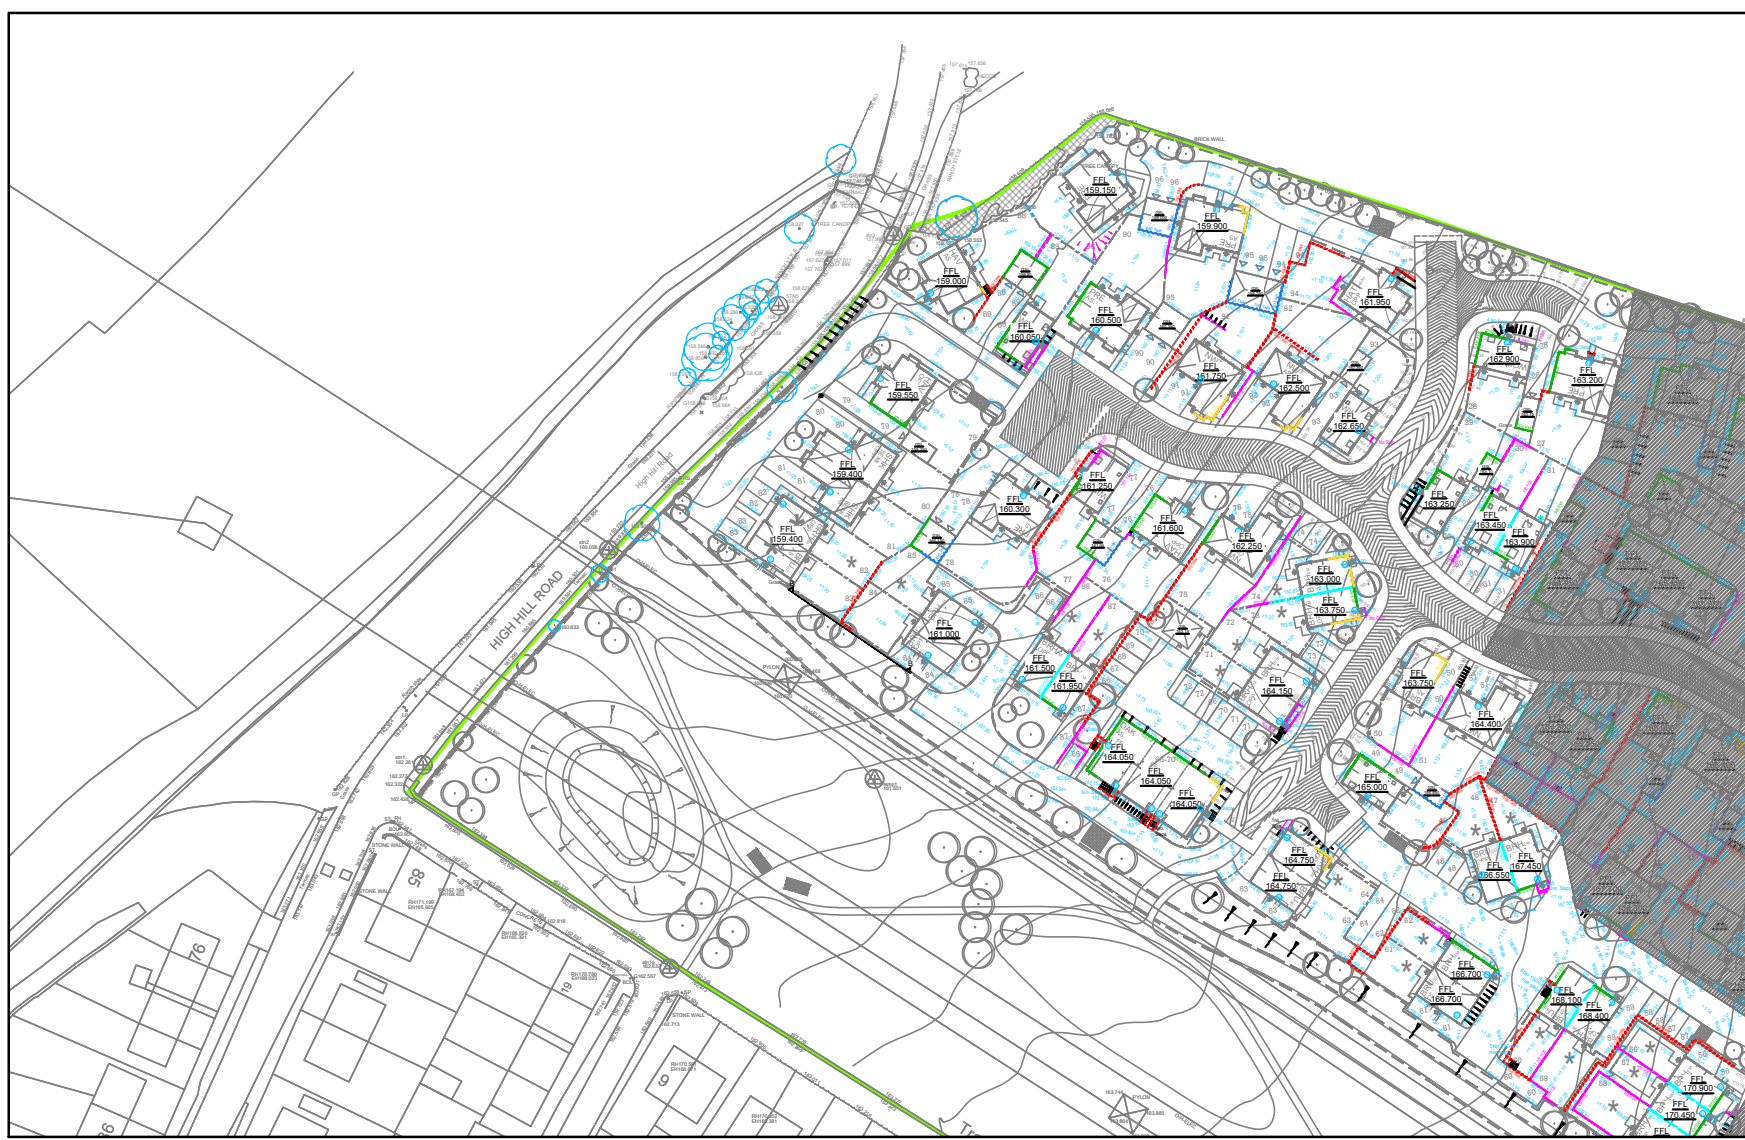

Location Plan
Scale 1:1250

CIVIL / STRUCTURAL DESIGN RISK MANAGEMENT

Abnormal or unusual residual risks associated with the design outcomes shown on this drawing are:-

RSK LDE LTD has followed its Design Risk Management process for Hazard Elimination and Risk reduction in developing the designs shown on this drawing.
Abnormal or unusual residual risks may be shown above where it is considered that such risk may not normally be expected by competent persons engaged on work of this nature or type.

P4	06.02.25	Scale Bar Changed to 1:100 as per planning comment.	WH	/	
P3	06.02.25	25 Degree Projection lines added to sections	WH	/	
P2	27.01.25	Location Plans Updated to requested scale of 1:1250	WH	/	
P1	12.12.24	First Issue	GS	MAR	
Rev	Date	Amendment	Drawn	CHKD	App'd
LDE CIVILS STRUCTURES HYDROLOGY an RSK company 14 Beecham Court, Pemberton Business Park, Wigan, WN2 6PR United Kingdom Tel: +44 (0) 1942 493255 Email: info@nsk.co.uk Web: www.nsk.co.uk					
Client WAINHOMES BUILDING BRITAIN'S FUTURE					
Project Title New Mills High Peak					
Status FOR PLANNING					
Drawing Title Garden Sections					
Drawn	Date	Checked	Date	Approved	Date
DS	DEC 24	MAR	DEC 24		
Scale	Orig Size	Dimensions			
As Shown	A0				
Project No.		File Name			
881212		SK01			
Drawing No.				Rev.	
881212				SK01 P4	
Project No.	Orig.	Vol./Bys.	Lev./Loc.	Type	Role
					Draw. No.
Scale 1:100					
0 1 2 3 4 5m					