
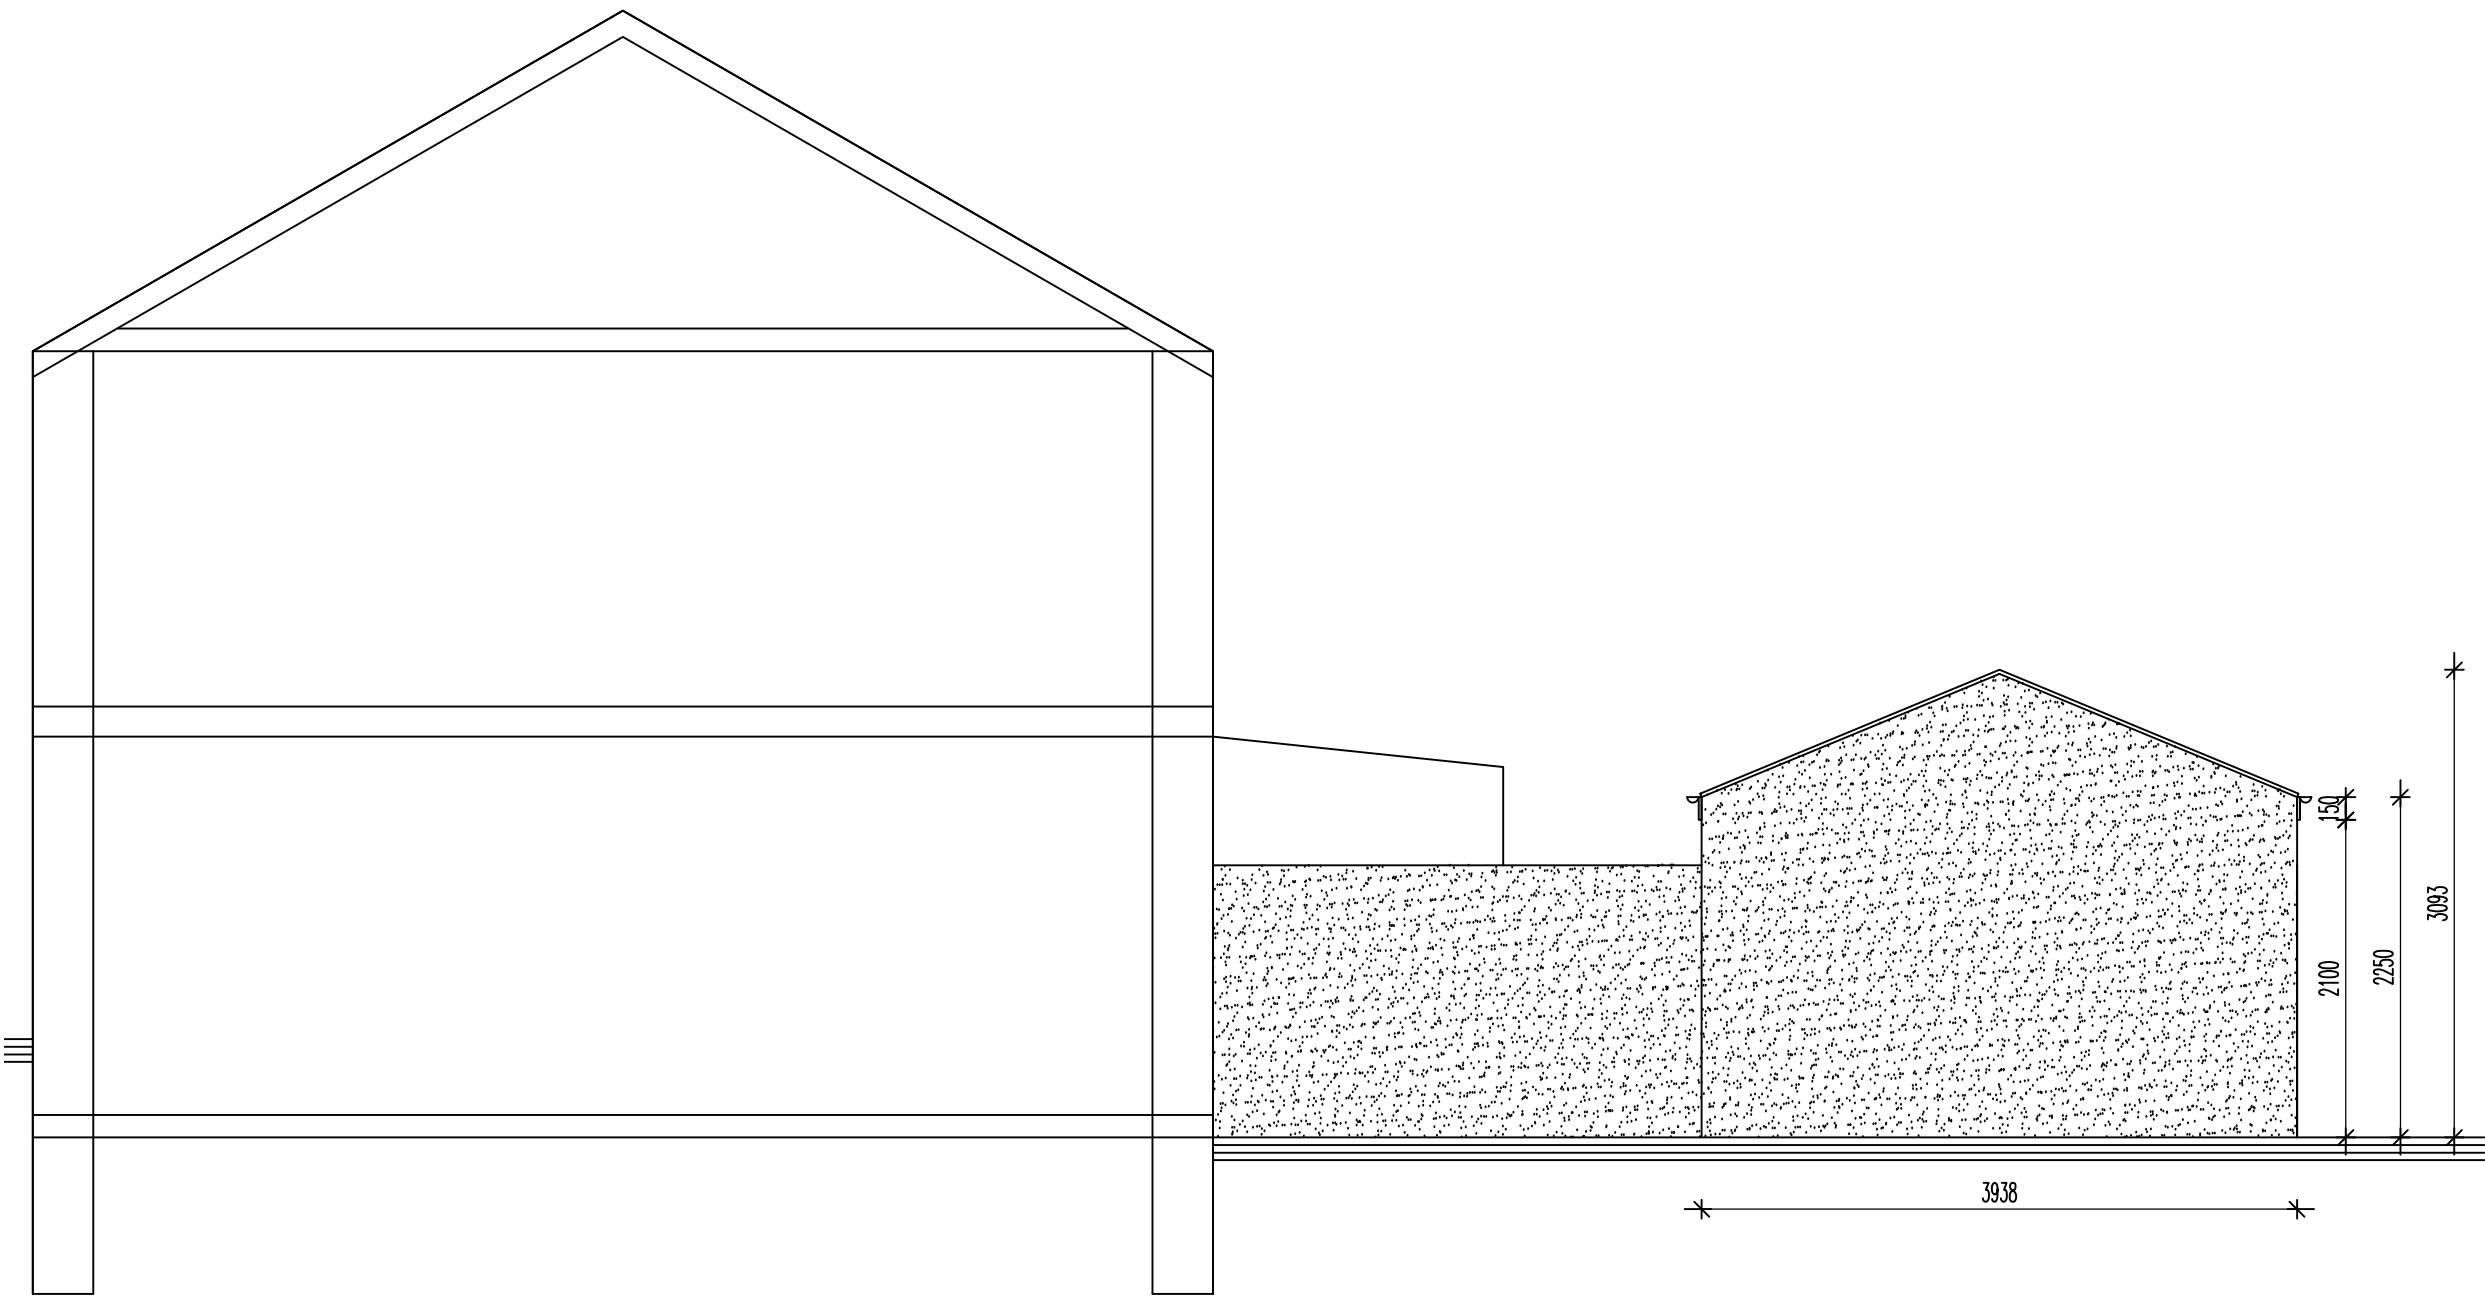


PROPOSED REAR OF GARAGE 1:50

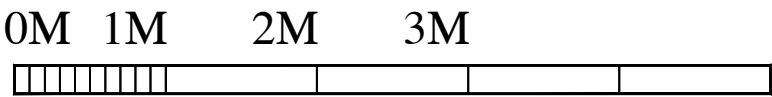

DWG: PROPOSED DRAWINGS
7 UPPER END ROAD
PEAK DALE

REVISIONS:

1:50	CHECKED:
DATE: NOV 24	DRAWN:

©THIS DRAWING AND THE BUILDING WORKS DEPICTED ARE THE COPYRIGHT OF AJS ARCHITECTURE
AND MAY NOT BE REPRODUCED OR AMENDED EXCEPT BY WRITTEN PERMISSION. NO LIABILITY WILL BE ACCEPTED
FOR AMENDMENTS MADE BY OTHER PERSONS.

A.J.S ARCHITECTURE

32 carr road.
buxton.
derbyshire.
sk17 6wf.

h: 01298 26062
m: 07794 400237



PROPOSED 05

7 UPPER END RD