


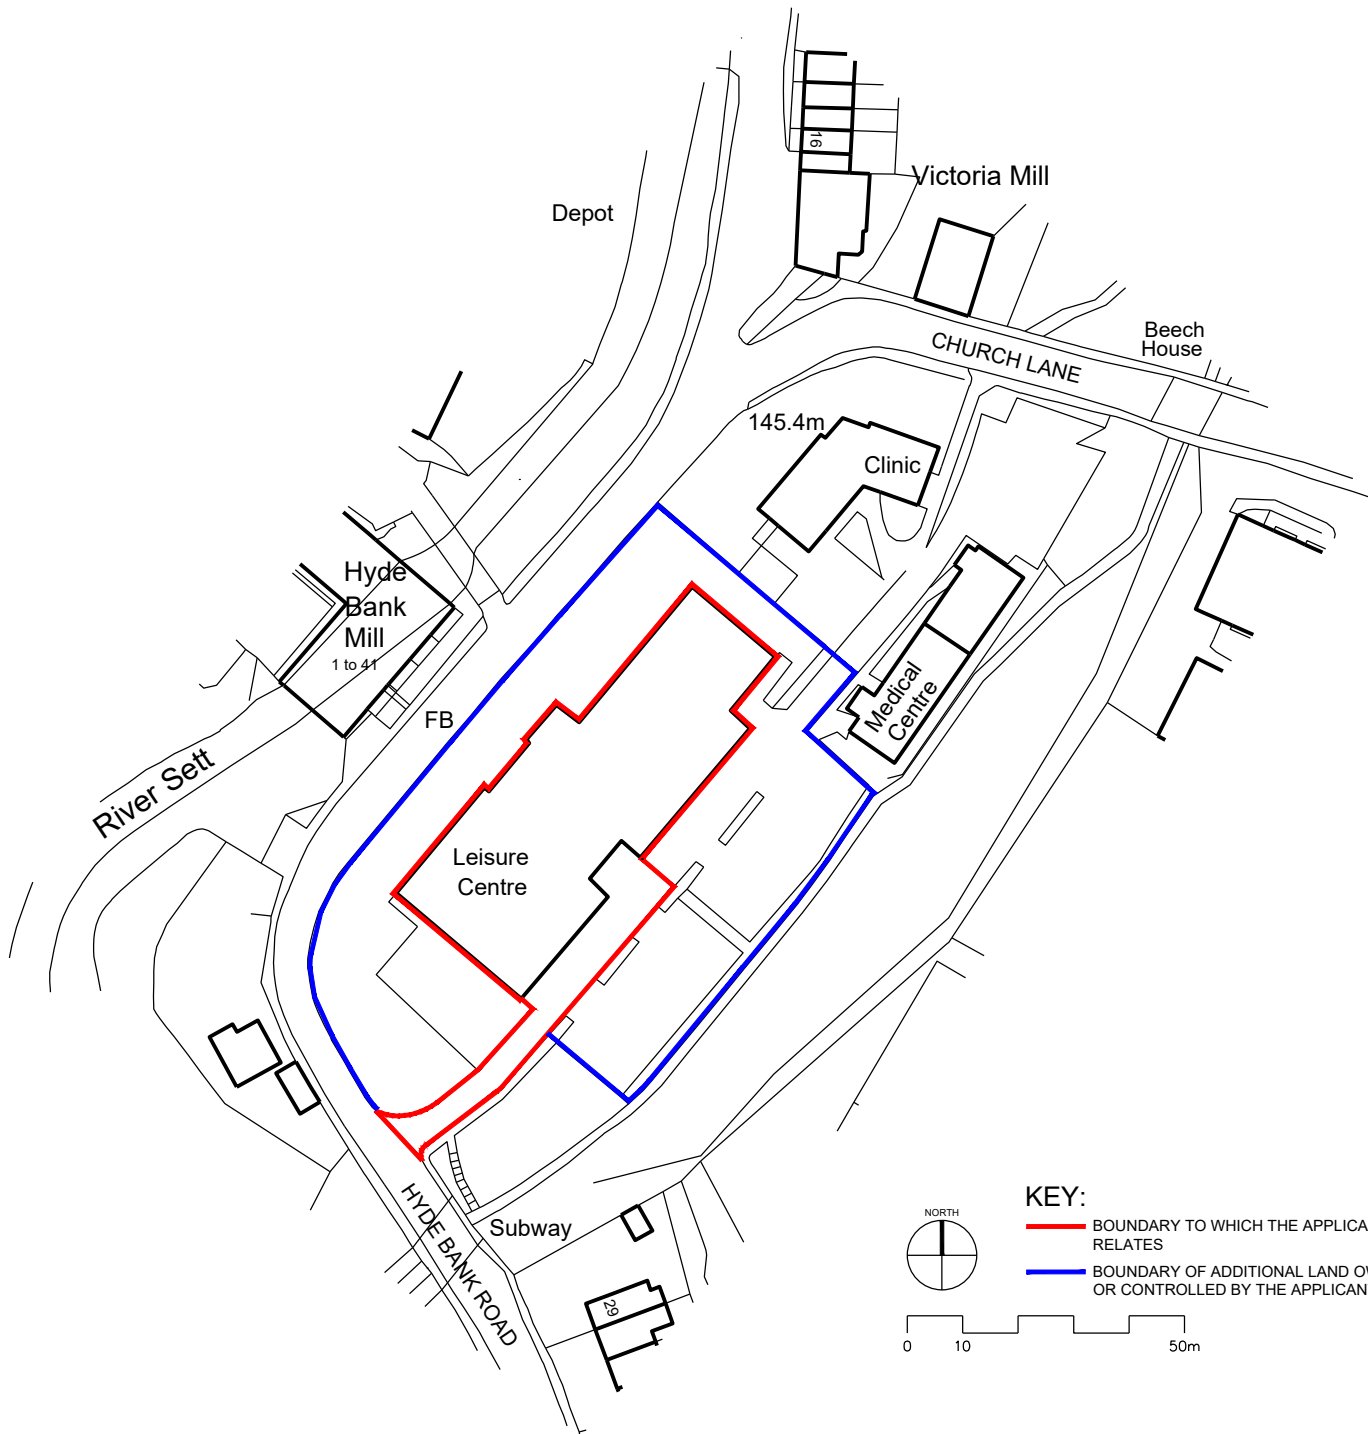

This line should measure 40mm when printed correctly

This drawing is the copyright of Roberts Limbrick Ltd and should not be reproduced in whole or in part or used in any manner whatsoever without their written permission.

Responsibility is not accepted for errors made by others in scaling from this drawing. Use only figured dimensions and report any discrepancies or omissions to the Architect immediately.

Rev	Date	By	Chk	Description
P01	23.01.2025	AM	CK	Issued for Heritage Statement
P02	29.01.2025	AM	CK	Issued for planning



Roberts Limbrick
03333 405 500
mail@robertslimbrick.com
robertslimbrick.com
Registered Office: England No. 06858029

Project Name
New Mills
Leisure Centre
-

Client Name
Alliance Leisure
-
-

Drawing Title
Location Plan
-
-

Scale	Project No.
1/1250 • A4	10684

Status	Purpose Of Issue
A3	Issued for Planning

Project	Org	Vol	Level	Form	Role
10684 • RL	• ME	• 00	• DR	• A	

Number	Revision
PL-001	P02