




ELEVATION A SOUTH EAST)

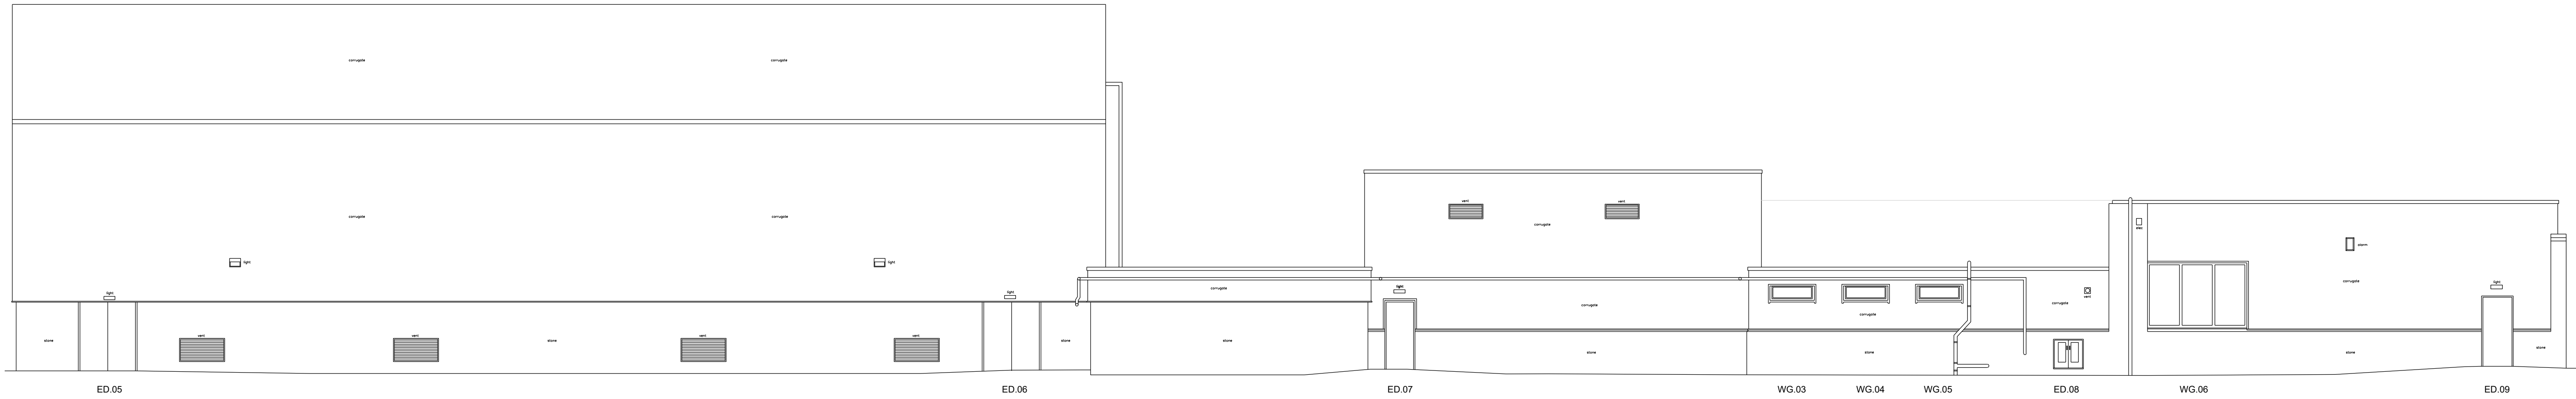


ELEVATION C (NORTH WEST)

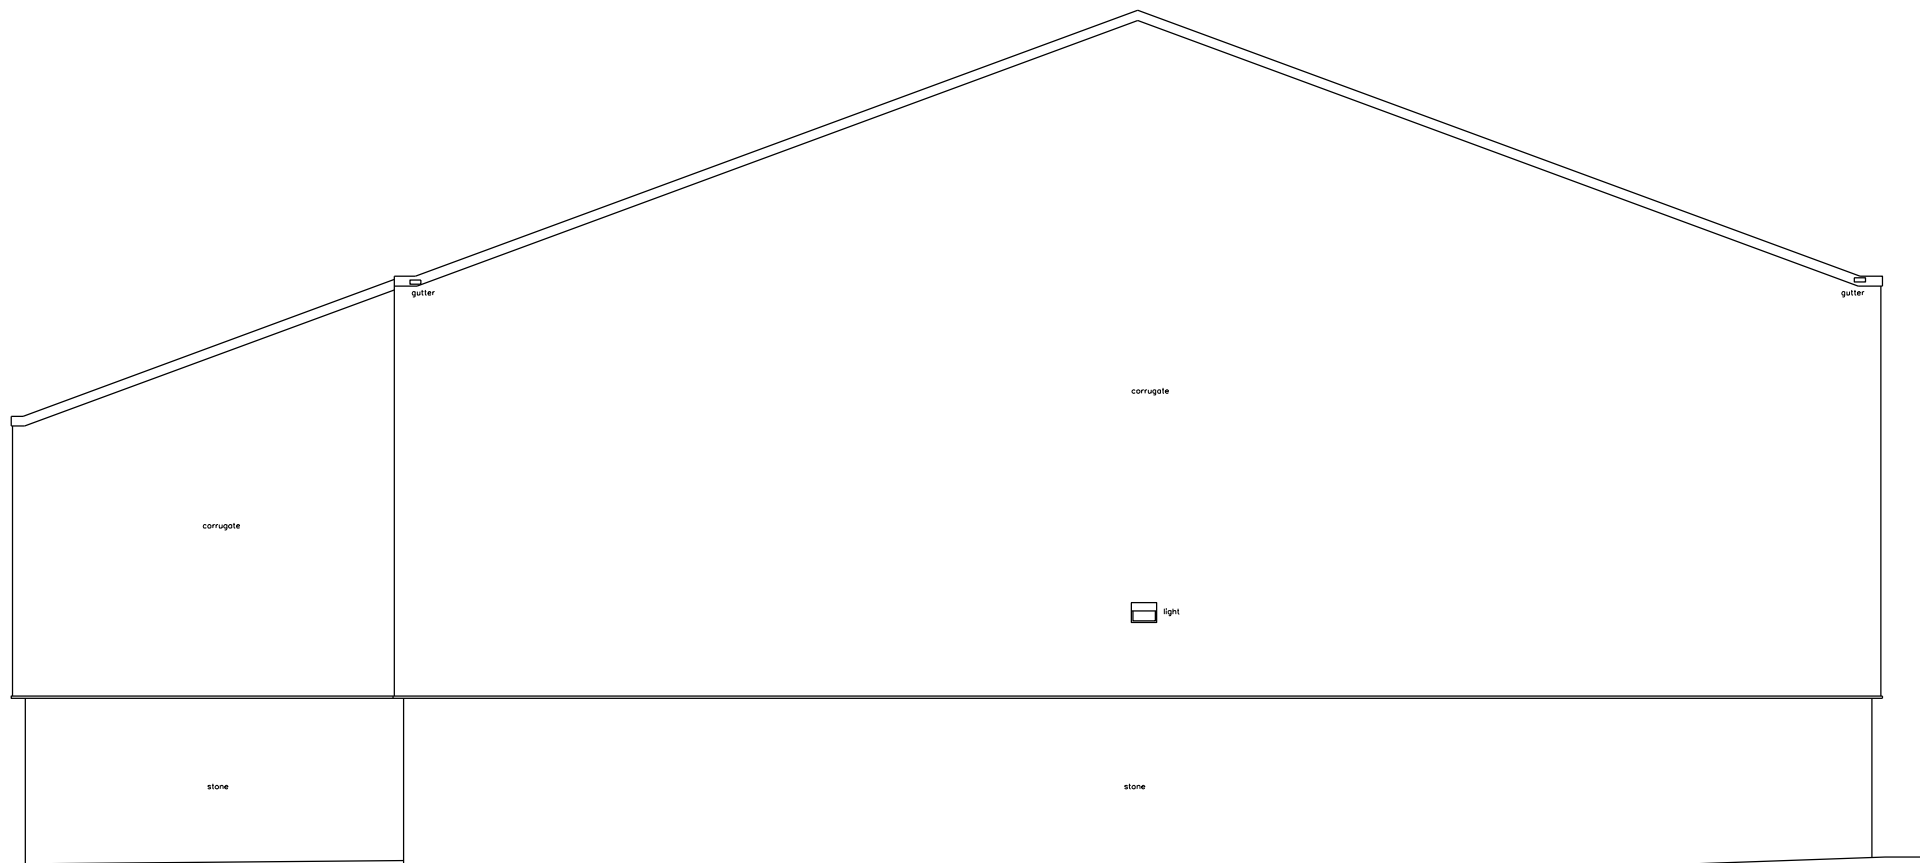

ELEVATION B (NORTH EAST)

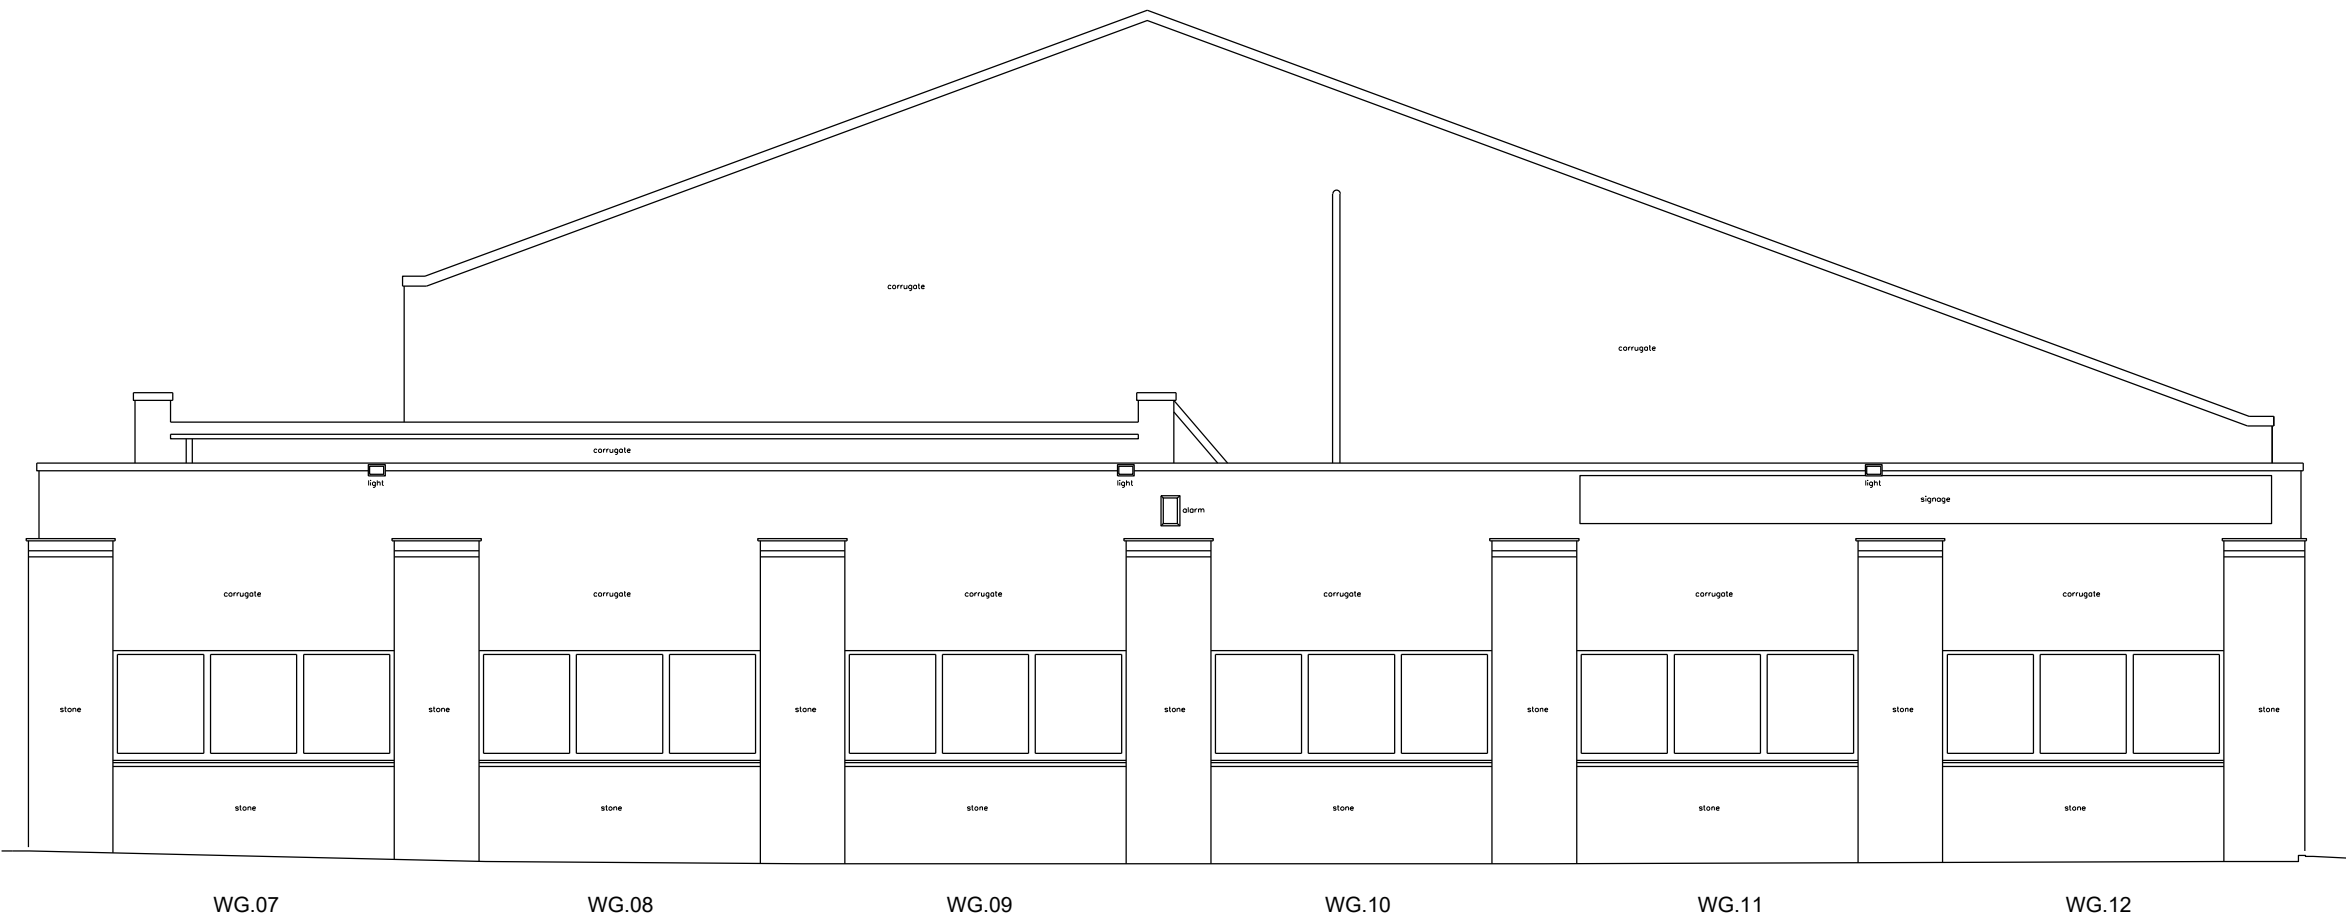

ELEVATION D (SOUTH WEST)

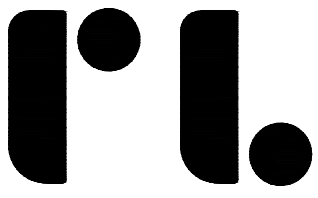

Roberts Limbrick

03333 405 500
mail@robertslimbrick.com
robertslimbrick.com

Registered Office: England No. 06656029

Project Name

New Mills
Leisure Centre
-

Client Name

Alliance Leisure
-
-

Drawing Title

Existing Elevations
-
-

Scale

1/100 • A1

Project No.

10684

Status

A3

Purpose Of Issue

Issued for Planning

Project	Org	Vol	Level	Form	Role
10684 •	RL •	ME •	XX •	DR •	A

Number

PL-005

Revision

P02