


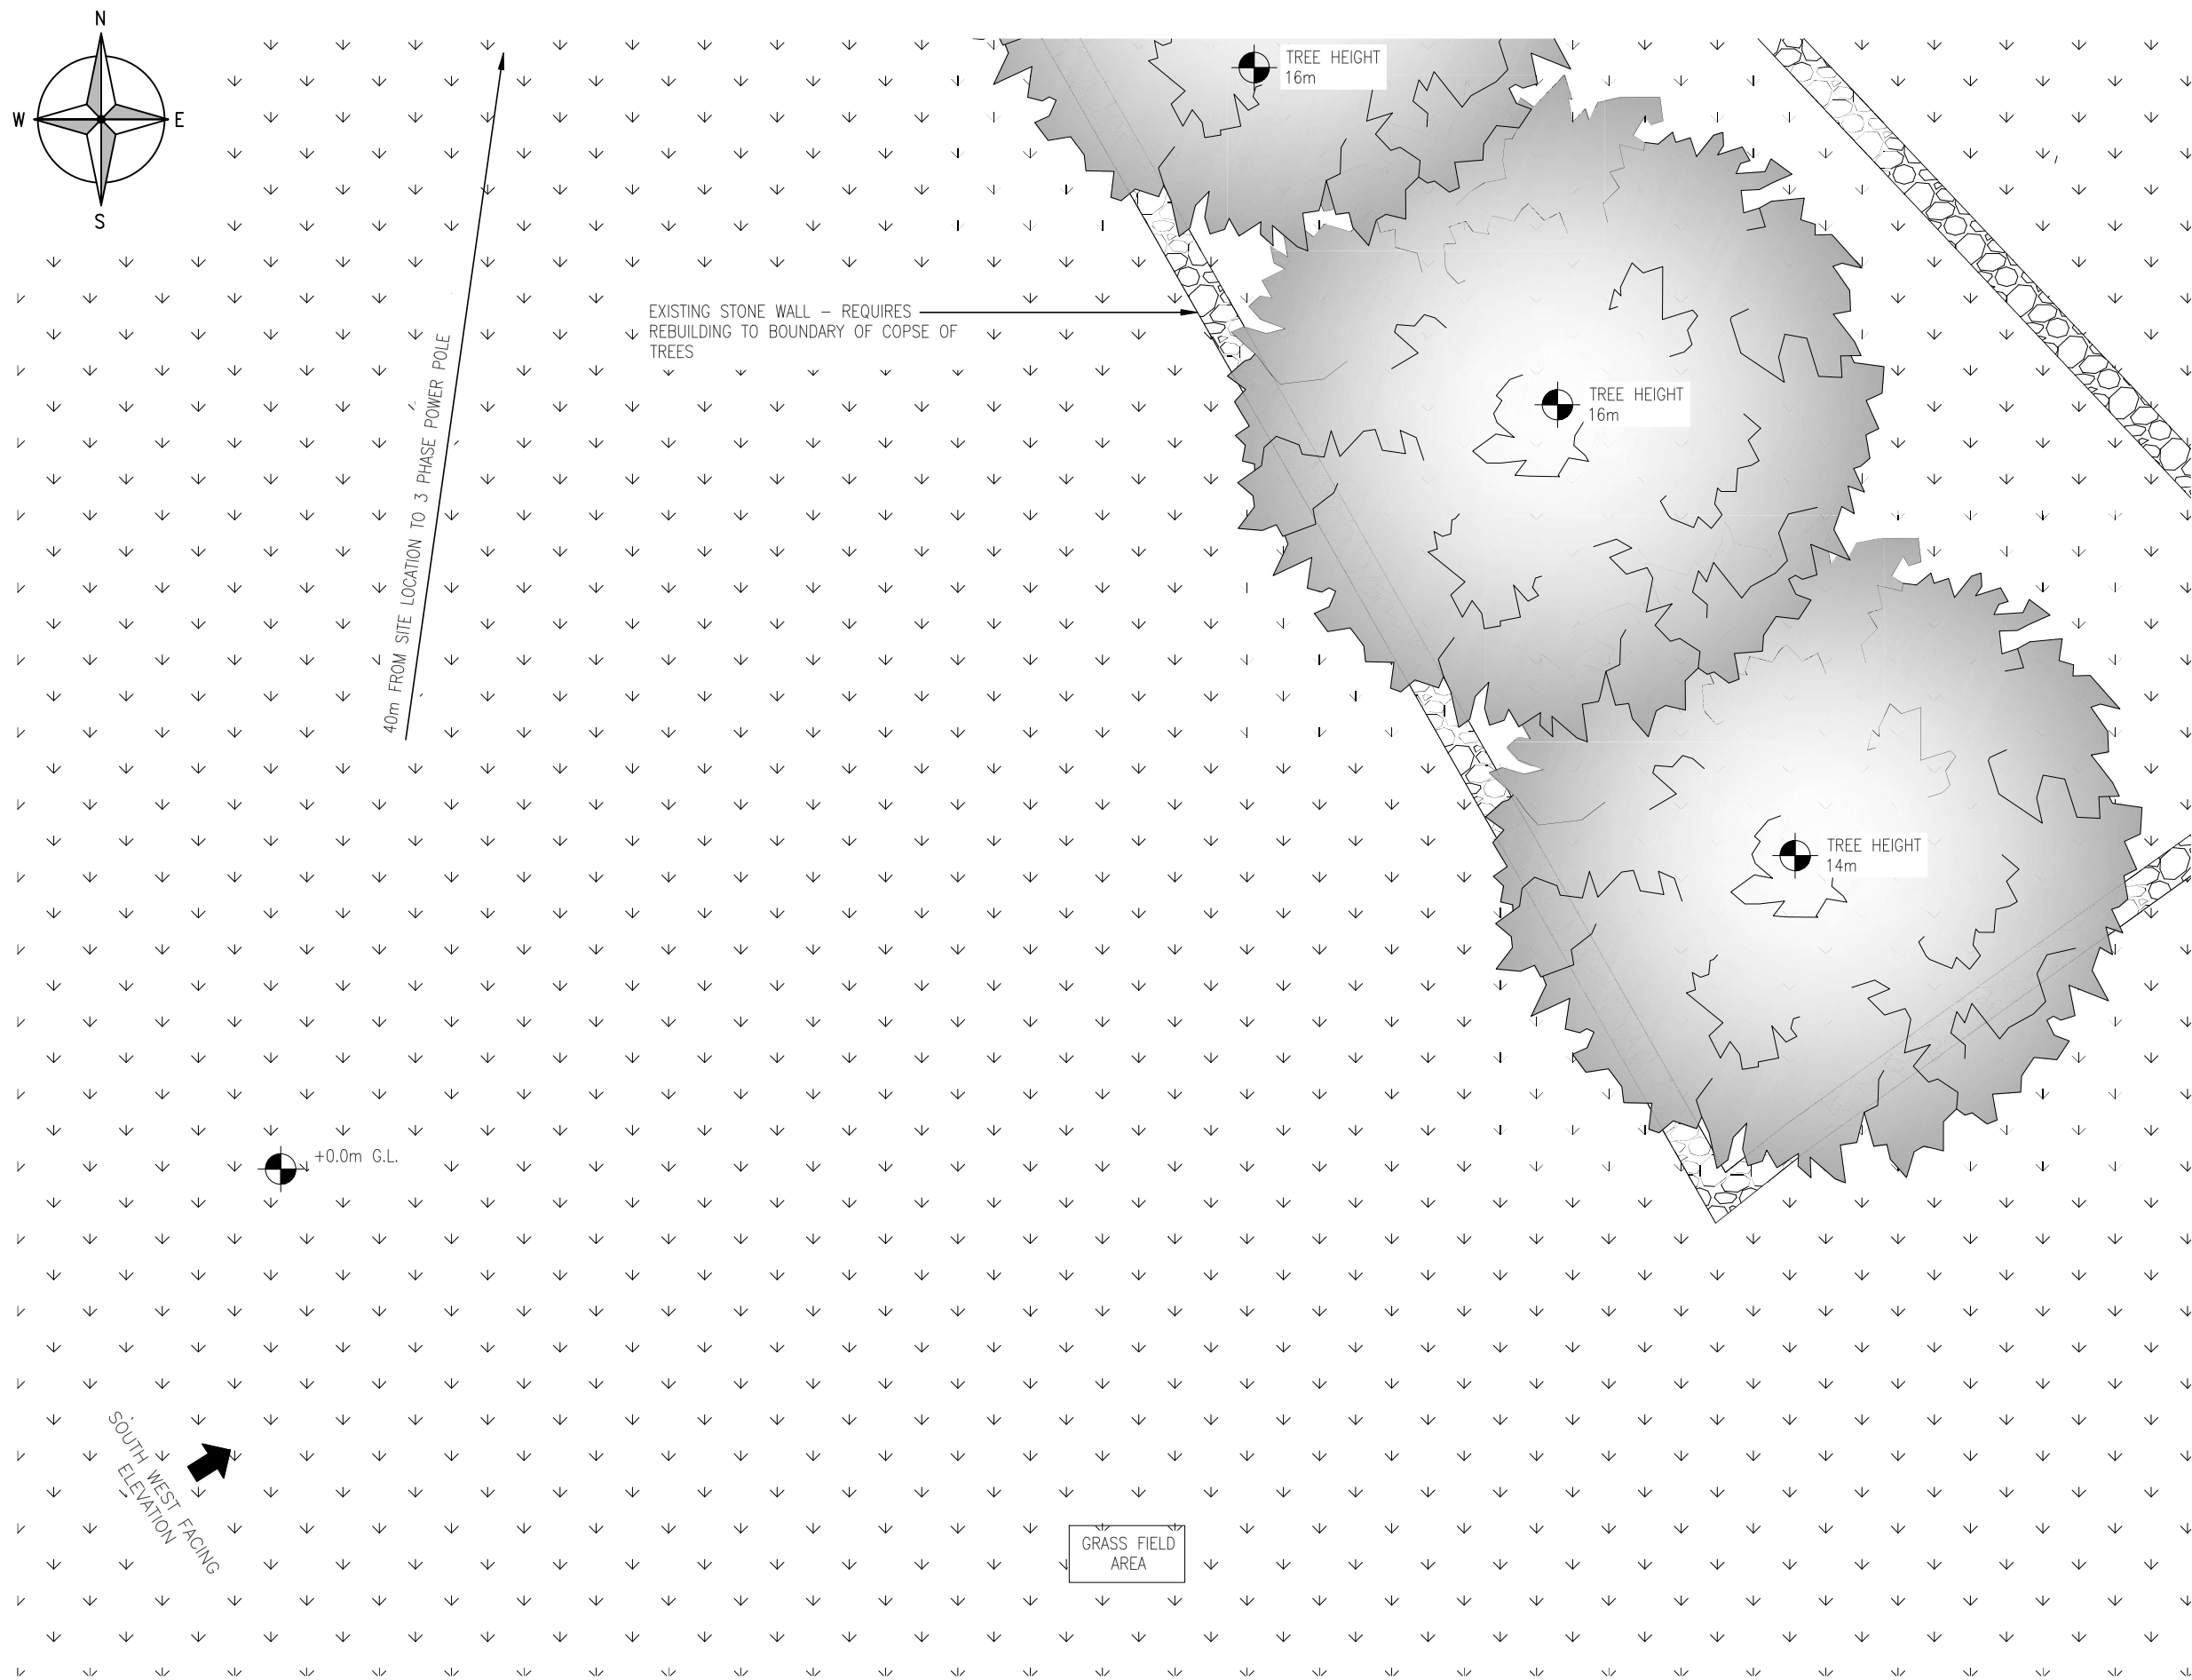

NOTES:				
B	TOWER & FENCE TYPE AMEND	MRM	JEM	28.01.25
A	INITIAL ISSUE	MRM	JEM	31.07.24
REV.	MODIFICATION	BY	CHK.	DATE
ICON TOWER INNOVATIVE INFRASTRUCTURE SOLUTIONS				
ICON TOWER REFERENCE No.: GBR-DBY0009				
OPERATOR 2 REFERENCE No.: -				
OPERATOR 3 REFERENCE No.: -				
SITE NAME AND ADDRESS: HARPUR HILL HARPUR HILL ROAD HARPUR HILL, BUXTON SK17 9LE				
DRAWING TITLE: EXISTING SITE LAYOUT				
PURPOSE OF ISSUE: PLANNING				
DRAWING NUMBER: 200				
SURVEYED BY: JEM		ORIGINAL SIZE: A3		ISSUE:
DRAWN: MRM	DATE: 31.07.24	CHECKED: JEM	DATE: 31.07.24	B