


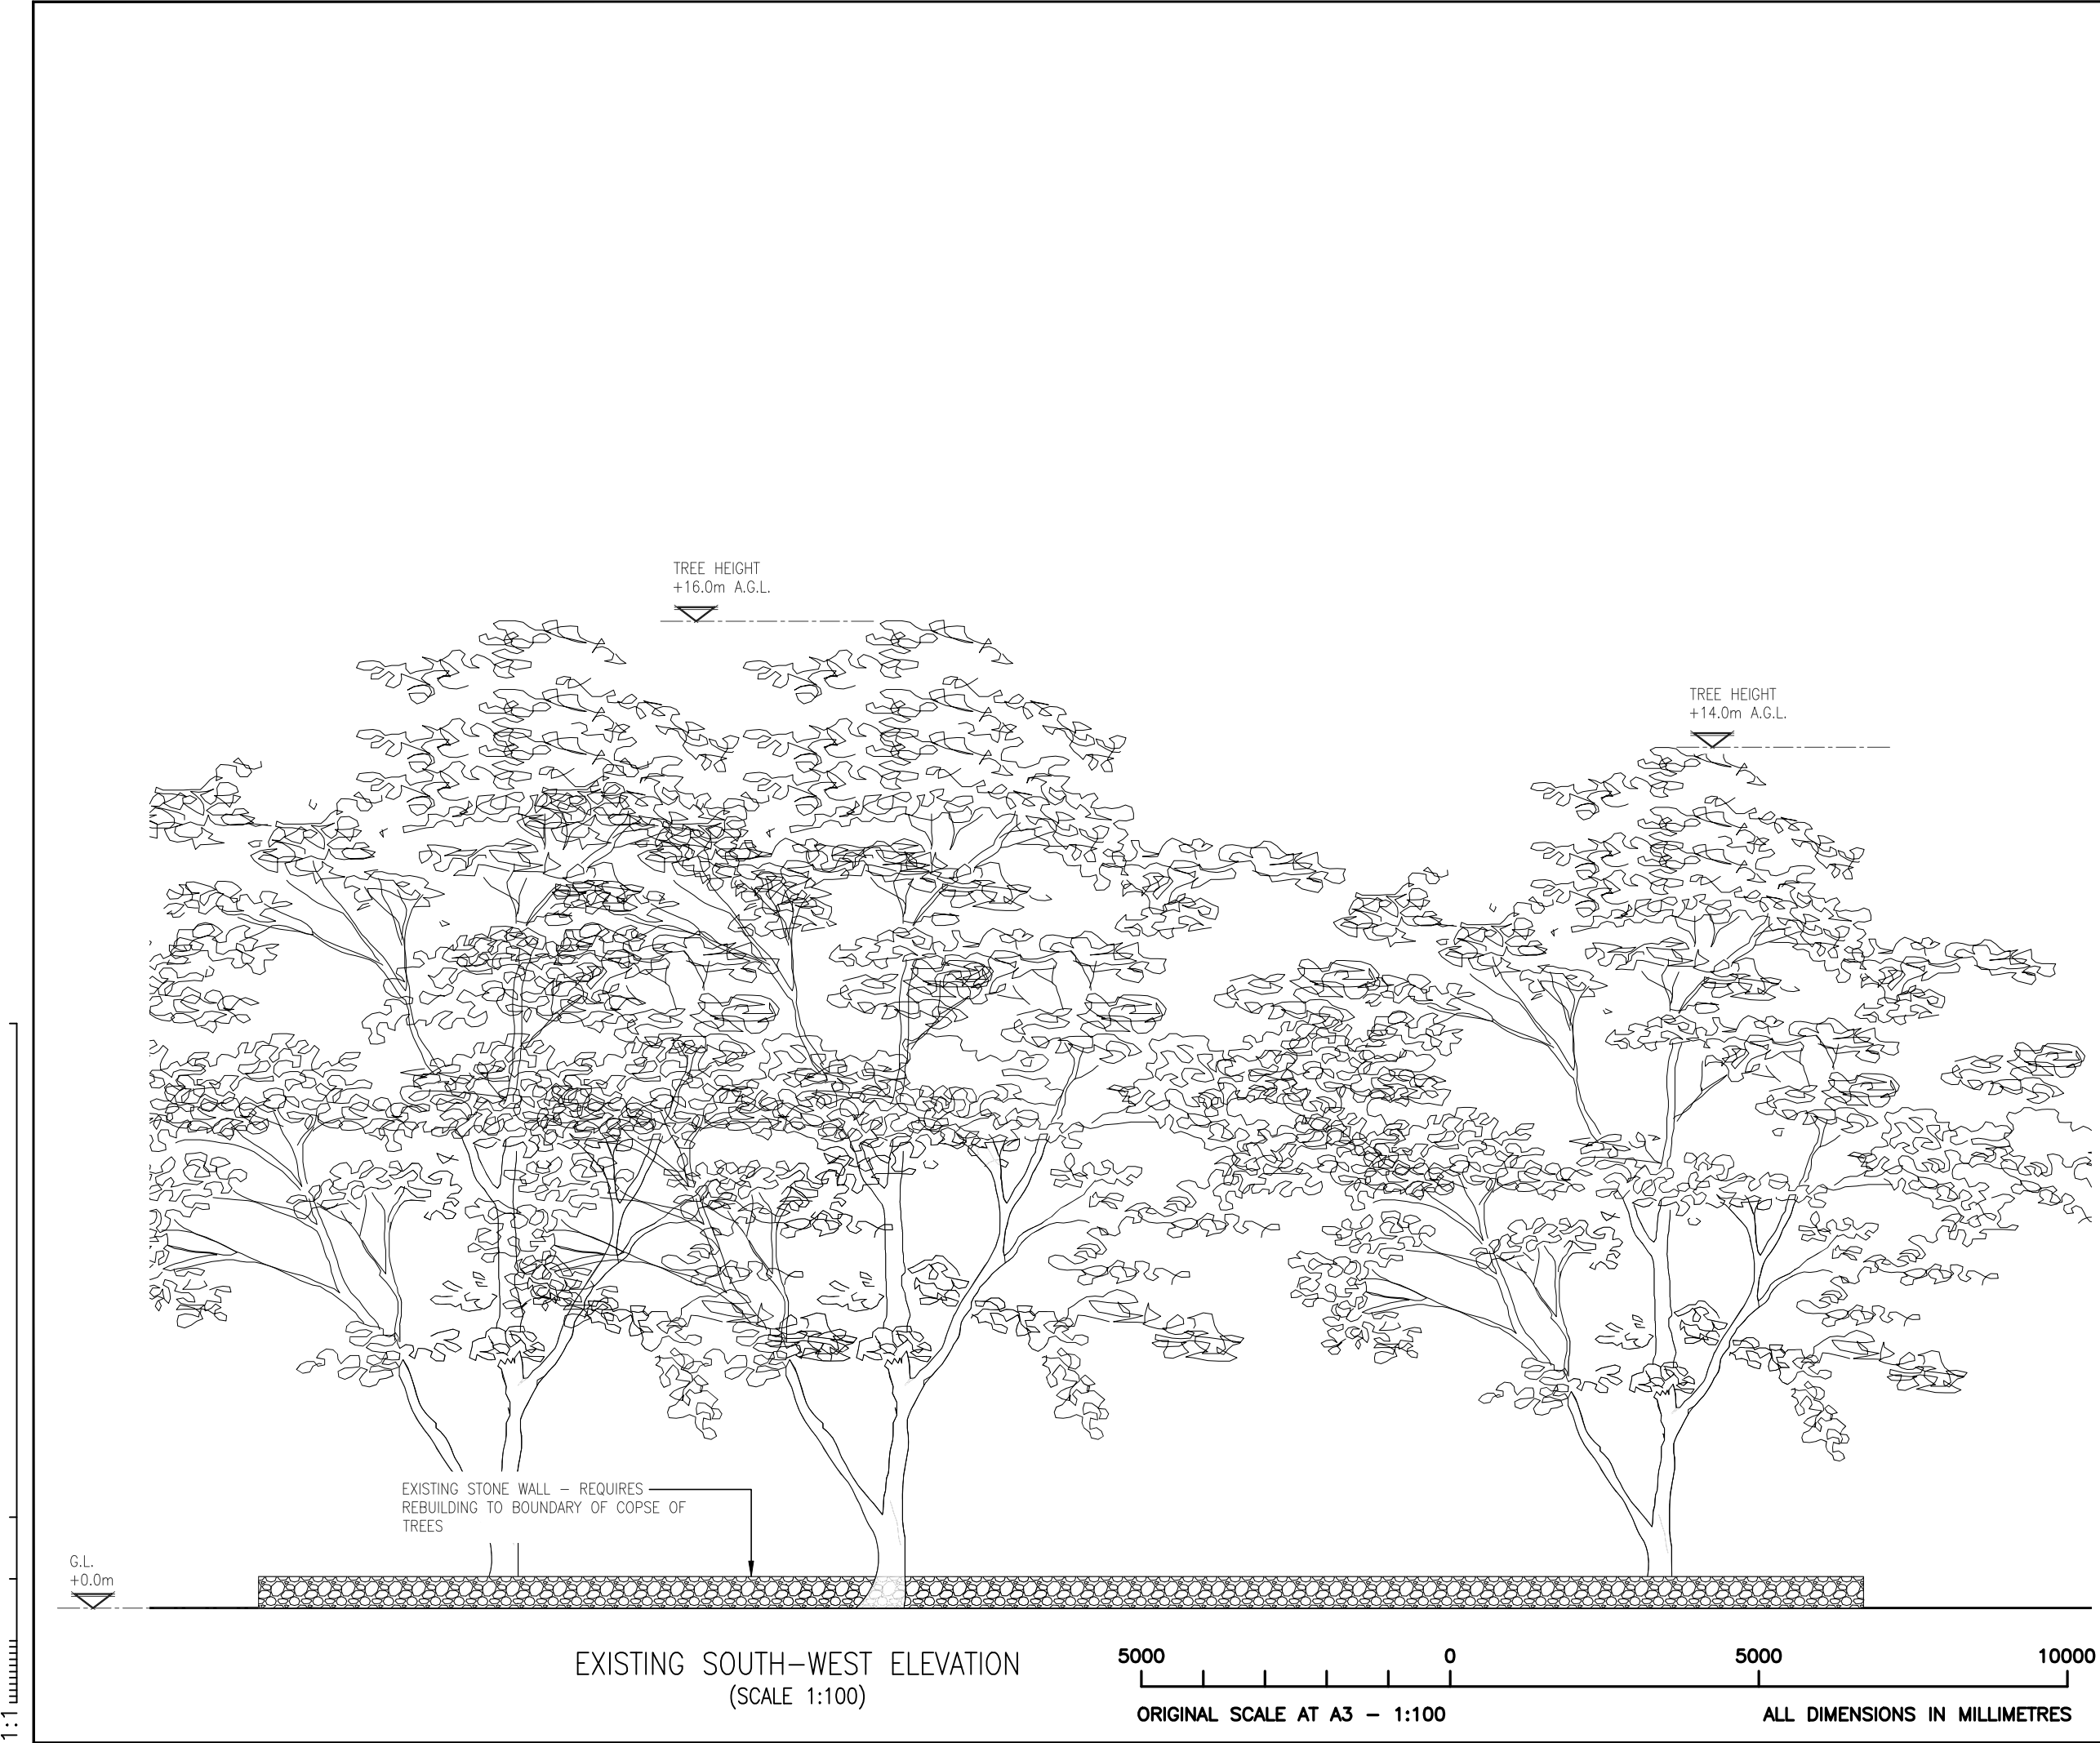

NOTES:

B	TOWER & FENCE TYPE AMEND	MRM	JEM	28.01.25
A	INITIAL ISSUE	MRM	JEM	31.07.24
REV.	MODIFICATION	BY	CHK.	DATE



ICON TOWER REFERENCE No.:
GBR-DBY0009

OPERATOR 2 REFERENCE No.:
-

OPERATOR 3 REFERENCE No.:
-

SITE NAME AND ADDRESS:
HARPUR HILL
HARPUR HILL ROAD
HARPUR HILL, BUXTON
SK17 9LE

DRAWING TITLE:
EXISTING SITE ELEVATION

PURPOSE OF ISSUE:
PLANNING

DRAWING NUMBER:
300

SURVEYED BY: JEM		ORIGINAL SIZE: A3		ISSUE: B
DRAWN: MRM	DATE: 31.07.24	CHECKED: JEM	DATE: 31.07.24	