


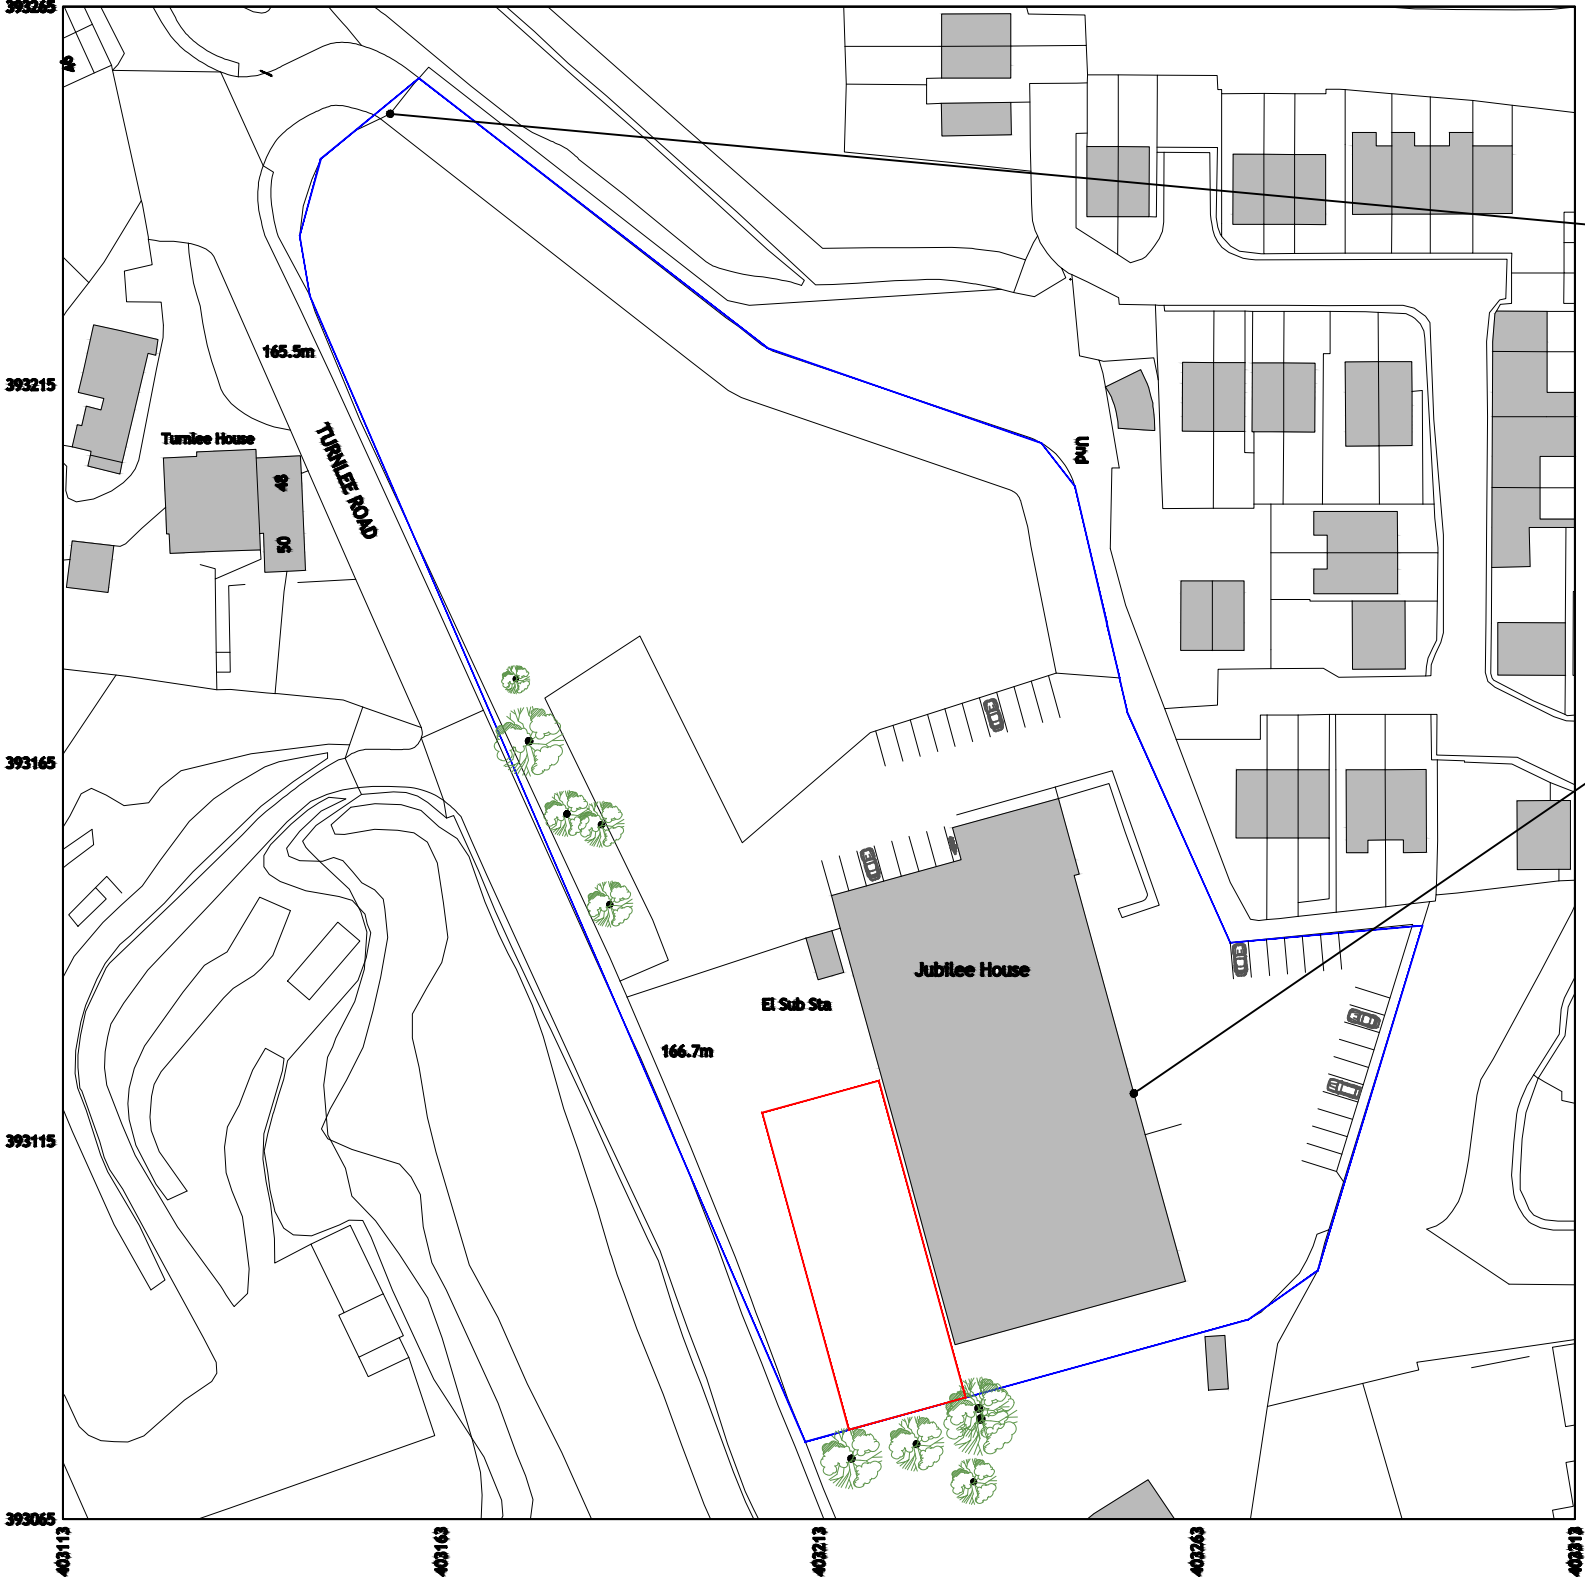

Main Access

Existing Building



Project: Avanti Conveyors Ltd
Title: Existing Site Block Plan

Drg No: P-04
Scale: 1:1000 @ A3
Date: JAN 2025

Rev: A
Status: Planning



info@re-dsn.com

Existing Site Block Plan
Scale 1:1000 @ A3



The contractor or manufacturer is responsible for checking all dimensions and querying any discrepancies.