




EXISTING FRONT (EASTERN) ELEVATION TO WOODHEAD ROAD

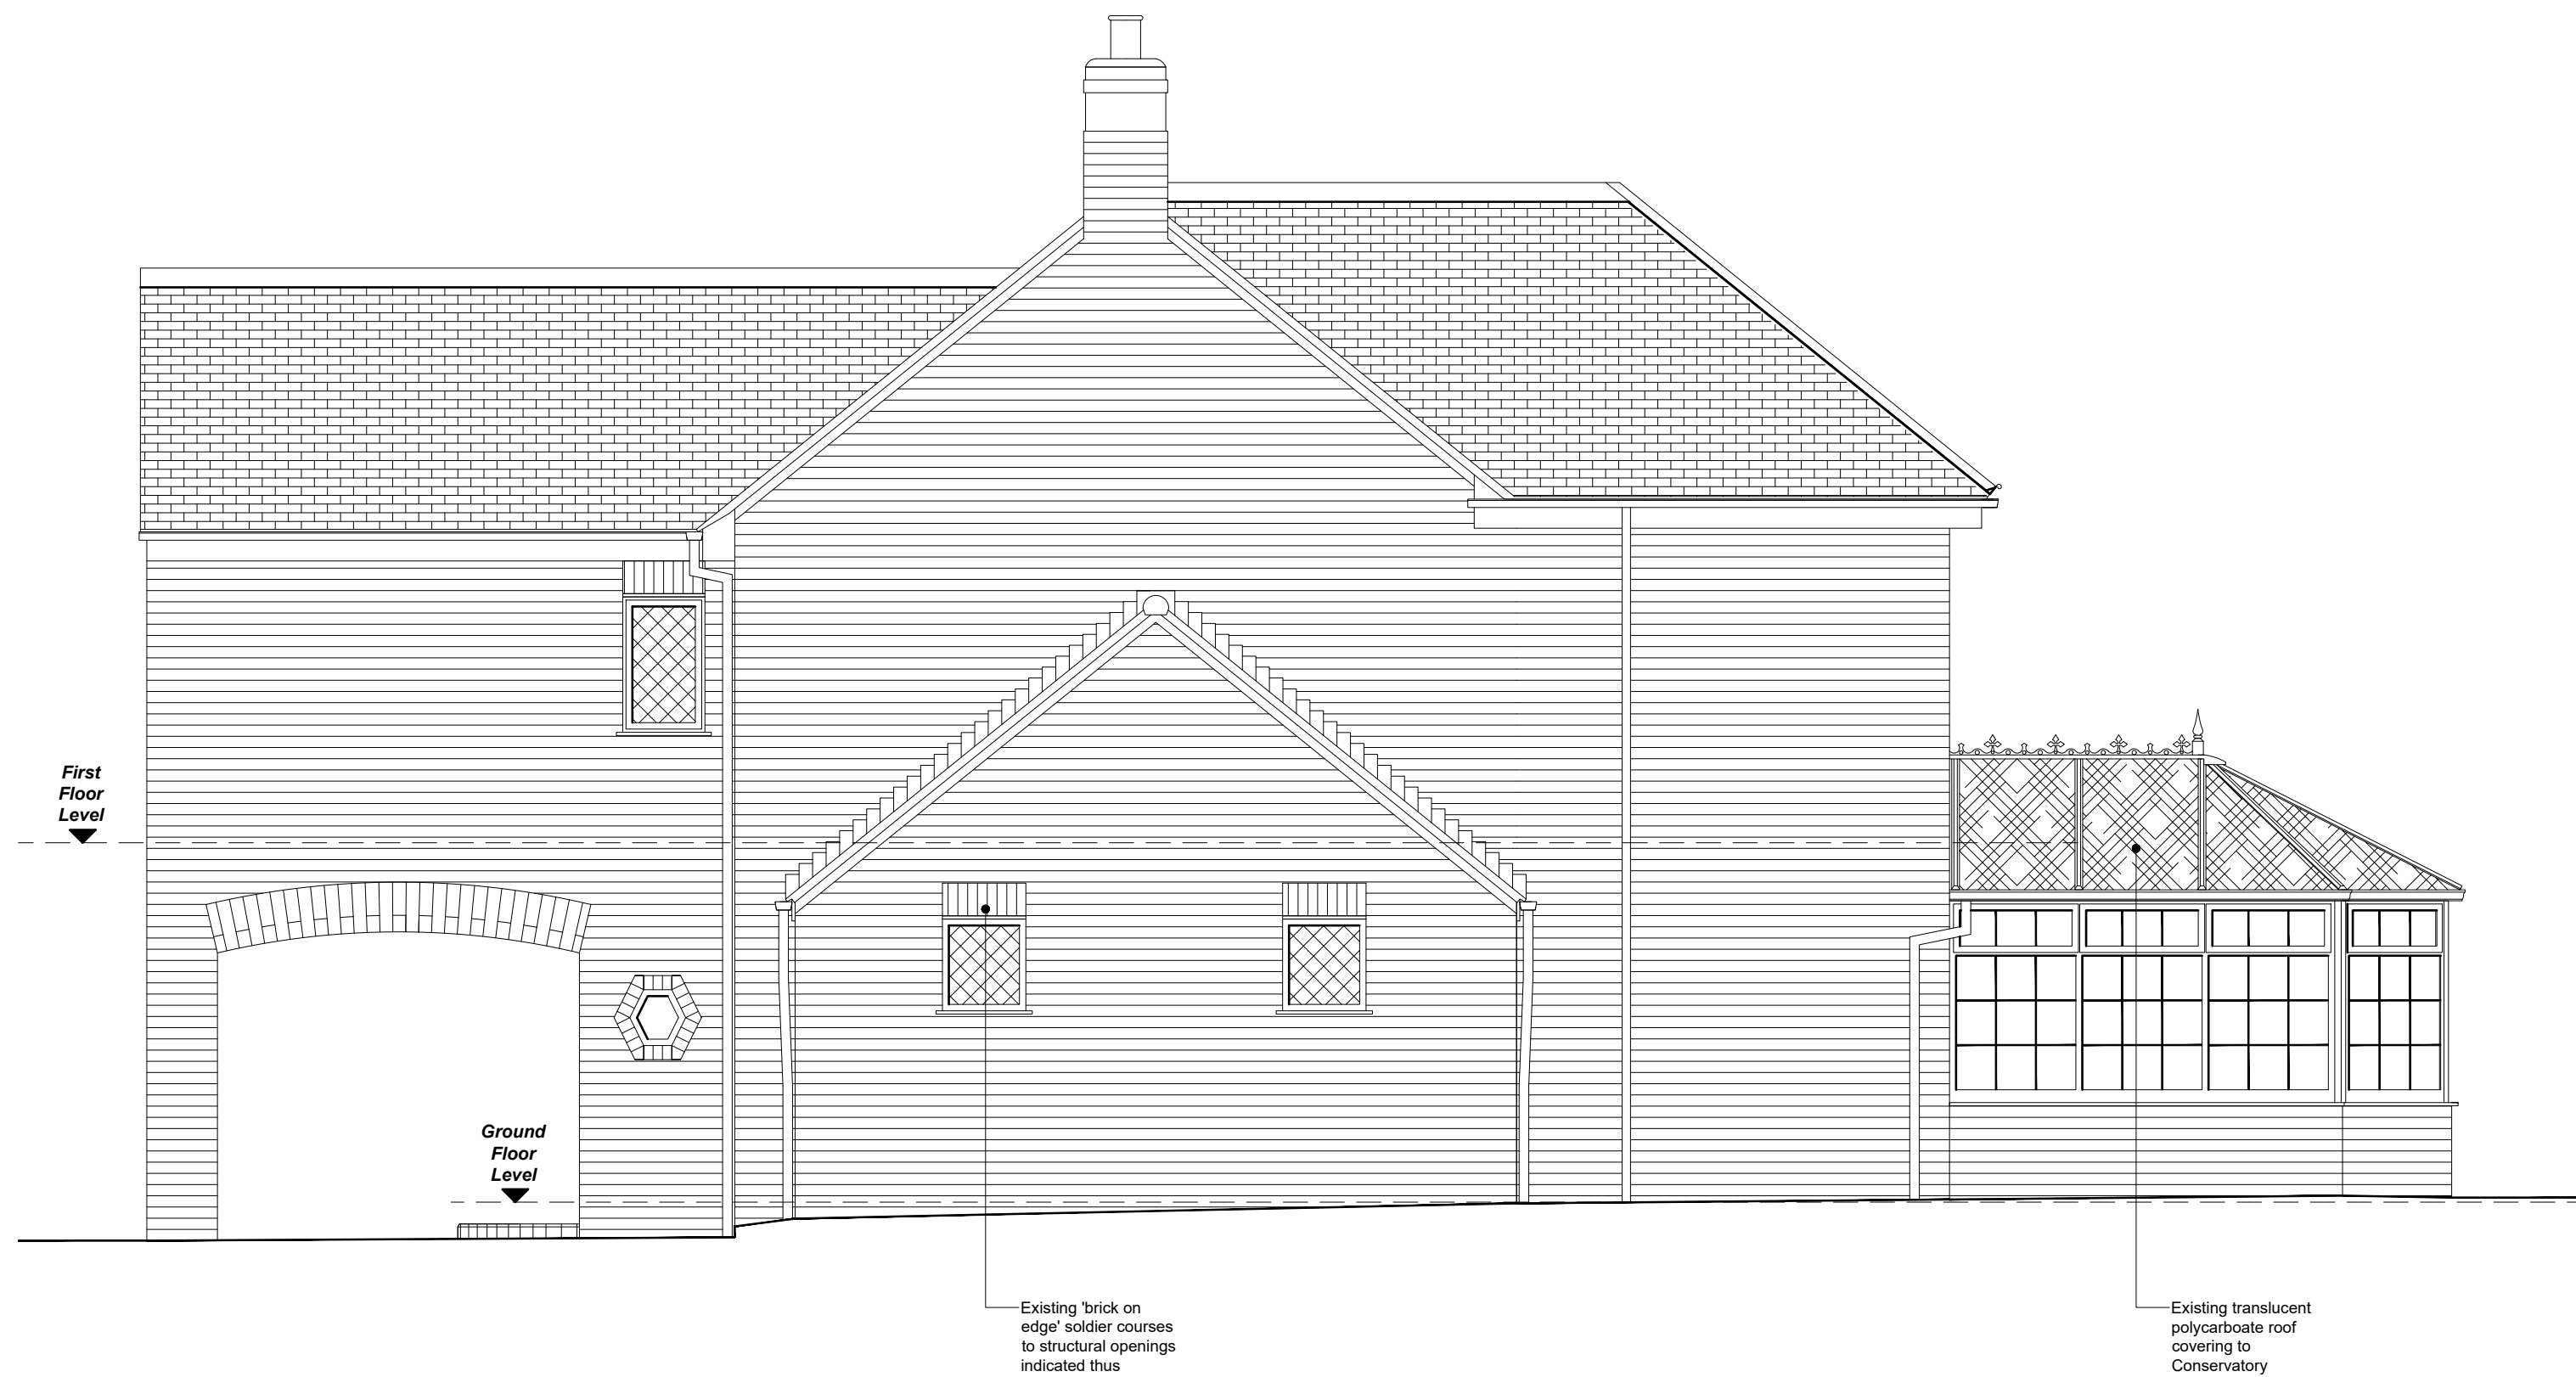

EXISTING SIDE (NORTHERN) ELEVATION

NOTES

All dimensions are to be checked on site and any discrepancies referred to the designer prior to proceeding. All levels are to be confirmed on site prior to proceeding with the work. All discrepancies between information shown on the drawing and the information shown on the specification are to be referred to the designer prior to proceeding with the works. All component sizes and references to be checked prior to the ordering of materials. Positions of existing drain runs and associated installations to be confirmed prior to proceeding and amended as necessary. All relevant boundary positions to be checked prior to proceeding. Any on site design changes must be reported to the designer and agreed with the relevant authority prior to proceeding. **Levels shown are related to an arbitrary datum and therefore not related to Ordnance datum.**

[illegible]

		R.A.G.RUNDY ARCHITECTURAL SERVICES LIMITED 30 PARK ROAD, HADLEY GARDENS, DEDDLEBURY, SUTTON LEICESTER LE19 4TH, UK 0800 ELEANOR.HARDY@GRUNDYARCHITECTURE.CO.UK	
Project:	Proposed Alterations of: Wydersley 5 Woodhead Road Glossop Derbyshire SK13 7AH		
Client:	Mr. J. Griffiths		
Drawing Title:	EXISTING ELEVATIONS SHEET 1		
Drawn by:	R. G.	Date:	2nd December 2024
Drawing No:	2453.02	Scale:	1:50 @ A1
Revision:			

