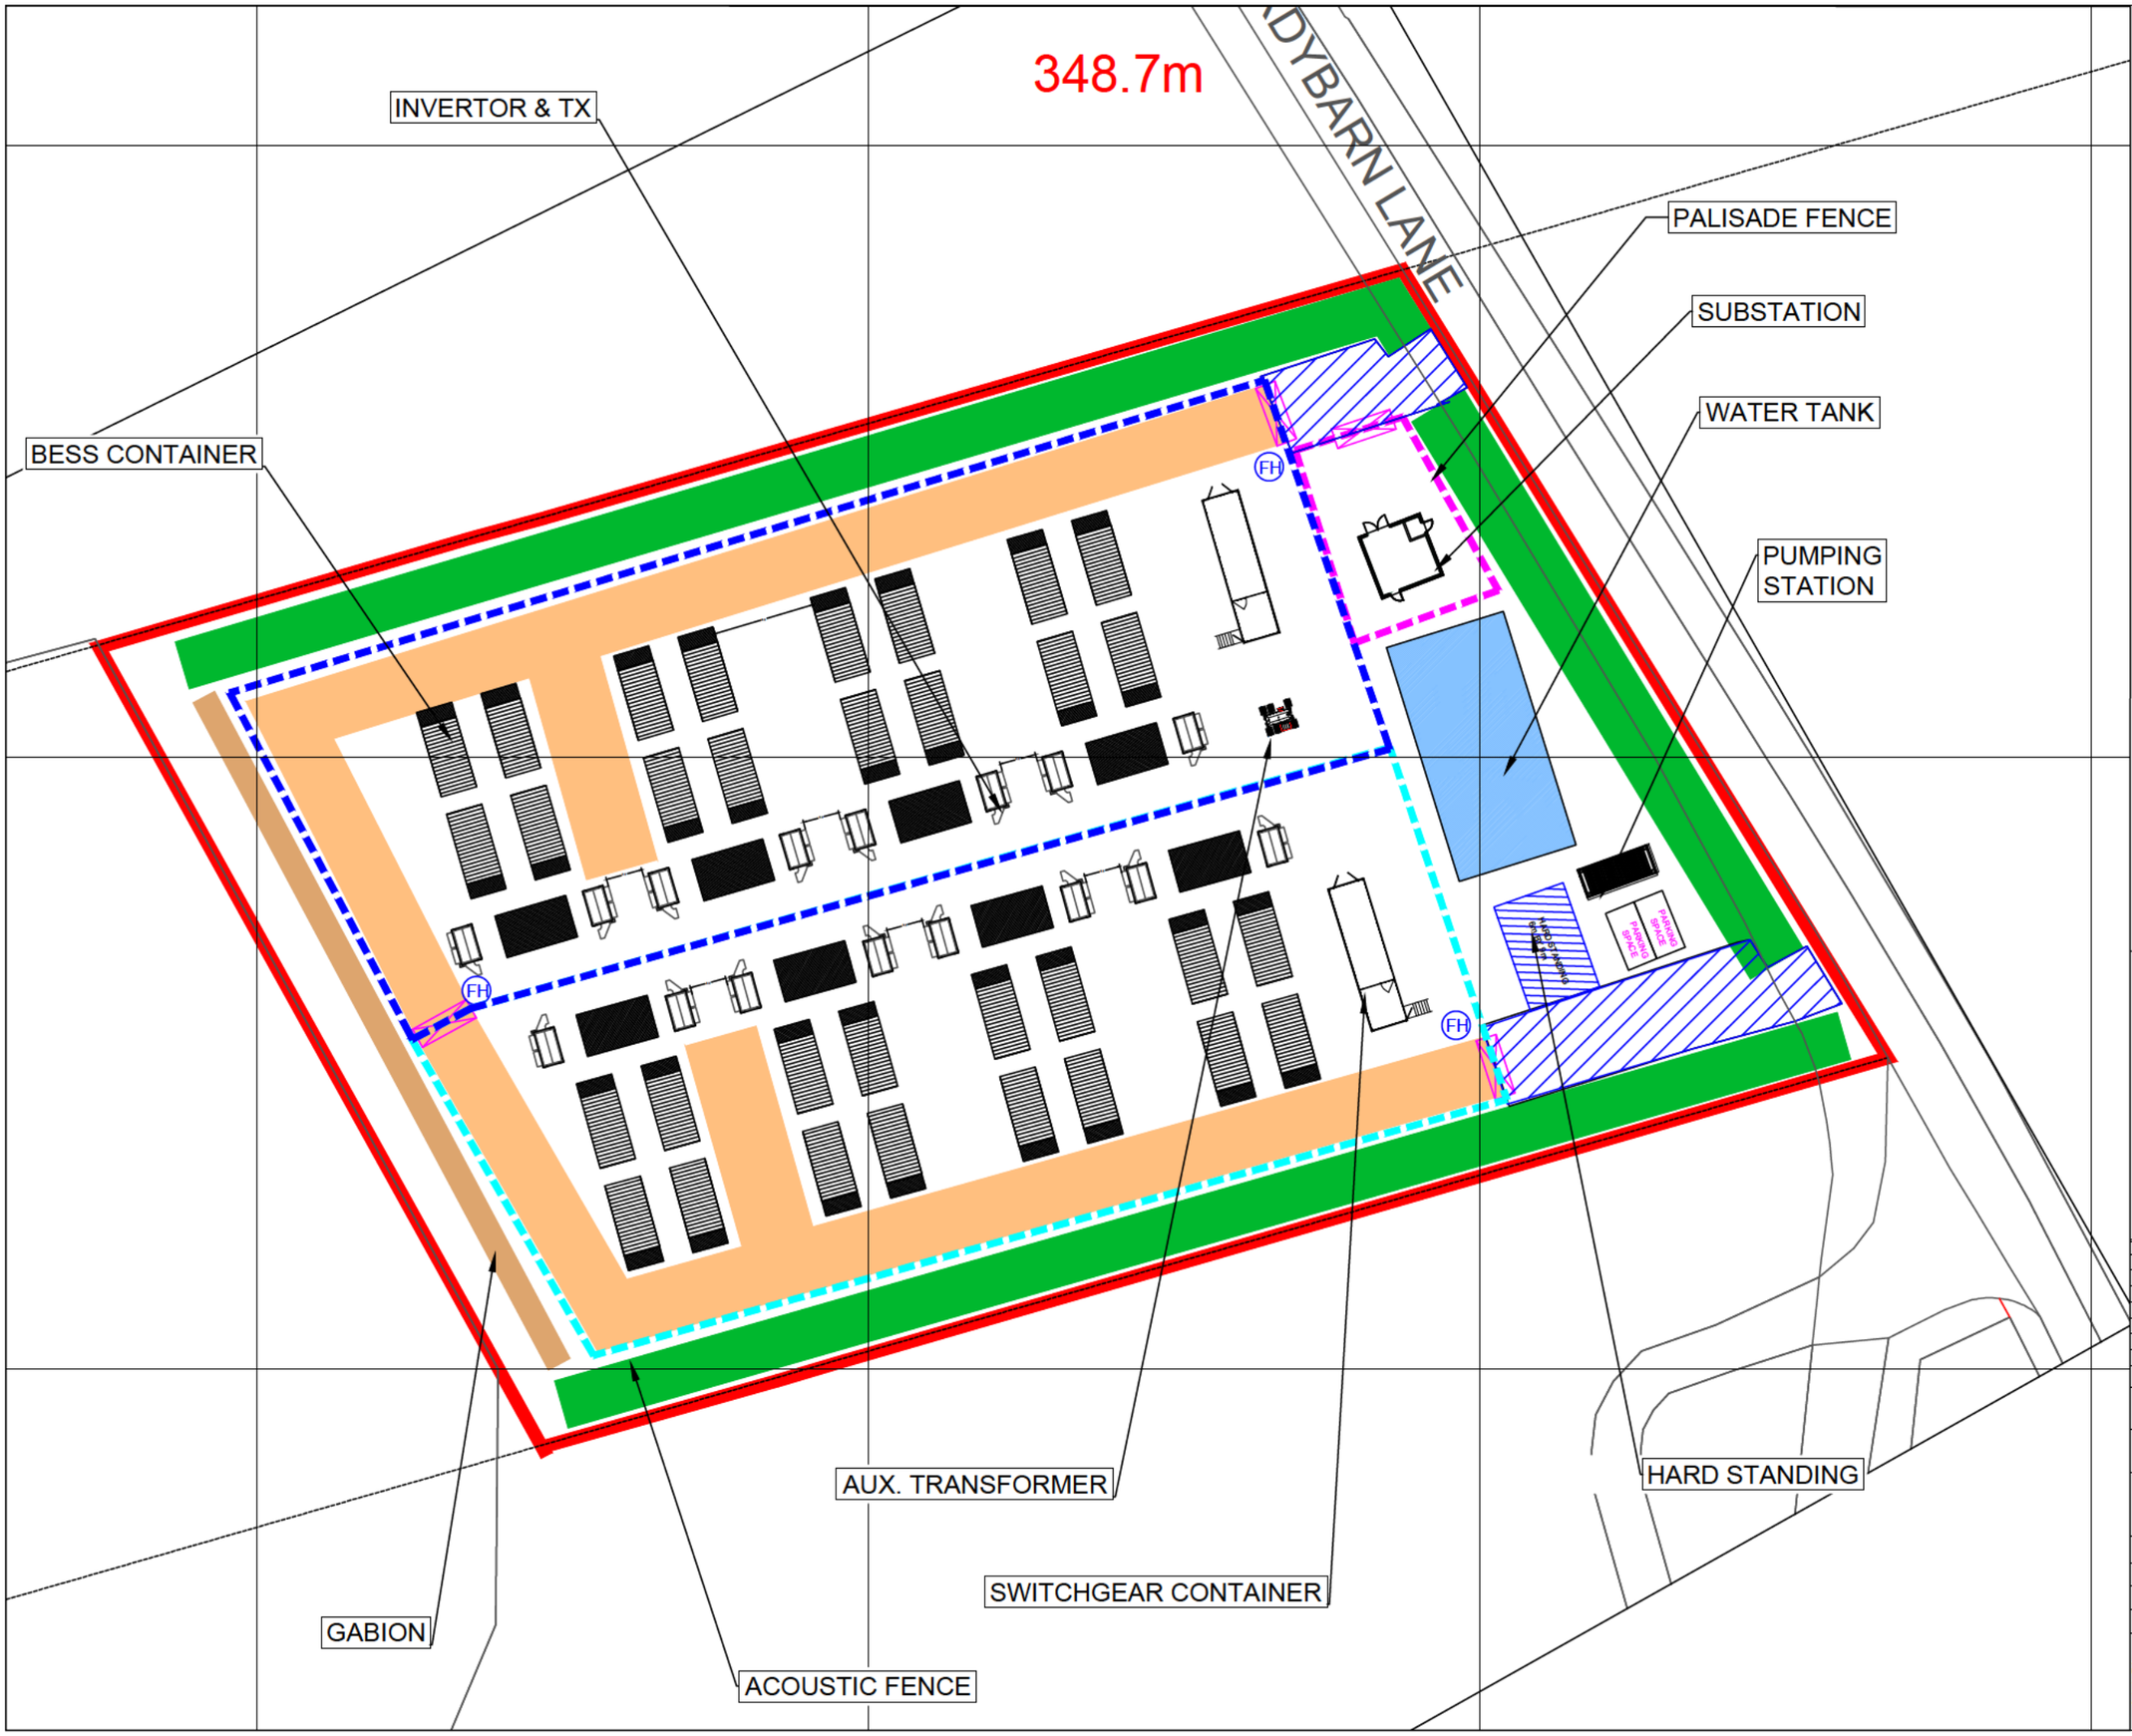

LEGEND

- LAND BOUNDARY
- SUBSTATION AREA
- SITE 1 BOUNDARY
- SITE 2 BOUNDARY
- ACCESS
- PLANTING
- ACCESS 5m ROAD
- ACCESS GATE
- FH FIRE HYDRANT

No	INFORMATION	By	Date	Chkd
D	UPDATED RLB	MM	09.01.25	GJ
C	UPDATED LAYOUT	MM	06.08.24	GJ
B	WATER TANKS ADDED	MM	01.05.24	GJ
A	FIRST ISSUE	MM	05.01.24	GJ

REVISIONS

PROJECT NUMBER: HARDY BARN LANE

CLIENT: S&L ENERGY LTD

LOCATION: HARDY BARN LANE WATERSWALLOWS

CAD REFERENCE: 00HARDY BARN LANE-102

SCALE: 1:500 @ A3 | SHEET: 1 OF 1

DRAWN BY: MM | DATE: 05.01.24

CHECKED BY: GJ | DATE: 05.01.24

AVON UTILITIES & GENERATION LIMITED
UNIT 2 BIRD INDUSTRIAL PARK
STATION ROAD
STRATFORD-UPON-AVON
CV37 8RP

AVON UTILITIES & GENERATION