


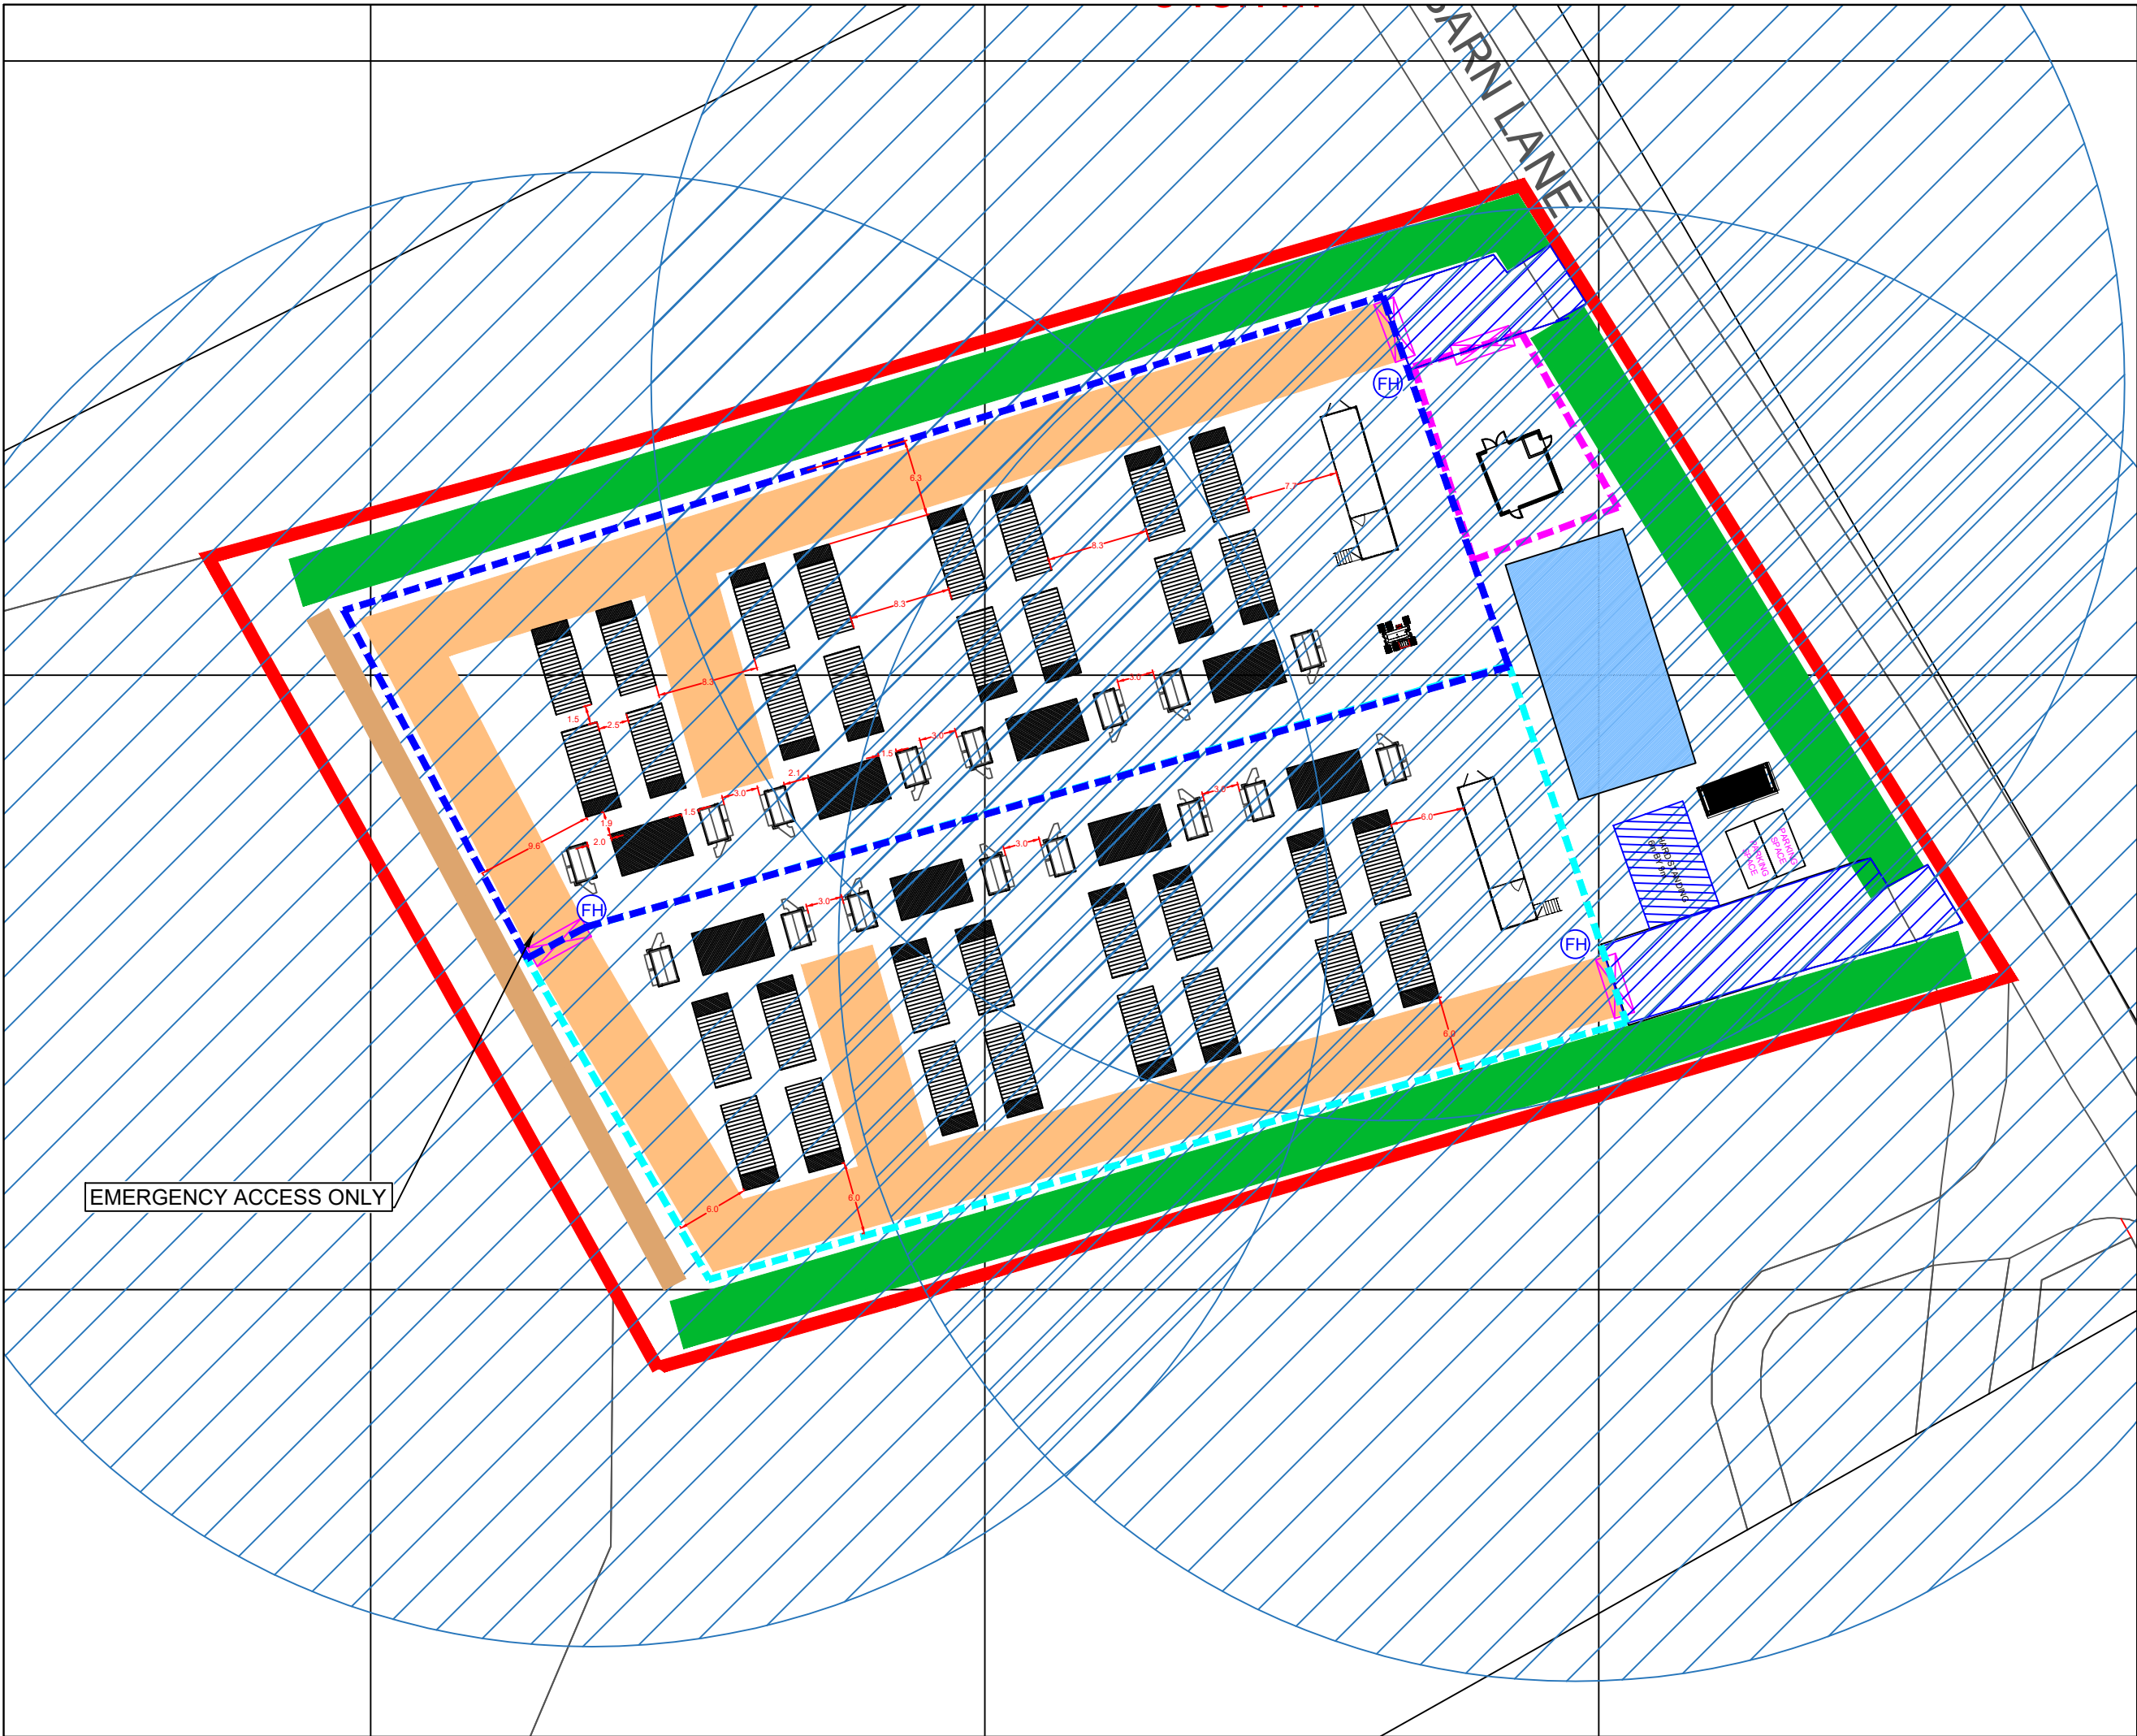

- LEGEND
- LAND BOUNDARY
 - SUBSTATION AREA
 - SITE 1 BOUNDARY
 - SITE 2 BOUNDARY
 - ACCESS
 - PLANTING
 - ACCESS 5m ROAD
 - ACCESS GATE
 - FIRE HYDRANT
 - 60m FIRE HOSE

NOTE:
Site will be leveled to match Hardy barn lane.

BOTH SITE EQUIPMENT DESCRIPTION:

4 Transformers
8 Invertors
16 Battery Containers

MAX MW (8 x 3.72) = 29.7MW 2h

Total Capacity
3.72 x 16 = 59MW

No	INFORMATION	By	Date	Chkd
C	RLB UPDATED	MM	09.01.25	GJ
B	UPDATED LAYOUT	MM	15.05.24	GJ
A	FIRST ISSUE	MM	05.01.24	GJ

REVISIONS				
PROJECT NUMBER				
HARDY BARN LANE				
CLIENT:				
S&L ENERGY LTD				
LOCATION:				
HARDY BARN LANE WATERSWALLOWS				
CAD REFERENCE:				
00 HARDY BARN LANE -103				
SCALE:		SHEET:		
1:500 @ A3		1 OF 1		
DRAWN BY:		DATE:		
MM		05.01.24		
CHECKED BY:		DATE:		
GJ		05.01.24		
AVON UTILITIES & GENERATION LIMITED UNIT 2 BIRD INDUSTRIAL PARK STATION ROAD STRATFORD-UPON-AVON CV37 8RP				AVON UTILITIES & GENERATION