


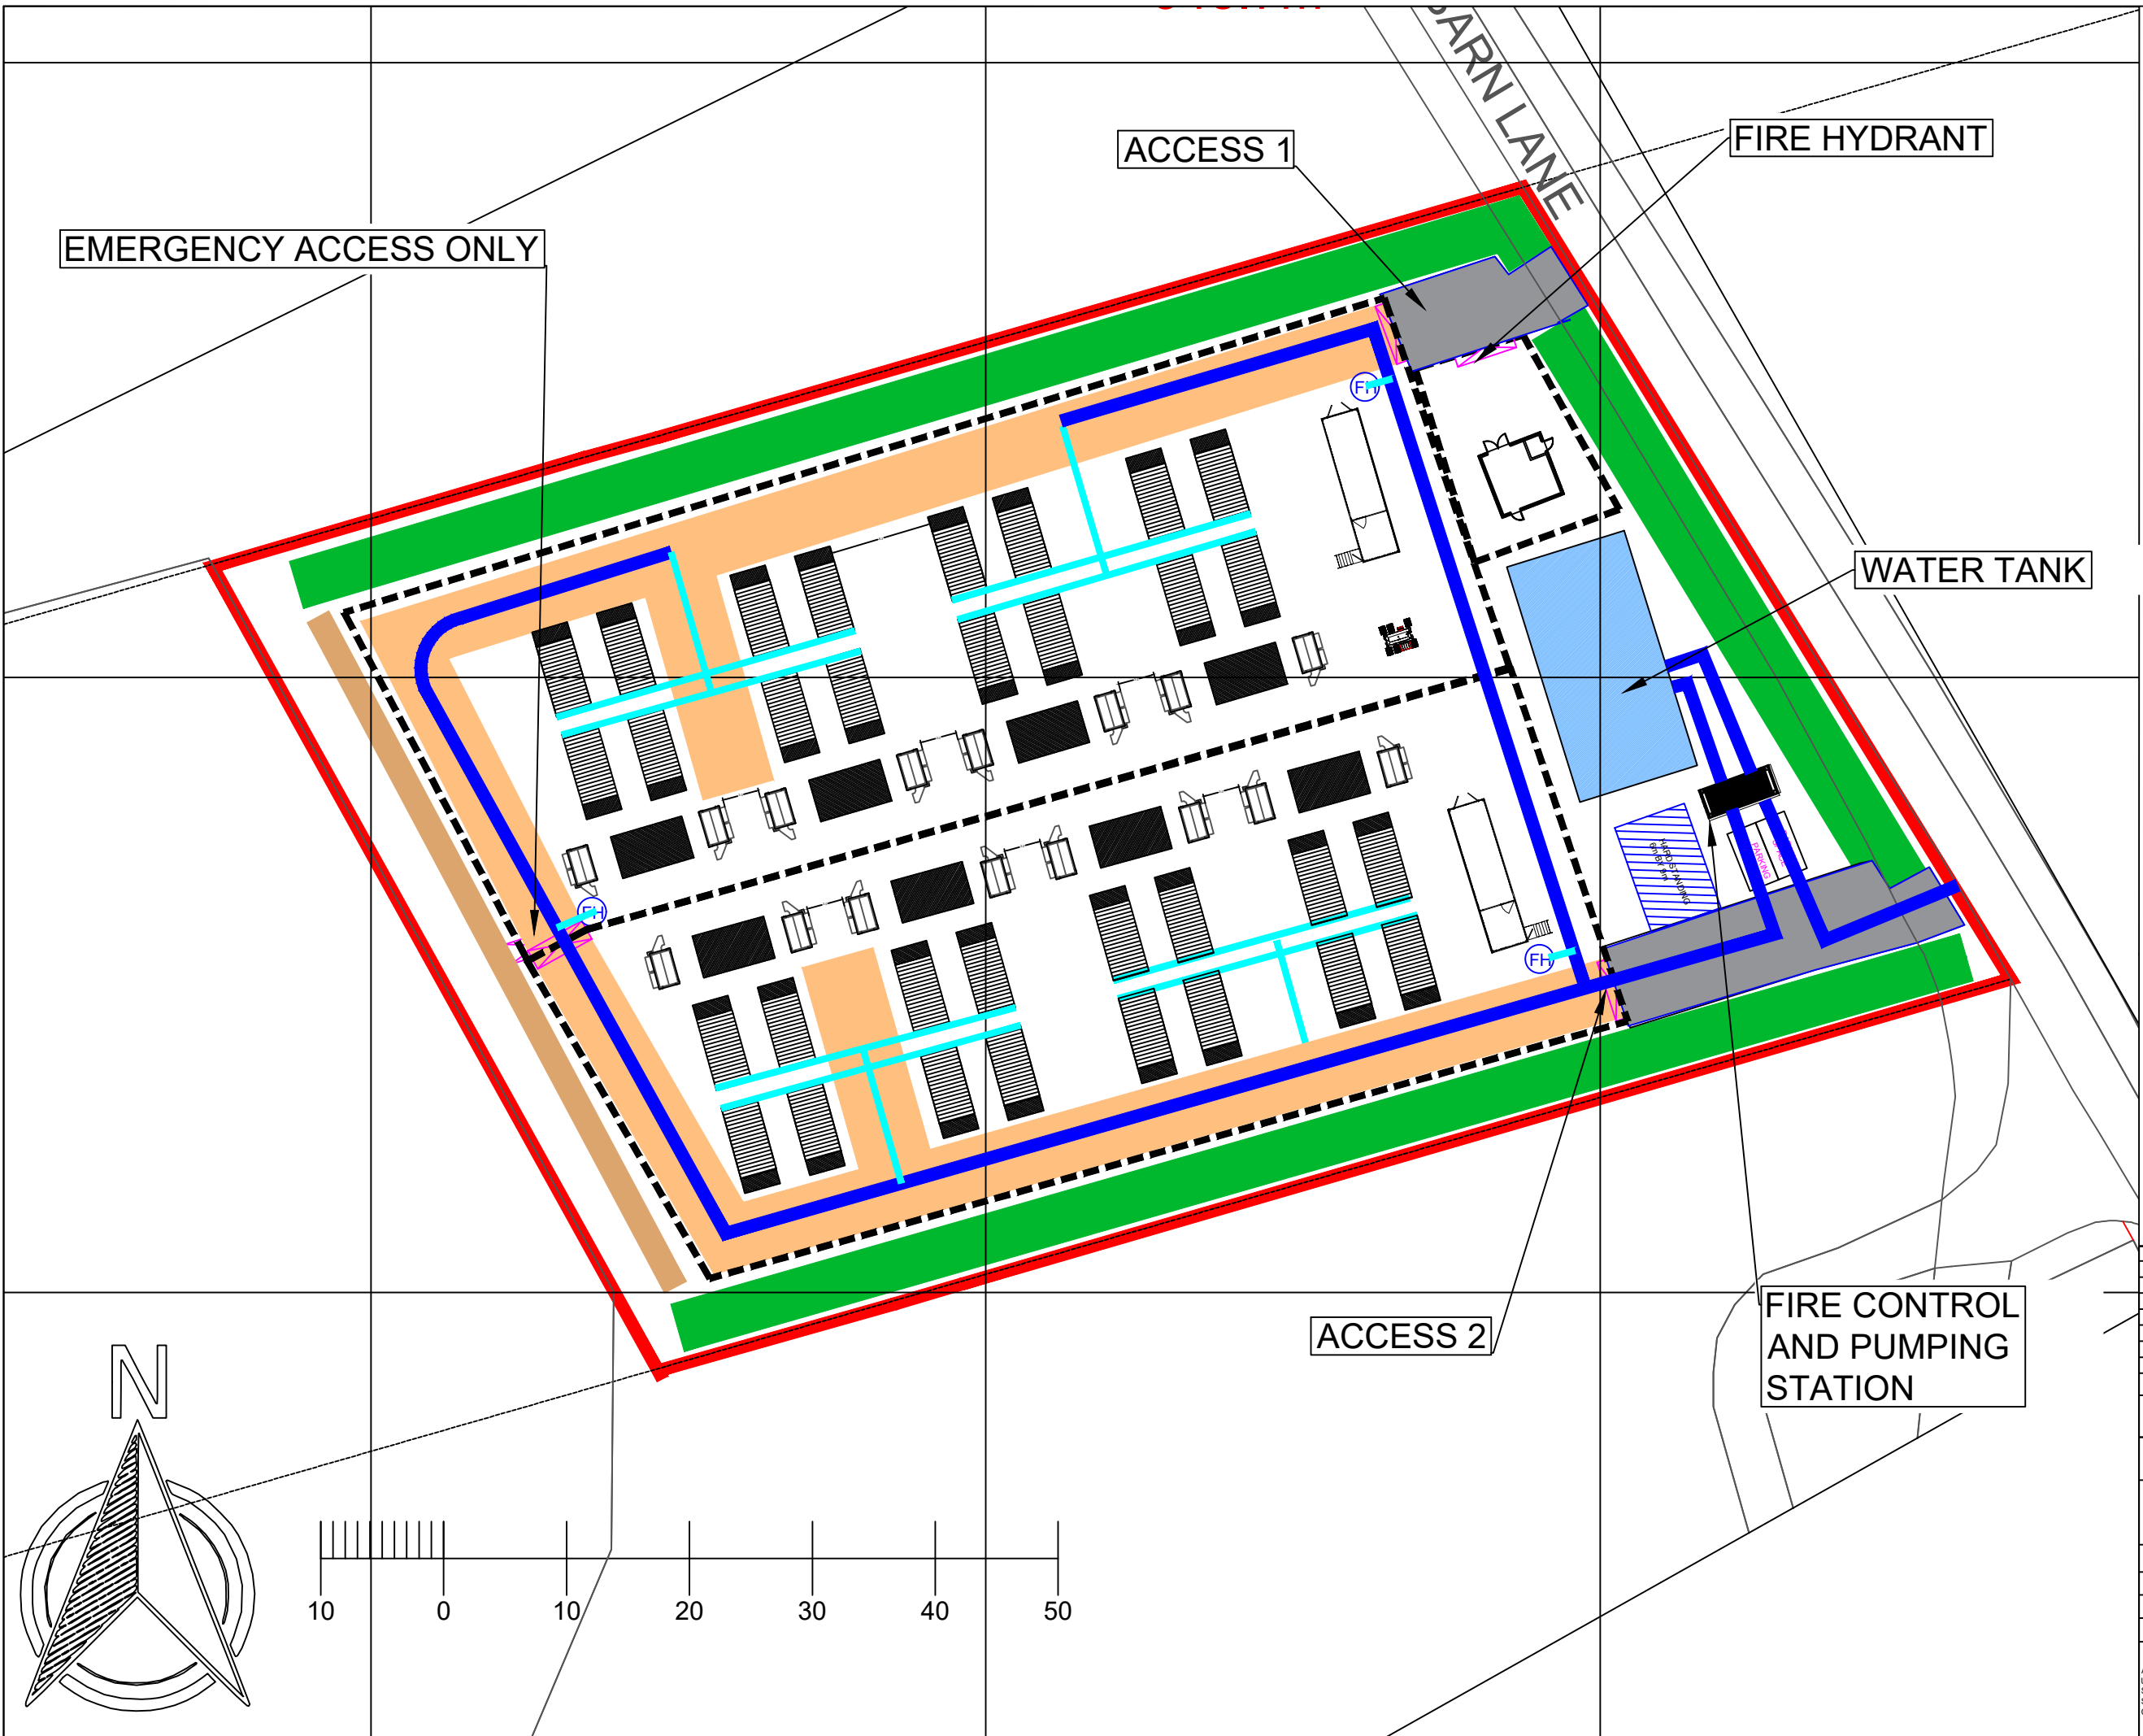

- LEGEND
- SITE BOUNDARY
 - ACOUSTIC FENCE LINE
 - WATER MAIN
 - WATER SERVICE

REVISIONS			
PROJECT NUMBER			
HARDY BARN LANE			
CLIENT:			
S&L ENERGY LTD			
LOCATION:			
HARDY BARN LANE WATERSWALLOWS			
CAD REFERENCE:			
00 HARDY BARN LANE -105			
SCALE:		SHEET:	
1:500 @ A3		1 OF 1	
DRAWN BY:		DATE:	
MM		15.05.24	
CHECKED BY:		DATE:	
GJ		15.05.24	
AVON UTILITIES & GENERATION LIMITED UNIT 2 BIRD INDUSTRIAL PARK STATION ROAD STRATFORD-UPON-AVON CV37 8RP			AVON UTILITIES & GENERATION