


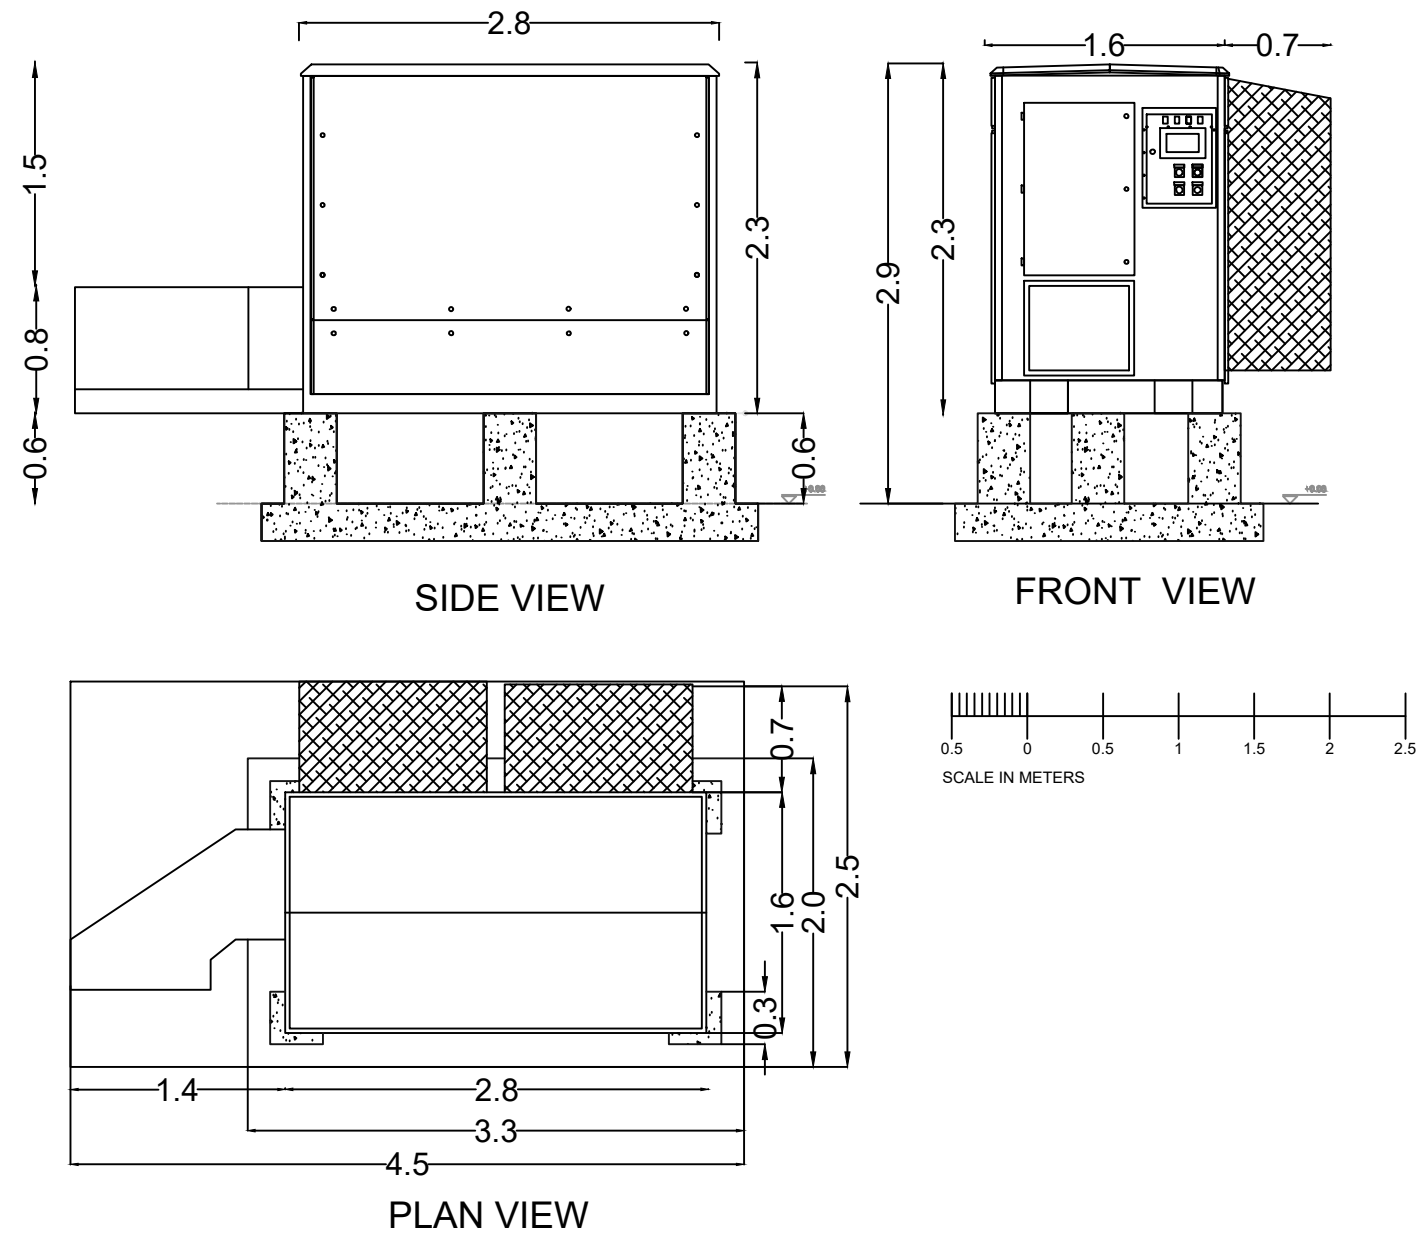

A	FIRST ISSUE	MM	05.01.24	GJ
No	INFORMATION	By	Date	Child
REVISIONS				
PROJECT NUMBER 00 B2 & W2				
CLIENT: S&L ENERGY LTD				
LOCATION: HARDY BARN LANE WATERSWALLOWS				
DRAWING TITLE: INVERTOR ARRANGMENT				
CAD REFERENCE: 00-B2&W2 -302				
SCALE:	1:50 @ A3	SHEET:	1 OF 2	
DRAWN BY:	MM	DATE:	05.01.24	
CHECKED BY:	GJ	DATE:	05.01.24	
AVON UTILITIES & GENERATION Ltd UNIT 1, MOULDINGS GREEN, KENILWORTH ROAD, MERIDEN, CV7 7LJ				