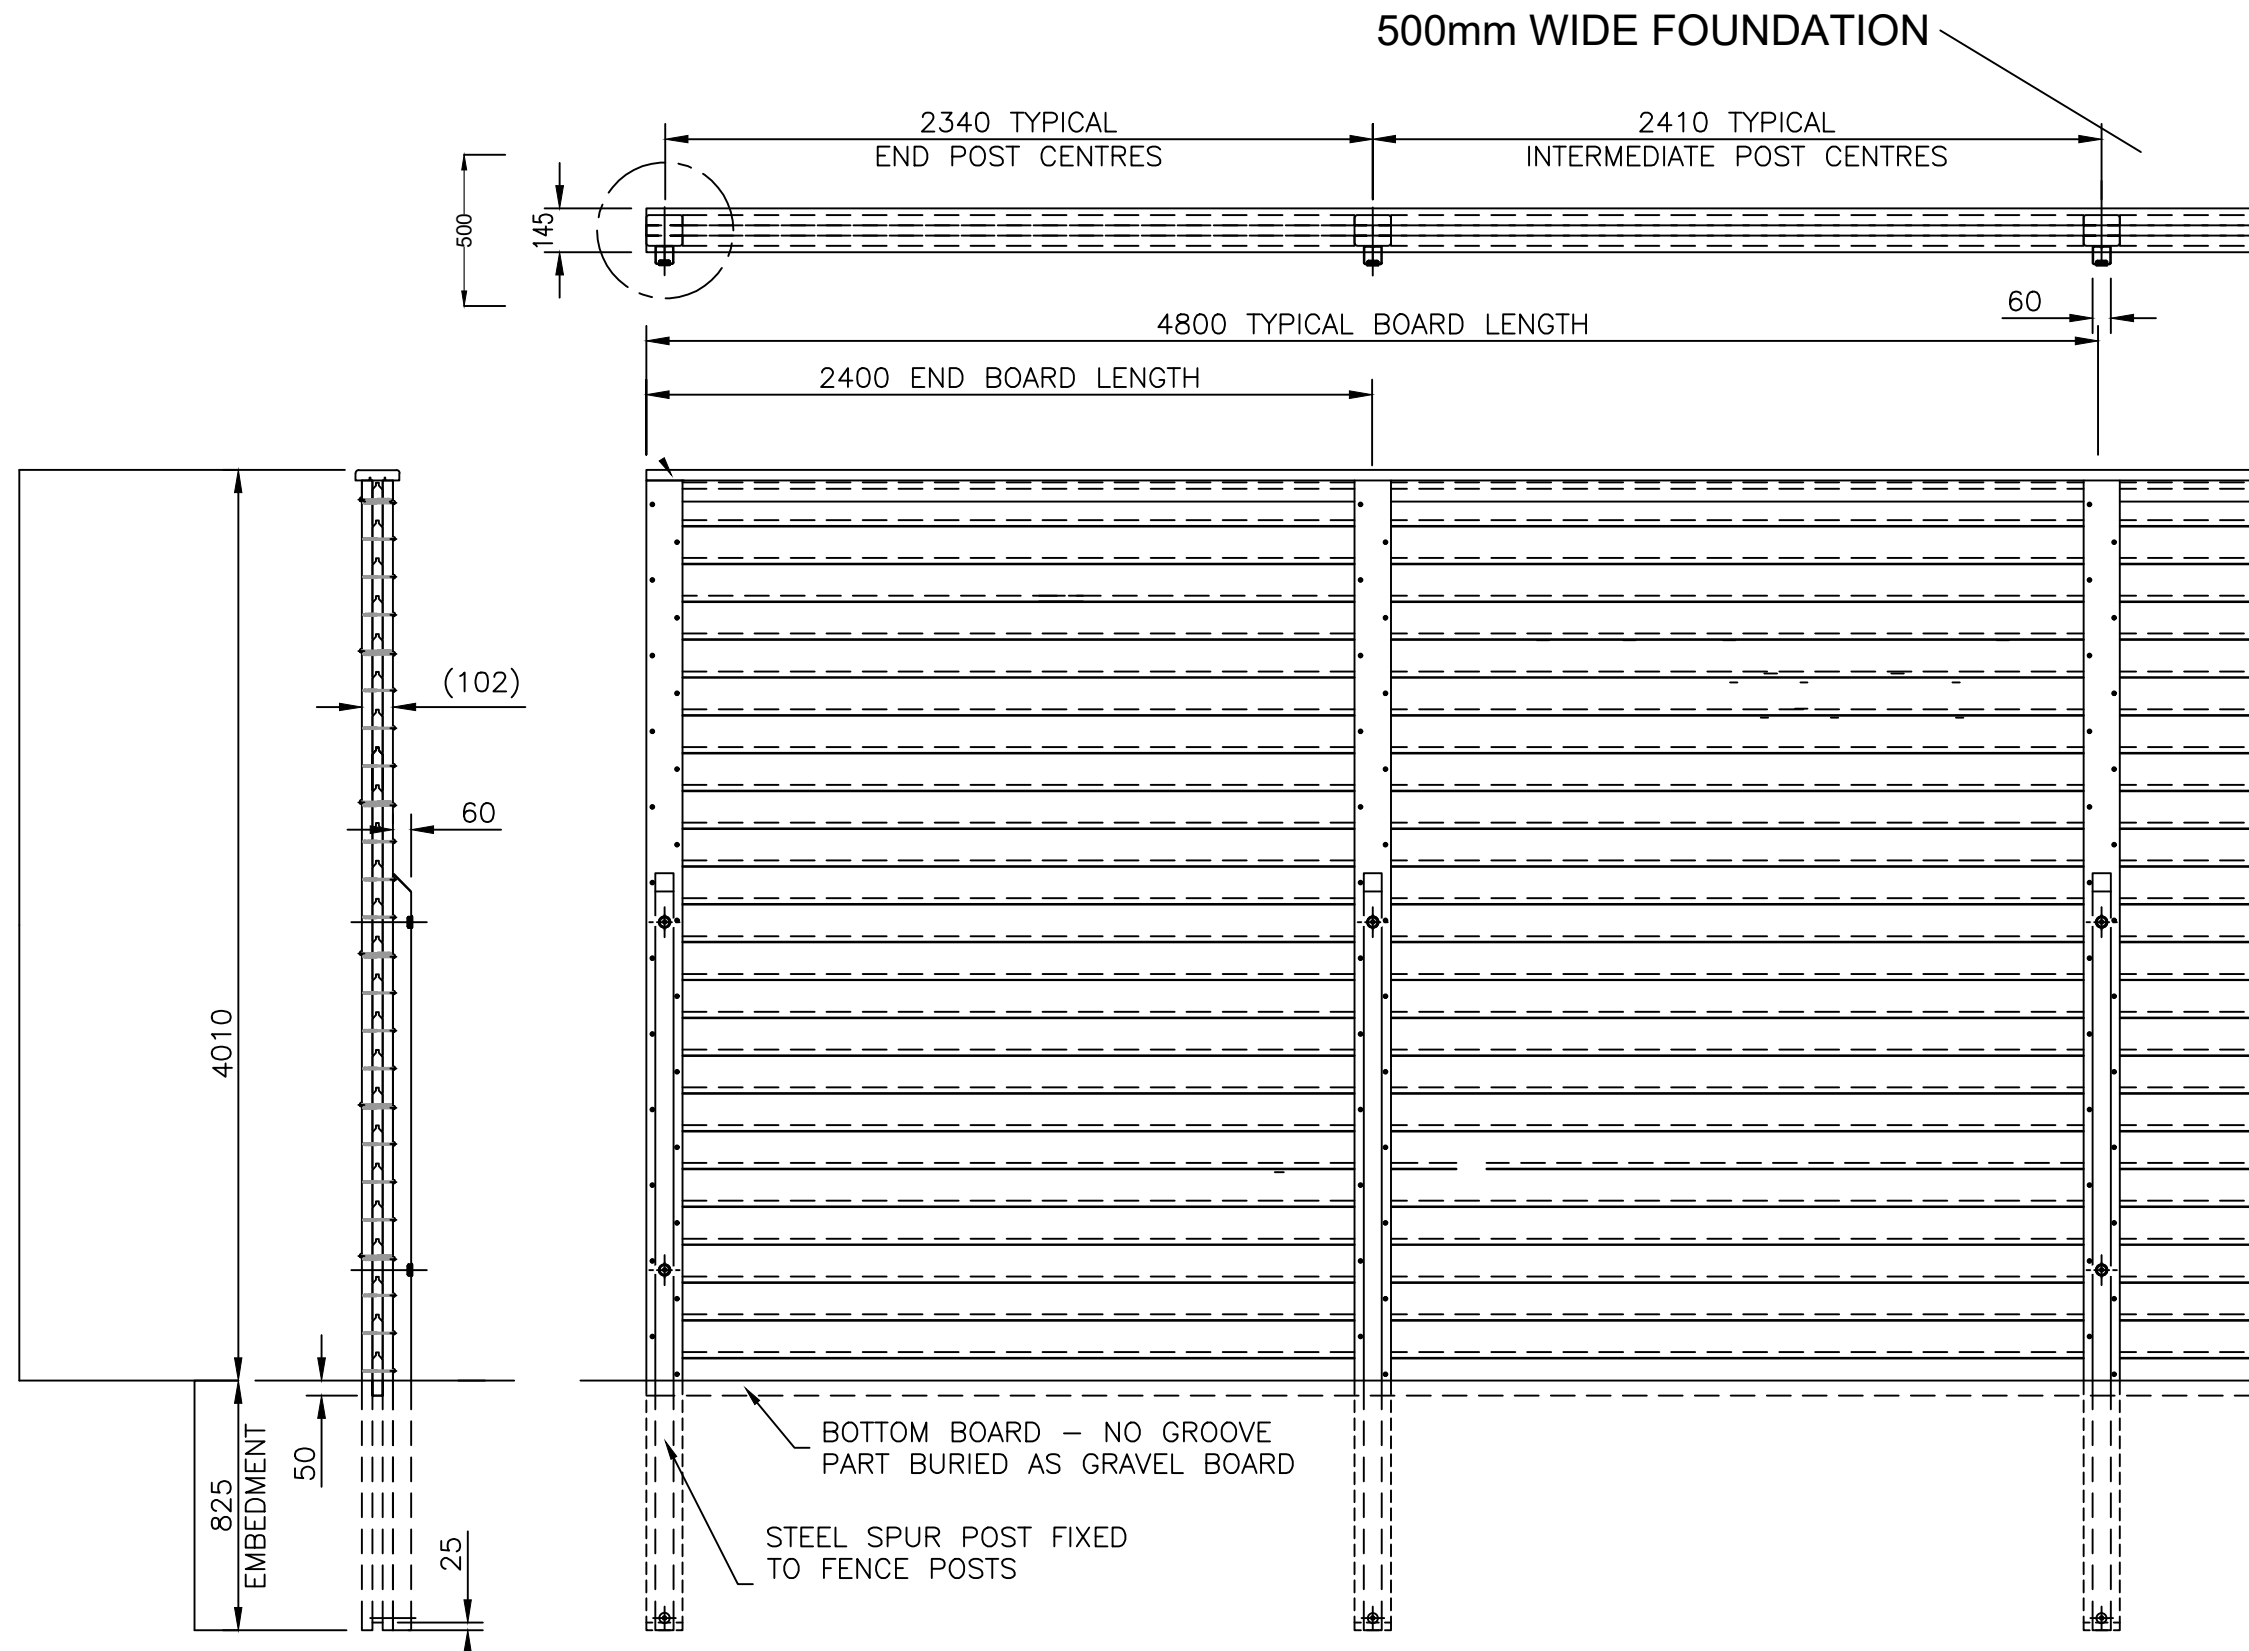


A	FIRST ISSUE	MM	05.01.24	GJ
No	INFORMATION	By	Date	Child
REVISIONS				
PROJECT NUMBER 00 B2 & W2				
CLIENT: S. BUXTON				
LOCATION: HARDY BARN LANE WATERSWALLOWS				
DRAWING TITLE: ACOUSTIC FENCE				
CAD REFERENCE: 00-B2&W2 -305				
SCALE: 1:25 @ A3		SHEET: 1 OF 2		
DRAWN BY: MM		DATE: 05.01.24		
CHECKED BY: GJ		DATE: 05.01.24		
AVON UTILITIES & GENERATION Ltd UNIT 1, MOULDINGS GREEN, KENILWORTH ROAD, MERIDEN, CV7 7LJ				