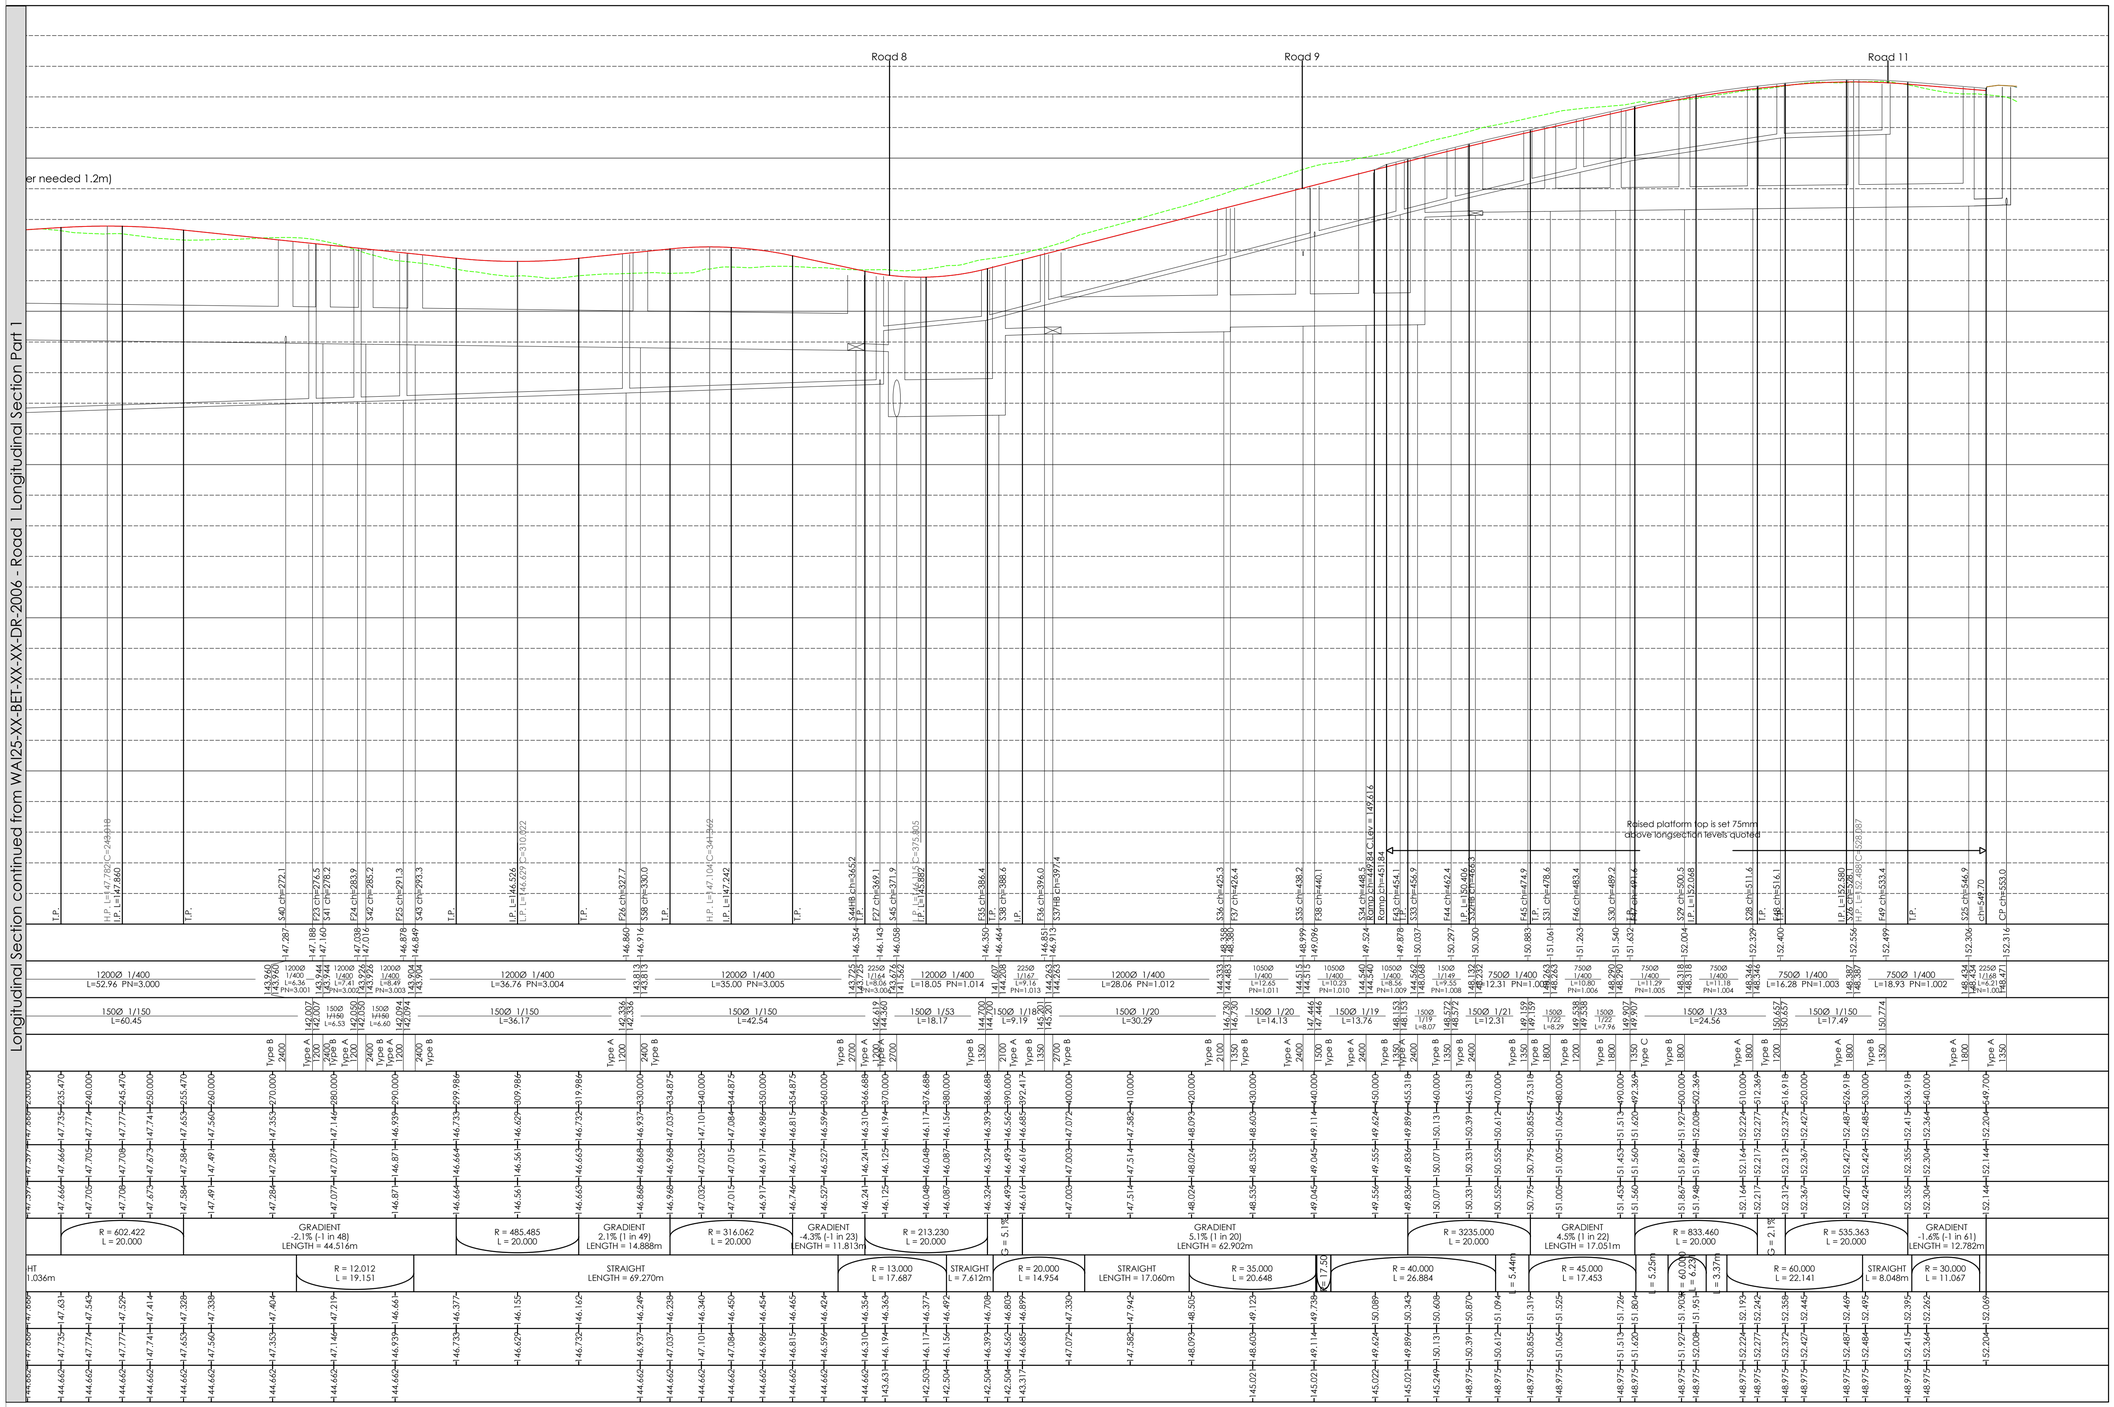

Legend

- Existing Ground Level
- Proposed Ground Level
- Adoptable Highway Drainage

Note
Details on this drawing are subject to technical approvals

Mark	Date	Details	By
P01	05.12.24	Issued for approval	GW

Revision history

Drawing originator:

BETTS HYDRO CONSULTING ENGINEERS
BETTS ASSOCIATES CONSULTING ENGINEERS
BETTS GEO CONSULTING ENGINEERS

Client:

Wain HOMES

Project title:

Dinting Vale
Glossop

Drawing title:

Longtitudinal Sections
Road 1, Part 2
Sheet 2 of 4

Scale: 1:500L,1:100V for the original size of A1

Drawn by: GW | Checked by: xx | Passed by: xx | Date: Nov' 23

Drawing status:

For Approval

Job No:	Drawing No: Project	Origin.	Volume	Level	Type	Discip.	Number	Revision:
WAI25	XX	BET	ZZ	XX	DR	C	2007	P01

6-7 Old Marsh Farm Barns, Welsh Road, Sealand, Flintshire, CH5 2LY
enquiries@betts-associates.co.uk
Chester 01244 288178 | Altrincham 0161 613531