
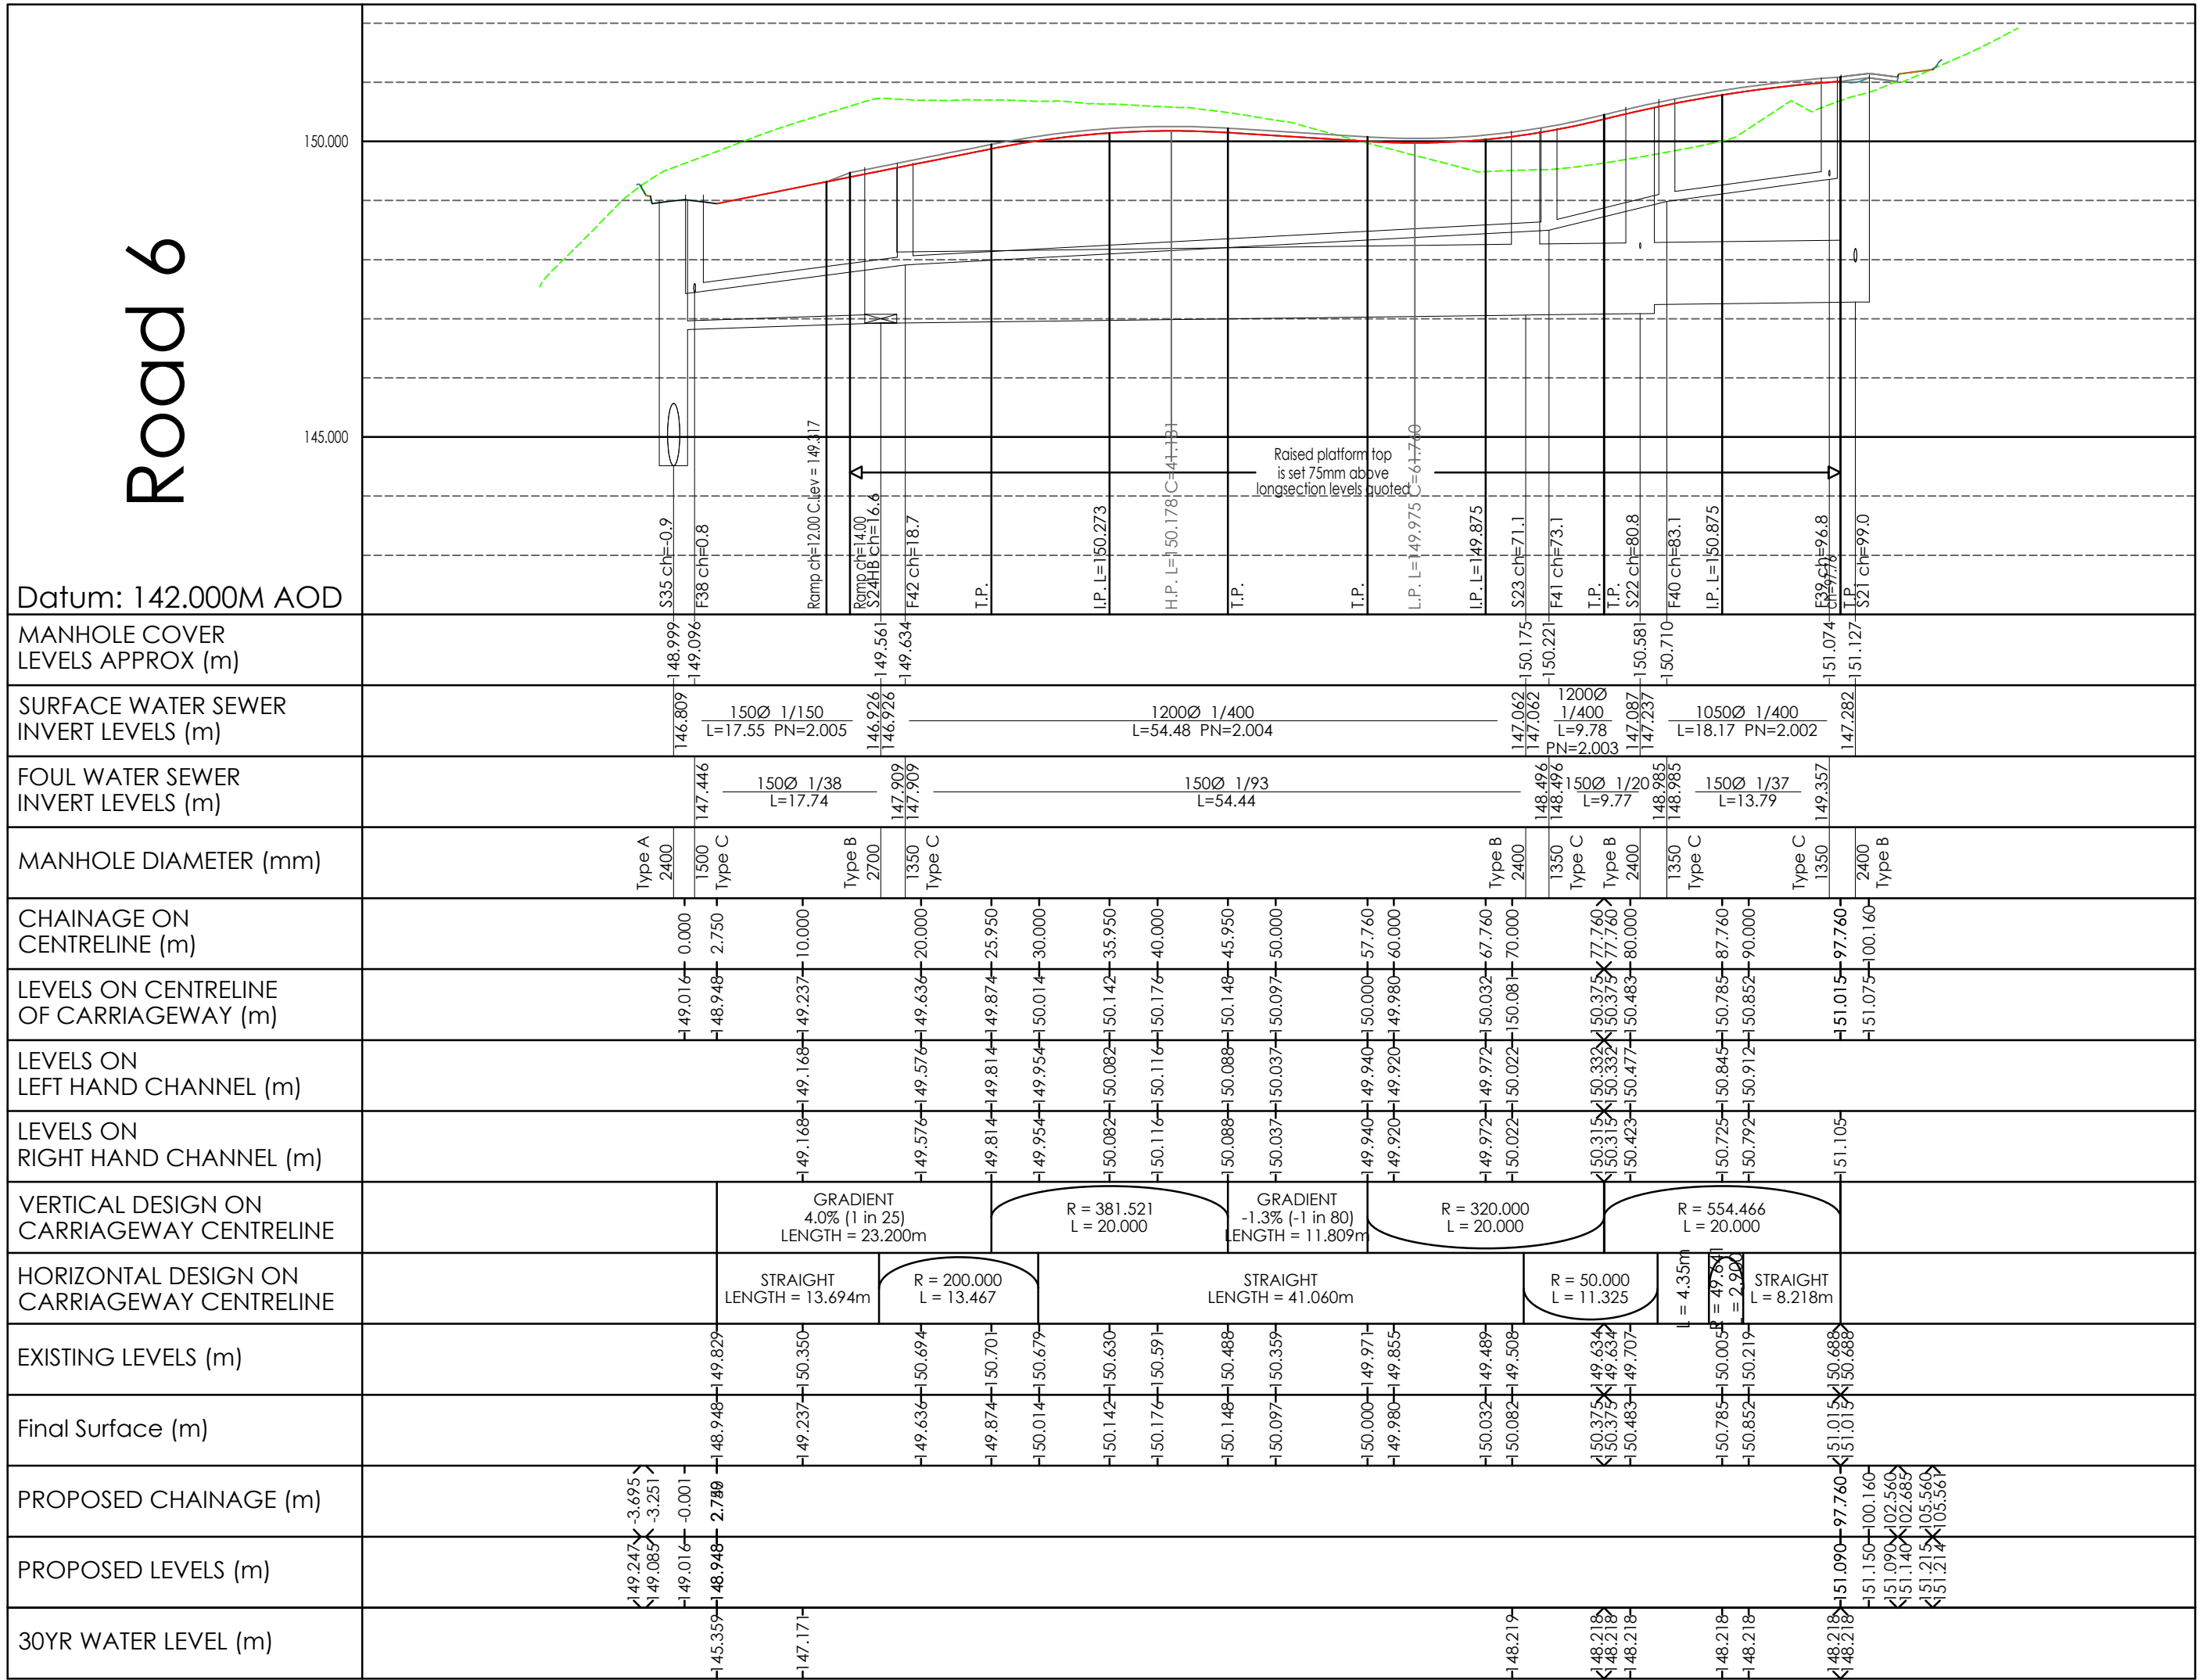
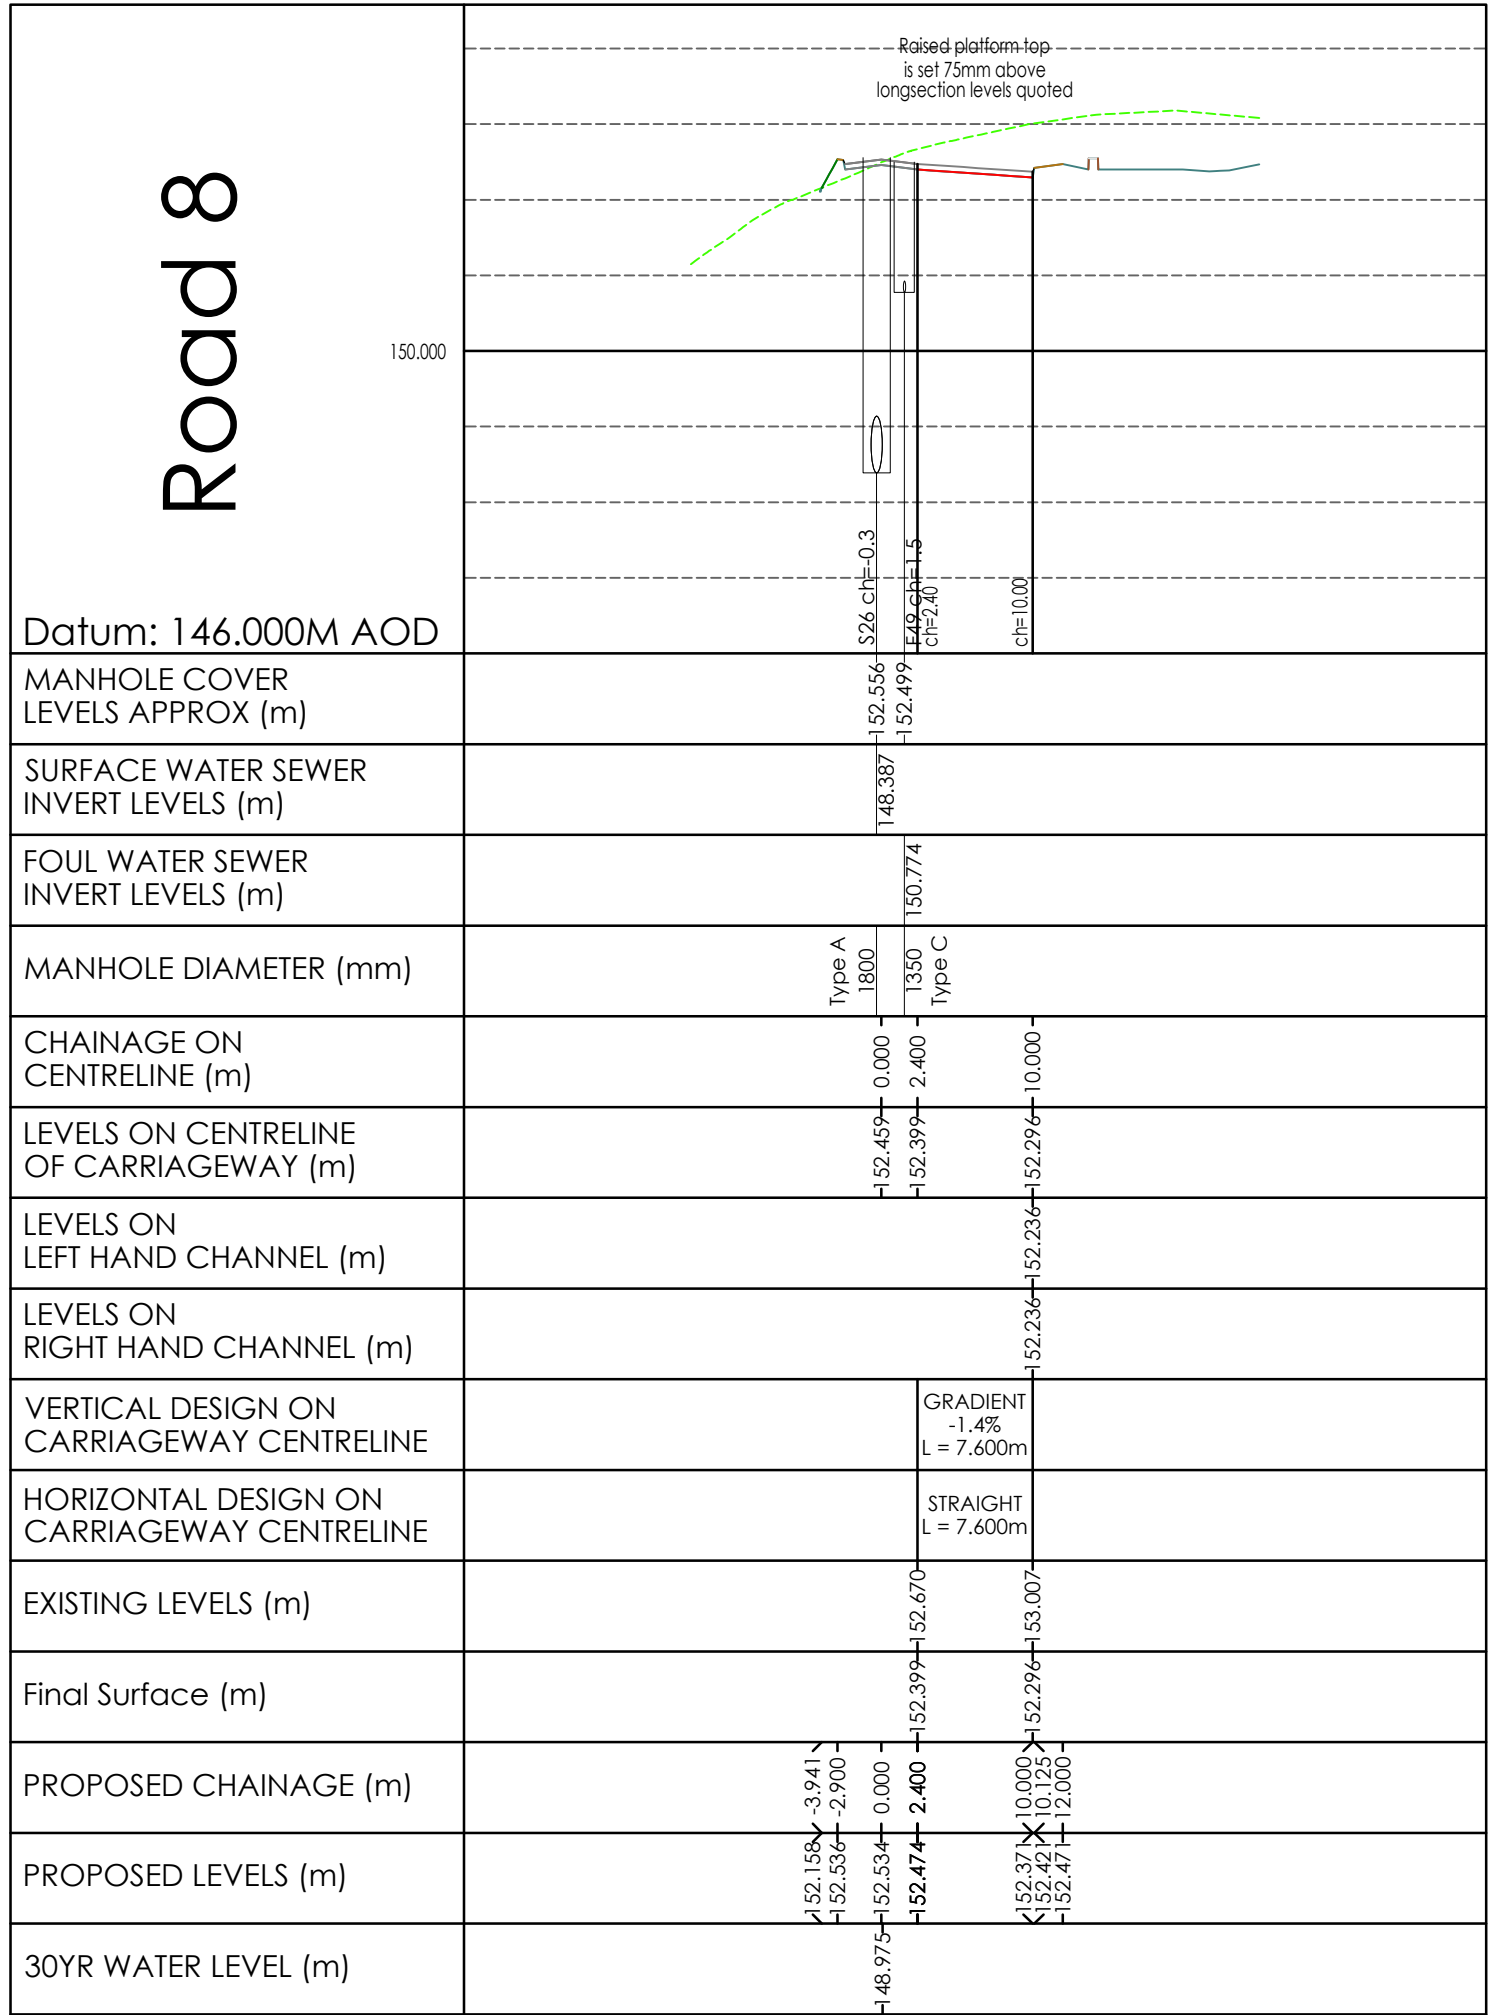


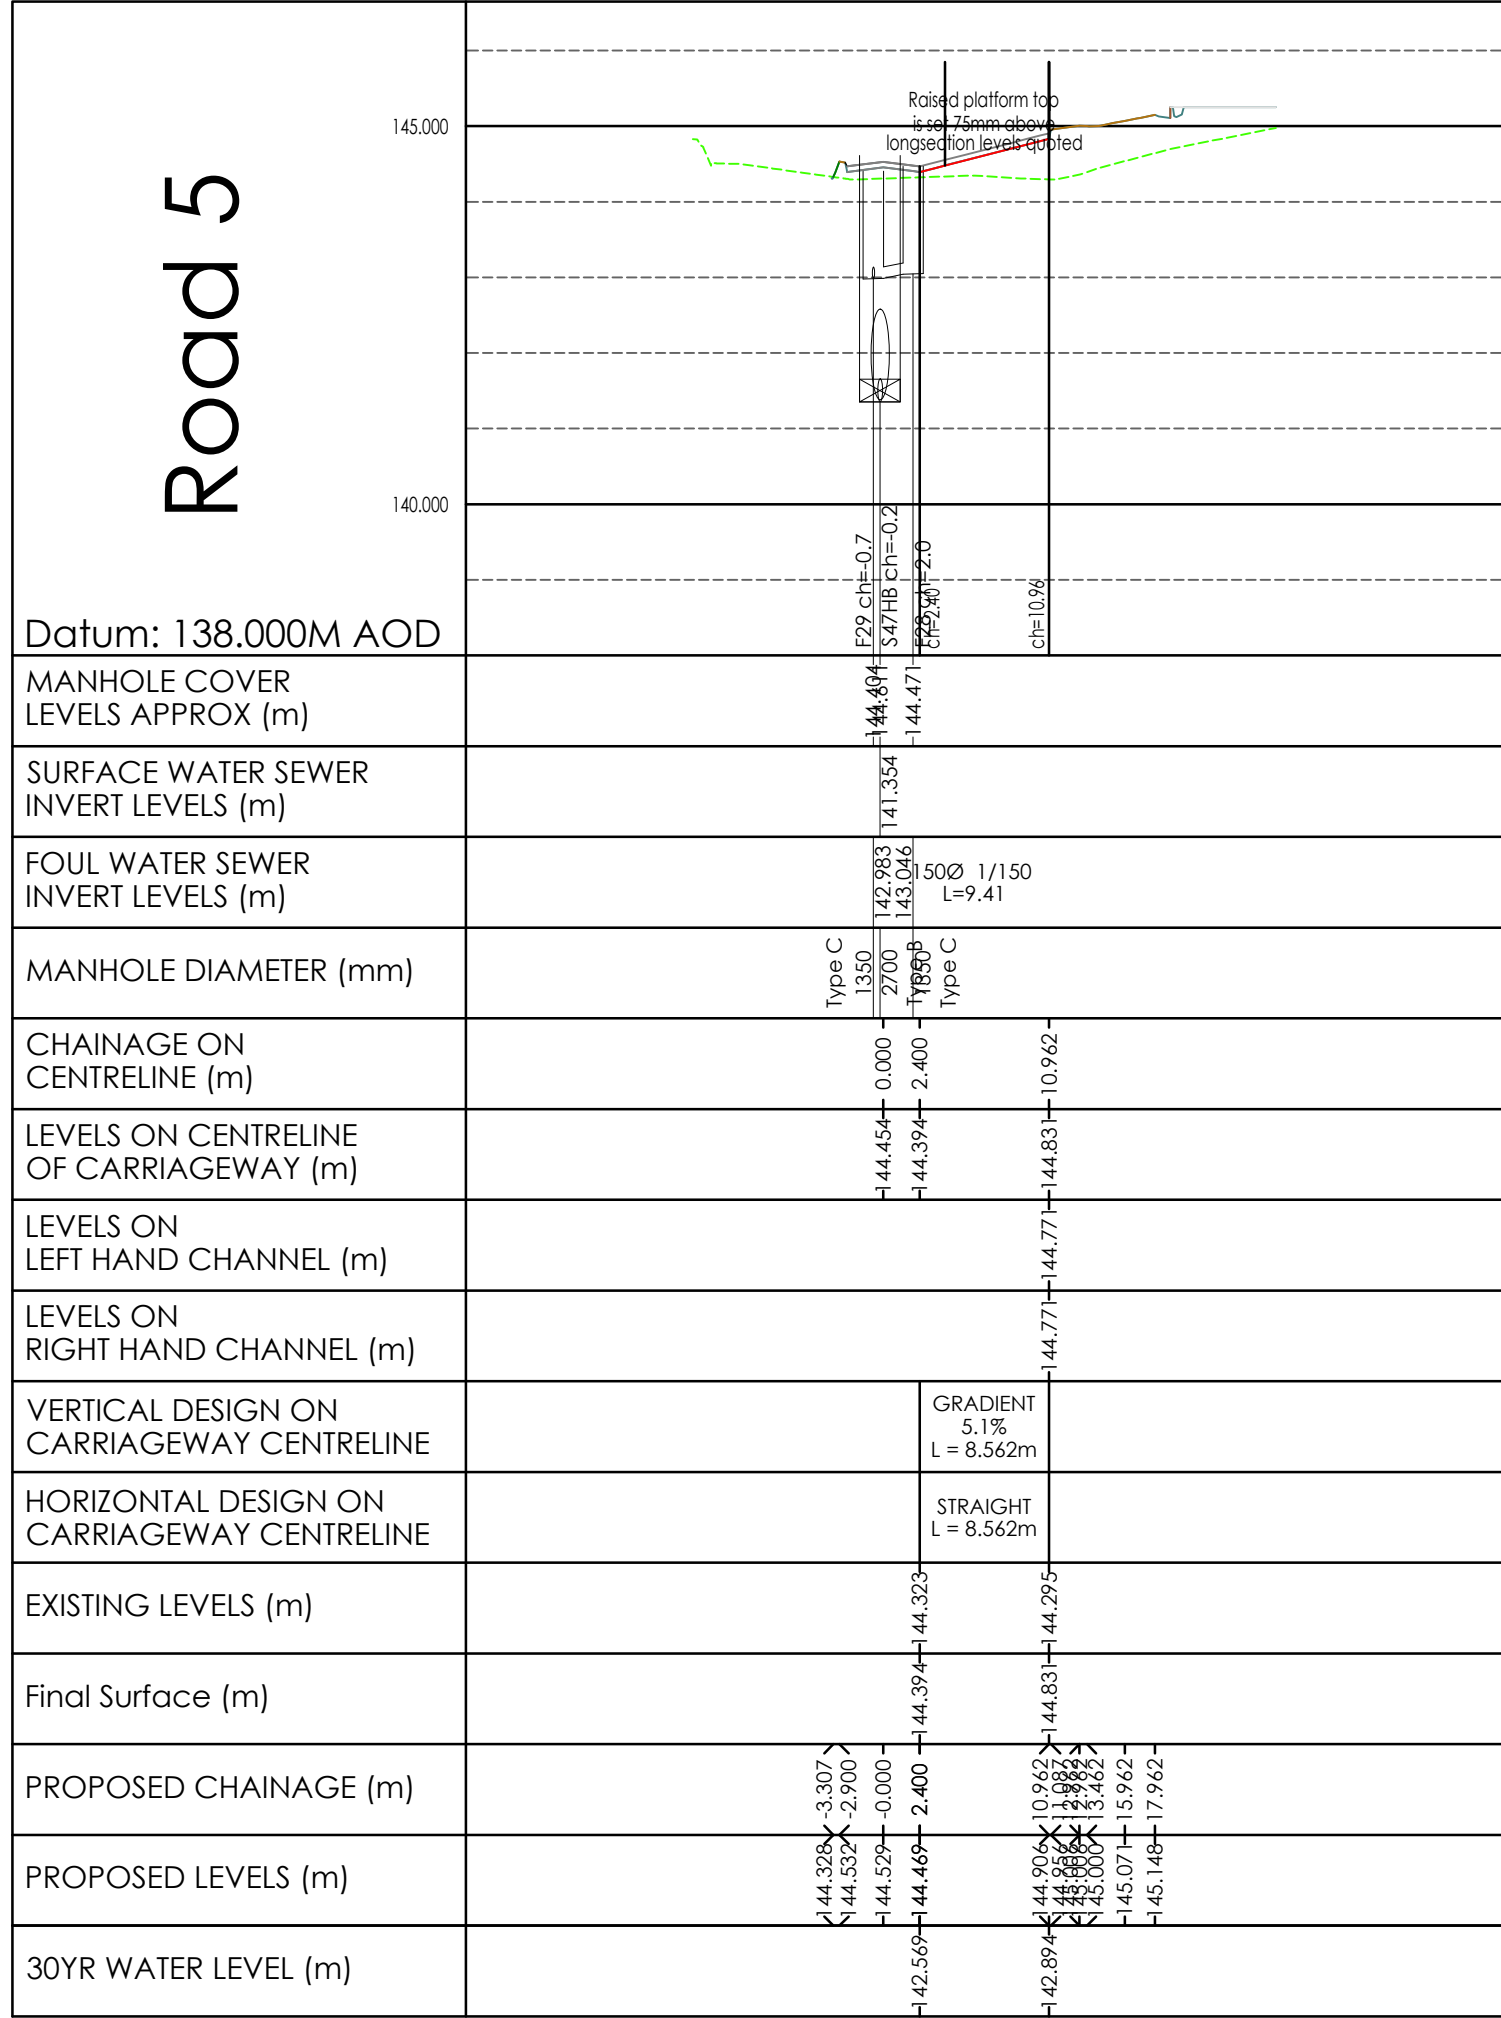

Legend

Existing Ground Level

Proposed Ground Level

Adaptable Highway Drainage

Note

Details on this drawing are subject to technical approvals

P01 05.12.24 Issued for approval GW

Work Date Details By

Revision history

Drawing originator:

BETTS HYDRO CONSULTING ENGINEERS BETTS ASSOCIATES CONSULTING ENGINEERS BETTS GEO CONSULTING ENGINEERS

Client:

Wain HOMES

Project title:

Dinting Vale Glossop

Drawing title:

Longitudinal Sections Roads 5, 6 and 8

Sheet 4 of 4

Scale: 1:500L, 1:100V for the original size of A1

Drawn by: GW Checked by: xx Passed by: xx Date: Nov' 23

Drawing status:

For Approval

Job No: Drawing No: Project Origin: Volume Level Type Discp. Number Revision: WAI25 XX BET ZZ XX DR C 2009 P01

6-7 Old Marsh Farm Barns, Welsh Road, Sealand, Flintshire, CH5 2LY enquiries@betts-associates.co.uk

Cheshire 01244 288178 | Abercromby 0141 413531 |